MARTINSBURG VAMC
ROW 200 RENOVATION

VA # 613-12-203

PROJECT DIRECTORY

OWNER:

DEPARTMENT OF VETERANS AFFAIRS
MARTINSBURG VA MEDICAL CENTER
510 BUTLER AVENUE
MARTINSBURG, WV 25405

CONTRACTING OFFICER: KATHRYN LEATHERMAN
CONTRACTIN OFFICER TECHNICAL REP: SAM POWELL

PROJECT MANAGER:

AE WORKS LTD.
101 W. STATION SQUARE DRIVE
GATEHOUSE SUITE 401
PITTSBURGH, PA 15219

POINT OF CONTACT: SCOTT KRAYNAK

SHEET INDEX

#	SHEET NAME
E705	Unnamed
1	
GENERAL	
G001	COVER SHEET
G002	PROJECT NOTES & INFORMATION
LS101	PLAN - LIFE SAFETY
AS-1	PLAN - ASBESTOS ABATEMENT - 205
AS-2	PLAN - ASBESTOS ABATEMENT - 209
AS-3	PLAN - ASBESTOS ABATEMENT - 211
6	
CIVIL	
CU100	CIVIL UTILITY PLAN
1	
LANDSCAPING	
LP100	LANDSCAPE PLANTING PLAN
1	
STRUCTURAL	
SF100	STRUCTURAL FRAMING PLAN
1	
ARCHITECTURAL	
A001	WALL TYPES & TYPICAL DETAILS
AD101	PLANS - DEMOLITION - 205 & 207
AD102	PLANS - DEMOLITION - 209 & 211
A101	PLANS - NEW WORK - PHASING
A102	PLANS - NEW WORK - 205 & 207
A103	PLANS - NEW WORK - 209 & 211
A121	REFLECTED CEILING PLANS - 205 & 207
A122	REFLECTED CEILING PLANS - 209 & 211
A201	EXTERIOR ELEVATIONS - ENDS
A202	EXTERIOR ELEVATIONS - 205 & 209
A203	EXTERIOR ELEVATIONS - 211 & WINDOW DETAILS
A301	STAIR DETAILS
A302	SECTIONS & DETAILS
A401	ENLARGED PLANS & ELEVATIONS
A402	ENLARGED PLANS & ELEVATIONS
A601	DOOR SCHEDULE & DETAILS
A701	FINISH PLAN AND ROOM SCHEDULES
A702	FF&E PLAN
18	
MECHANICAL	
M001	MECHANICAL SYMBOLS, LEGEND, AND GENERAL NOTES
MD101	MECHANICAL DEMOLITION PLAN - BUILDINGS 205A & 205B
MD102	MECHANICAL DEMOLITION PLAN - BUILDINGS 209A, 209B & 211B
MD103	MECHANCIAL CRAWL SPACE PIPING DEMOLITION PLAN - BUILDINGS 209A, 209B & 211B
M101	MECHANICAL NEW WORK PLAN - BUILDINGS 205A & 205B
M102	MECHANICAL NEW WORK PLAN - BUILDINGS 209A, 209B & 211B
M103	MECHANICAL CRAWL SPACE NEW WORK PLAN - BUILDINGS 209A, 209B & 211B
M201	ENLARGED MECHANICAL PLANS - FAN COIL ROOMS
M301	HVAC DETAILS
M302	HVAC DETAILS
M401	HVAC SCHEDULES
11	

SHEET INDEX

#	SHEET NAME
PLUMBING	
P001	SYMBOLS, ABBREVIATIONS, NOTES AND SCHEDULES
PD101	PLUMBING FLOOR PLAN - DEMOLITION
PD102	PLUMBING FLOOR PLAN - DEMOLITION
P101	PLUMBING FLOOR PLAN - NEW WORK
P102	PLUMBING FLOOR PLAN - NEW WORK
P201	PLUMBING ENLARGED PLANS
P301	PLUMBING DETAILS
P401	PLUMBING RISER DIAGRAM
P402	PLUMBING RISER DIAGRAMS
P403	PLUMBING RISER DIAGRAMS
P404	PLUMBING RISER DIAGRAM
11	
FIRE PROTECTION	
F001	SYMBOLS, ABBREVIATIONS, NOTES AND DETAILS
FD101	CRAWL SPACE DEMOLITION PLANS
FD102	CRAWL SPACE DEMOLITION PLAN
FD103	FIRST FLOOR DEMOLITION PLAN
FD104	FIRST FLOOR DEMOLITION PLAN
FD105	ATTIC DEMOLITION PLAN
FD106	ATTIC DEMOLITION PLAN
F101	FIRE PROTECTION- 205A-205B- NEW WORK PLAN
F102	FIRE PROTECTION PLAN - 209A-209B-211B - NEW WORK
9	
ELECTRICAL	
E001	ELECTRICAL SYMBOLS, ABBREVIATIONS AND NOTES
ELD1	ELECTRICAL LIGHTING DEMOLITION PLAN - BUILDINGS 205 & 207
ELD2	ELECTRICAL LIGHTING DEMOLITION PLAN - BUILDINGS 209 & 211
EPD1	ELECTRICAL POWER DEMOLITION PLAN - BUILDINGS 205 & 207
EPD2	ELECTRICAL POWER DEMOLITION PLANS- BUILDINGS 209 & 211
EYD1	ELECTRICAL SYSTEMS DEMOLITION PLAN - BUILDINGS 205 & 207
EYD2	ELECTRICAL SYSTEMS DEMOLITION PLAN - BUILDINGS 209 & 211
EL1	ELECTRICAL LIGHTING PLAN - BUILDINGS 205 & 207
EL2	ELECTRICAL LIGHTING PLAN - BUILDINGS 209 & 211
EP1	ELECTRICAL POWER PLAN - BUILDINGS 205 & 207
EP2	ELECTRICAL POWER PLANS - BUILDINGS 209 & 211
EP3	ELECTRICAL PARTIAL CRAWL SPACES POWER PLAN
EF001	FIRE DETECTION SYMBOLS, ABBREVIATIONS AND GENERAL NOTES
EF1	ELECTRICAL FIRE DETECTION PLAN - BUILDNGS 205A / 205B
EF2	ELECTRICAL FIRE DETECTION PLAN - BUILDINGS 209A / 209B / 211B
EF501	ELECTRICAL FIRE DETECTION SYSTEM RISER DIAGRAM
EF502	FIRE DETECTION SYSTEM WIRING DIAGRAM
ET001	TELECOMMUNICATION SYMBOLS, ABBREVIATIONS, AND NOTES
ET1	ELECTRICAL TELECOMMUNICATIONS PLAN - BUILDINGS 205A / 205B
ET2	ELECTRICAL TELECOMMUNICATIONS PLAN - BUILDINGS 209A / 209B / 211B
ET301	ELECTRICAL TELECOMMUNICATION DETAILS
ES001	SECURITY SYMBOLS, ABBREVIATIONS AND NOTES
ES1	ELECTRICAL SECURITY PLAN - BUILDINGS 205A / 205B
ES2	ELECTRICAL SECURITY PLAN - BUILDINGS 209A / 209B / 211B
ES301	ELECTRONIC SECURITY PLAN RISER DIAGRAM AND CAMERA DETAILS
E401	ENLARGED PLANS
E501	SINGLE LINE - DEMOLITION
E502	SINGLE LINE - NEW WORK
E601	ELECTRICAL DETAILS
E701	PANEL SCHEDULES
E702	LUMINAIRE DATA SHEET
E703	LUMINAIRE DATA SHEET
E704	LUMINAIRE DATA SHEET
33	
Grand total: 92	

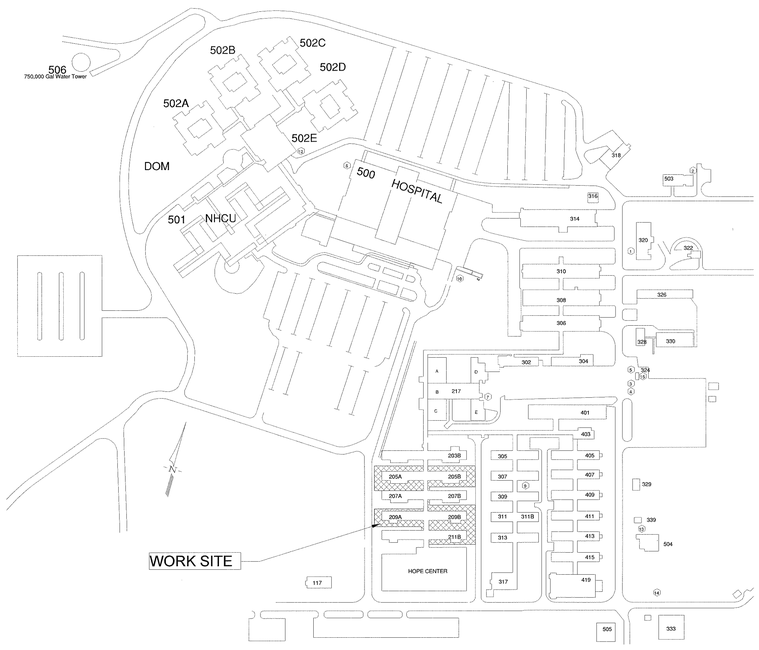

1 SITE PLAN
1" = 200'-0"

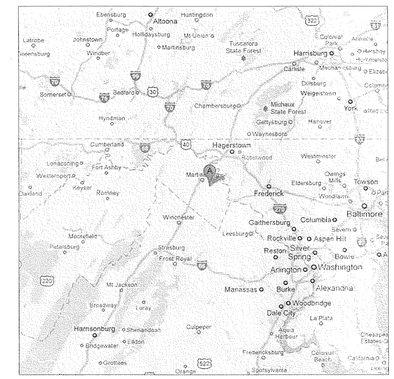

VICINITY MAP

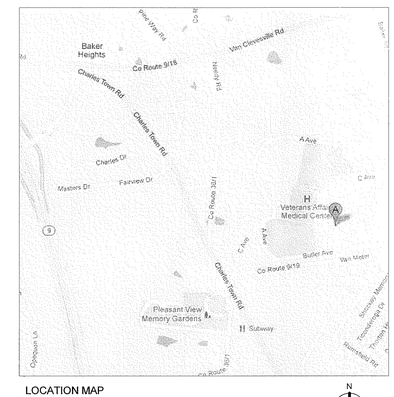

LOCATION MAP

FULLY SPRINKLERED
BID DOCUMENTS

Revisions:	Date
0. ISSUE FOR BIDDING AND CONSTRUCTION	3/20/2012

CONSULTANTS:

HUELAT PARIMUCHA LTD. HEALING DESIGN
635 SOUTH FAIRFAX STREET
ALEXANDRIA, VA 22314
PH: 707.838.8414
www.healingdesign.com

Lamm Engineering
10500 OLD BABCOCK BOULEVARD
GIBSONIA, PA 15044
PH: 724.799.6060
www.lammengineering.com

psi Information To Build On
Engineering • Consulting • Testing
850 POPLAR STREET
PITTSBURGH, PA 15220
PH: 412.922.4000 F: 412.922.4014
www.psiusa.com

STATE OF WEST VIRGINIA
RICHARD W. WITT JR.
No. 3554
REGISTERED ARCHITECT
3-20-2012

ARCHITECTS/ENGINEERS:

A|E works
101 W. STATION SQUARE DRIVE, GATEHOUSE SUITE 401
PITTSBURGH, PENNSYLVANIA 15219
PH: 412.287.7333 FAX: 412.287.7334
www.ae-works.com

Drawing Title: COVER SHEET	Project Title: ROW 200 RENOVATION	Project Number: #613-12-203	Office of Construction and Facilities Management
Approved: Project Director: 3/20/12	Location: Martinsburg, WV	Building Number: #205, #209, #207, #211	Department of Veterans Affairs
	Date: 3/20/2012 / Checked: JD / Drawn: PR	Drawing Number: G001 Dwg. of	

VA FORM 08-6231