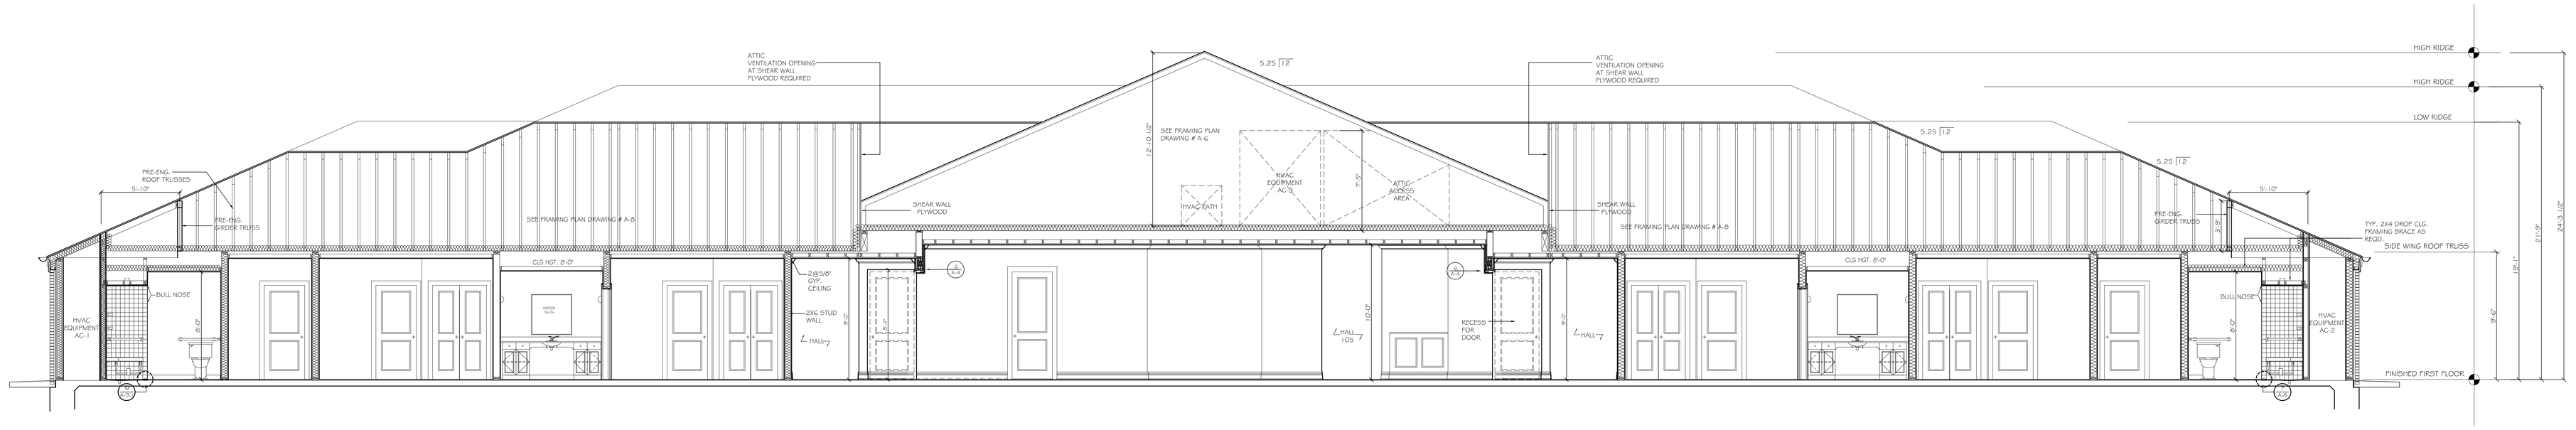

LONGITUDINAL BUILDING SECTION A-A

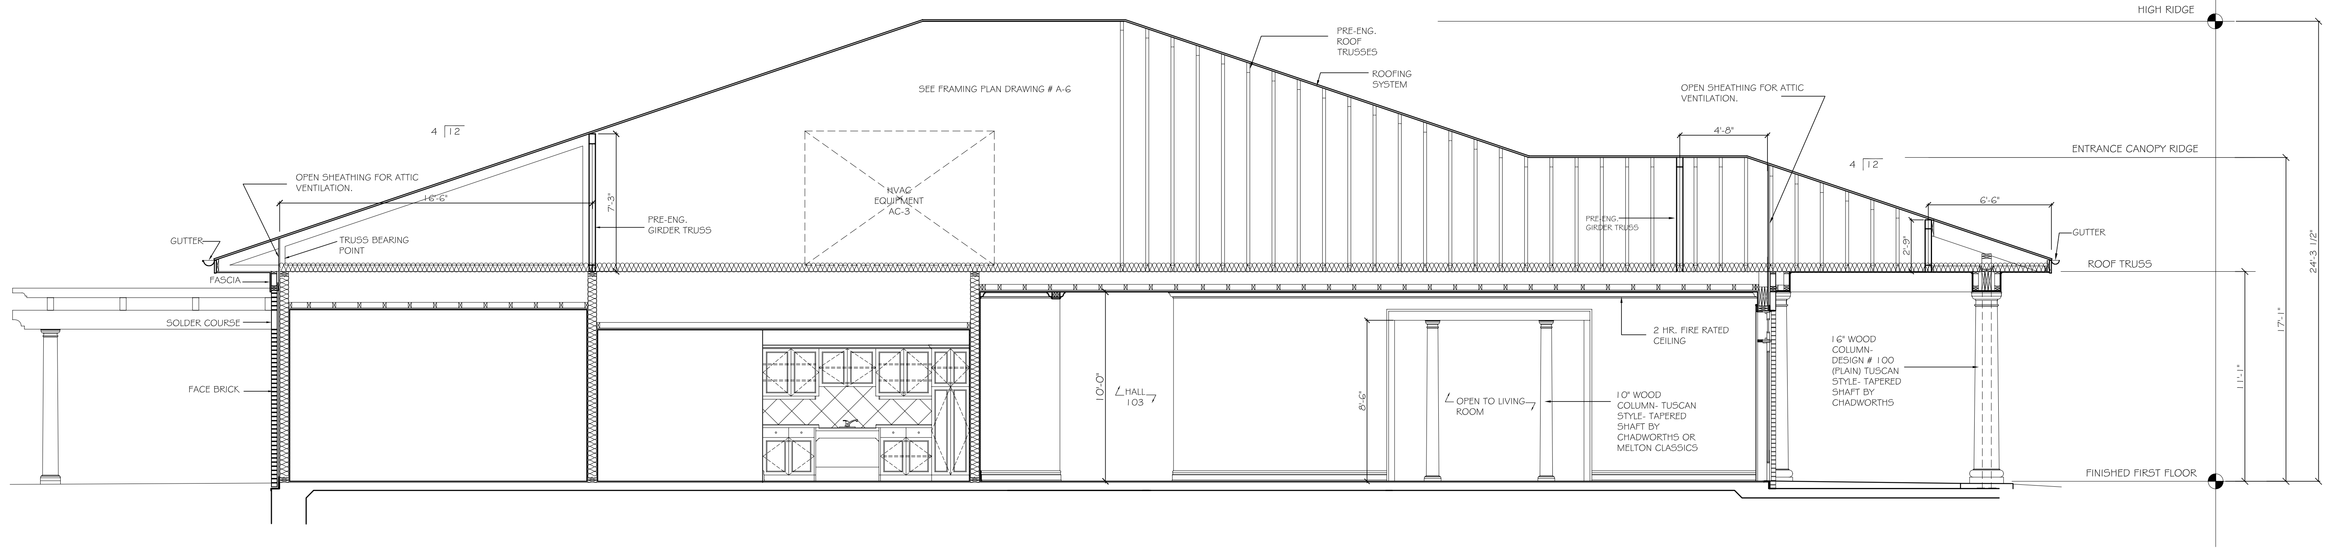

TRANSVERSE BUILDING SECTION B-B

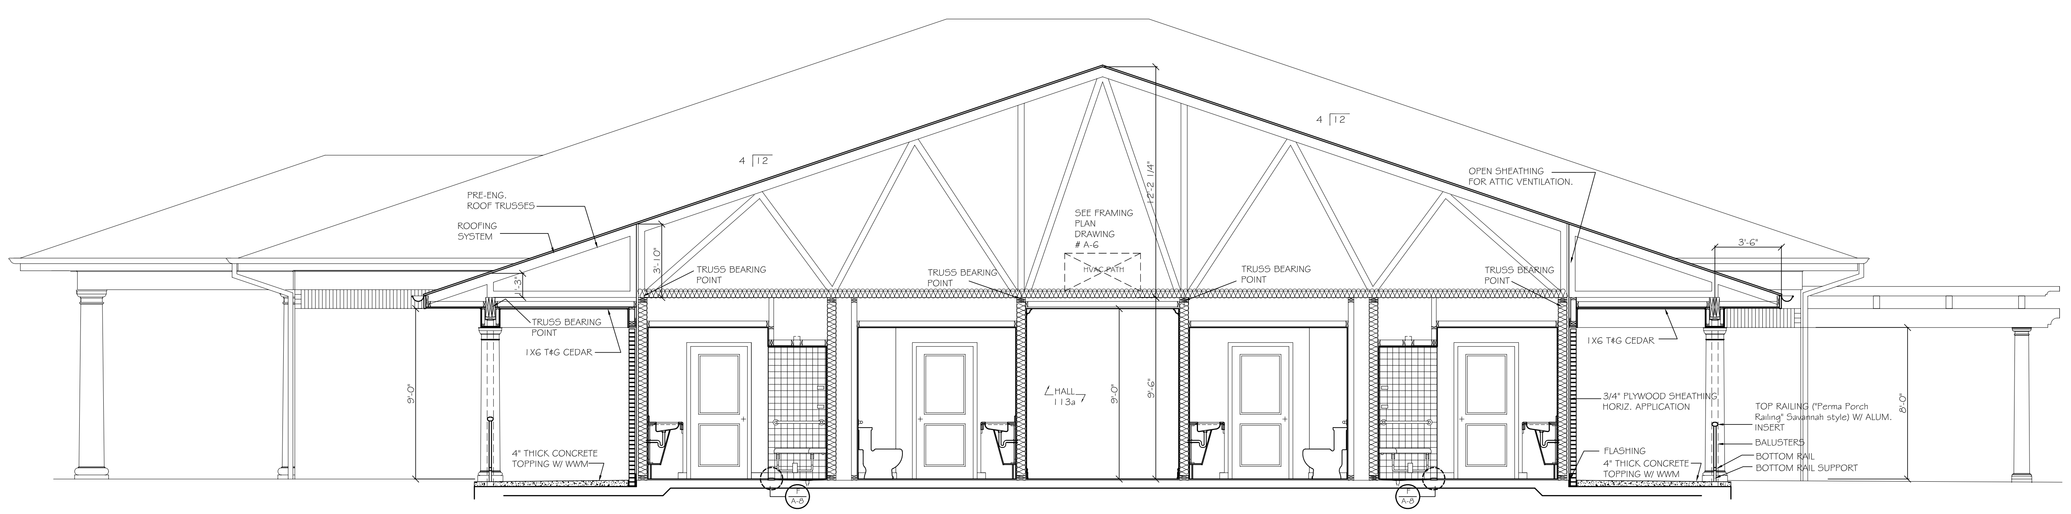

TRANSVERSE BUILDING SECTION C-C

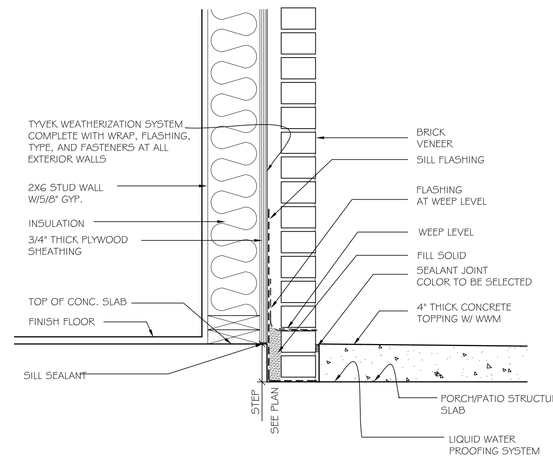

SILL DETAIL @ EXTERIOR CONC. TOPING
SCALE 1 1/2"=1'-0" PORCHES AND PATIO

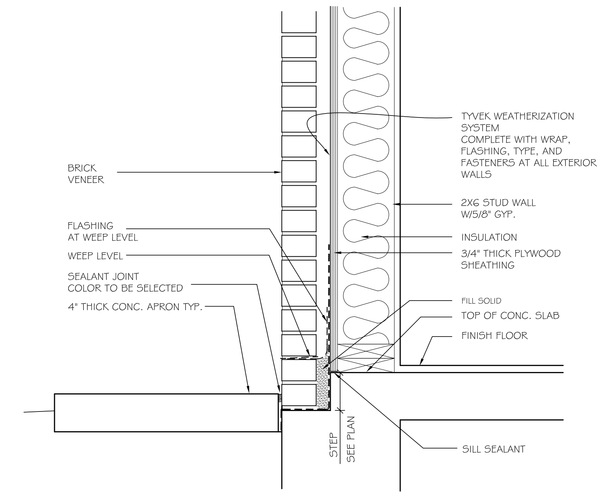

SILL DETAIL @ TYPICAL FOUNDATION
SCALE 1 1/2"=1'-0"

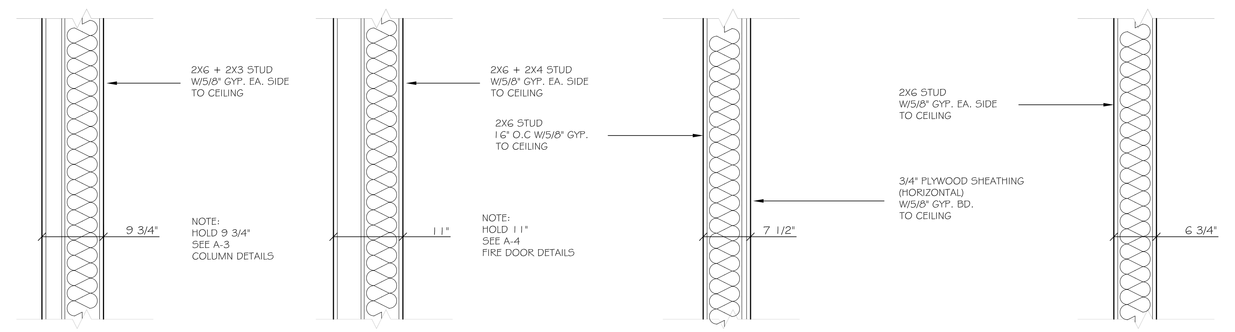

A PARTITION TYPE
SCALE 1"=1'-0"

A1 PARTITION TYPE
SCALE 1"=1'-0"

B PARTITION TYPE
SHEAR WALL
**SEE DWG. # A-5

C PARTITION TYPE
BEARING WALL
APPLIES TO ALL PARTITION UNLESS OTHERWISE NOTED

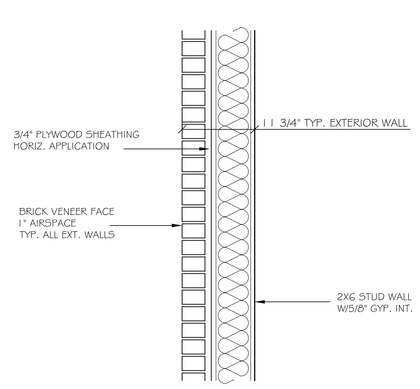

TYP. EXTERIOR WALL
SCALE 1"=1'-0"

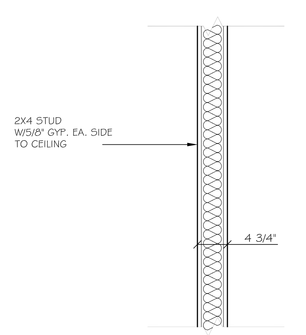

D PARTITION TYPE
ALL CLOSET AREAS

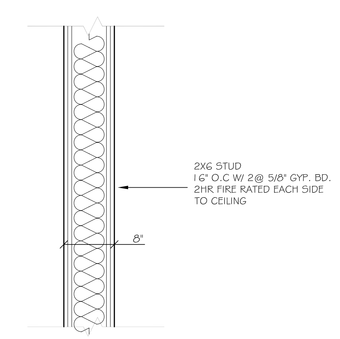

F PARTITION TYPE
2HR. FIRE RATED

Fisher House Foundation, Inc.

DESIGNTECH ASSOCIATES
ARCHITECTS + DESIGNERS
1501 Broadway suite 700A
New York , New York 10036
212-944-7770 Fax 212-944-7803

A|K F engineers
1501 BROADWAY, SUITE 700
NEW YORK, NY 10036
212.354.5656 TEL 212.354.5668 FAX
NEW YORK · PHILADELPHIA · PRINCETON · MEXICO CITY

HTK HOROWITZ TAYLOR KUSHKAKI
STRUCTURAL ENGINEERS
14288 Danielson Street - Suite #200
Poway, CA 92064- 8810
(858) 679-8989 • Fax (858) 679-8950

Draper Aden Associates
Engineering • Surveying • Environmental Services
phone 804.264.2228 / fax 804.264.8773 / mobile 804.937.6717
www.daa.com

REVISION	DATE	DESCRIPTION

PROJECT

PROPOSED FISHER HOUSE PROTOTYPE 12 BEDROOM

DRAWING

BUILDING SECTIONS

SCALE	FLOOR	DRAWING No.
1/4"=1'-0"		A-3
DATE		

DESIGNTECH ASSOCIATES ARCHITECTS & DESIGNERS
ALL DRAWINGS AND WORK ARE THE PROPERTY OF DESIGNTECH ASSOCIATES AND SHALL NOT BE USED WITHOUT THEIR WRITTEN CONSENT