GENERAL NOTES

1. EXISTING CONDITIONS ABOVE CEILINGS AND WITHIN VERTICAL CHASES ARE NOT FULLY KNOWN. FIELD VERIFY ACTUAL CONDITIONS AND ADJUST WORK AS REQUIRED. NOTIFY ENGINEER AND ARCHITECT IF EXISTING PIPING, DUCTWORK, OR EQUIPMENT TO REMAIN CONFLICTS WITH THE NEW DESIGN.
2. DURING CONSTRUCTION NO CEILING TILES IN PUBLIC AREAS CAN BE LEFT OPEN OVERNIGHT.
3. COORDINATE SCHEDULING OF ALL WORK REQUIRED OUTSIDE THE RENOVATION AREA INCLUDING FLOORS ABOVE AND BELOW THE RENOVATION AREA WITH COTR. SPACES ADJACENT TO THE RENOVATION WILL REMAIN OPERATIONAL DURING CONSTRUCTION.

PLUMBING DEMOLITION KEYNOTES

1. REMOVE 3/4" HW, CW, HWC, 2" SANITARY AND VENT BACK TO DISCONNECT POINT AND CAP.
2. REMOVE 3/4" HWC AND 1 1/2" SANITARY TO DISCONNECT POINT AND CAP. REMOVE 3/4" HW AND CW BACK TO HW AND CW RISER. SEE SHEET P1.1 FOR NEW CONNECTIONS.
3. REMOVE VERTICAL 3/4" HW, 1 1/2" CW, 3/4" HWC, 4" SANITARY, AND 2" VENT. CAP ALL LINES AS CLOSE AS POSSIBLE TO PLUMBING MAIN(S).
4. REMOVE 3/4" HW AND CW TO DISCONNECT POINT.
5. REMOVE VERTICAL 2" CW, 1" HW, 3/4" HWC, AND 2" VENT TO DISCONNECT POINT. REMOVE VERTICAL 4" SANITARY AND CAP AT MAIN. SEE SHEET P1.1 FOR NEW CONNECTIONS.
6. DISCONNECT, OFF-SET, AND RECONNECT 4" STORM, 4" SANITARY, AND 2" VENT AS NEEDED FOR CHASE MODIFICATION ON SECOND FLOOR. SEE SHEET P1.2.
7. REMOVE 1/2" CW, 1 1/2" SANITARY, 1 1/2" VENT, 1/2" AIR, AND 1/2" GAS BACK TO DISCONNECT POINT AND CAP.
8. REMOVE 1/2" AIR AND GAS BACK TO DISCONNECT POINT AND CAP. REMOVE 1/2" CW, 1 1/2" SANITARY, AND 1 1/2" VENT BACK TO DISCONNECT POINT. SEE SHEET P1.1 FOR NEW CONNECTIONS.
9. REMOVE VERTICAL 2" SANITARY, 3/4" HW, CW, HWC DOWN TO DISCONNECT POINT. SEE SHEET P1.1 FOR NEW CONNECTIONS. REMOVE 1 1/2" VENT COMPLETE.
10. REMOVE 3/4" HW, CW, HWC, VAC AND 2" SANITARY DOWN TO MAIN AND CAP. REMOVE 1 1/2" VENT COMPLETE.
11. REMOVE 2" EXHAUST VENT FROM DISCONNECT POINT UP TO SECOND FLOOR. SEE SHEET P1.1 FOR NEW CONNECTION.

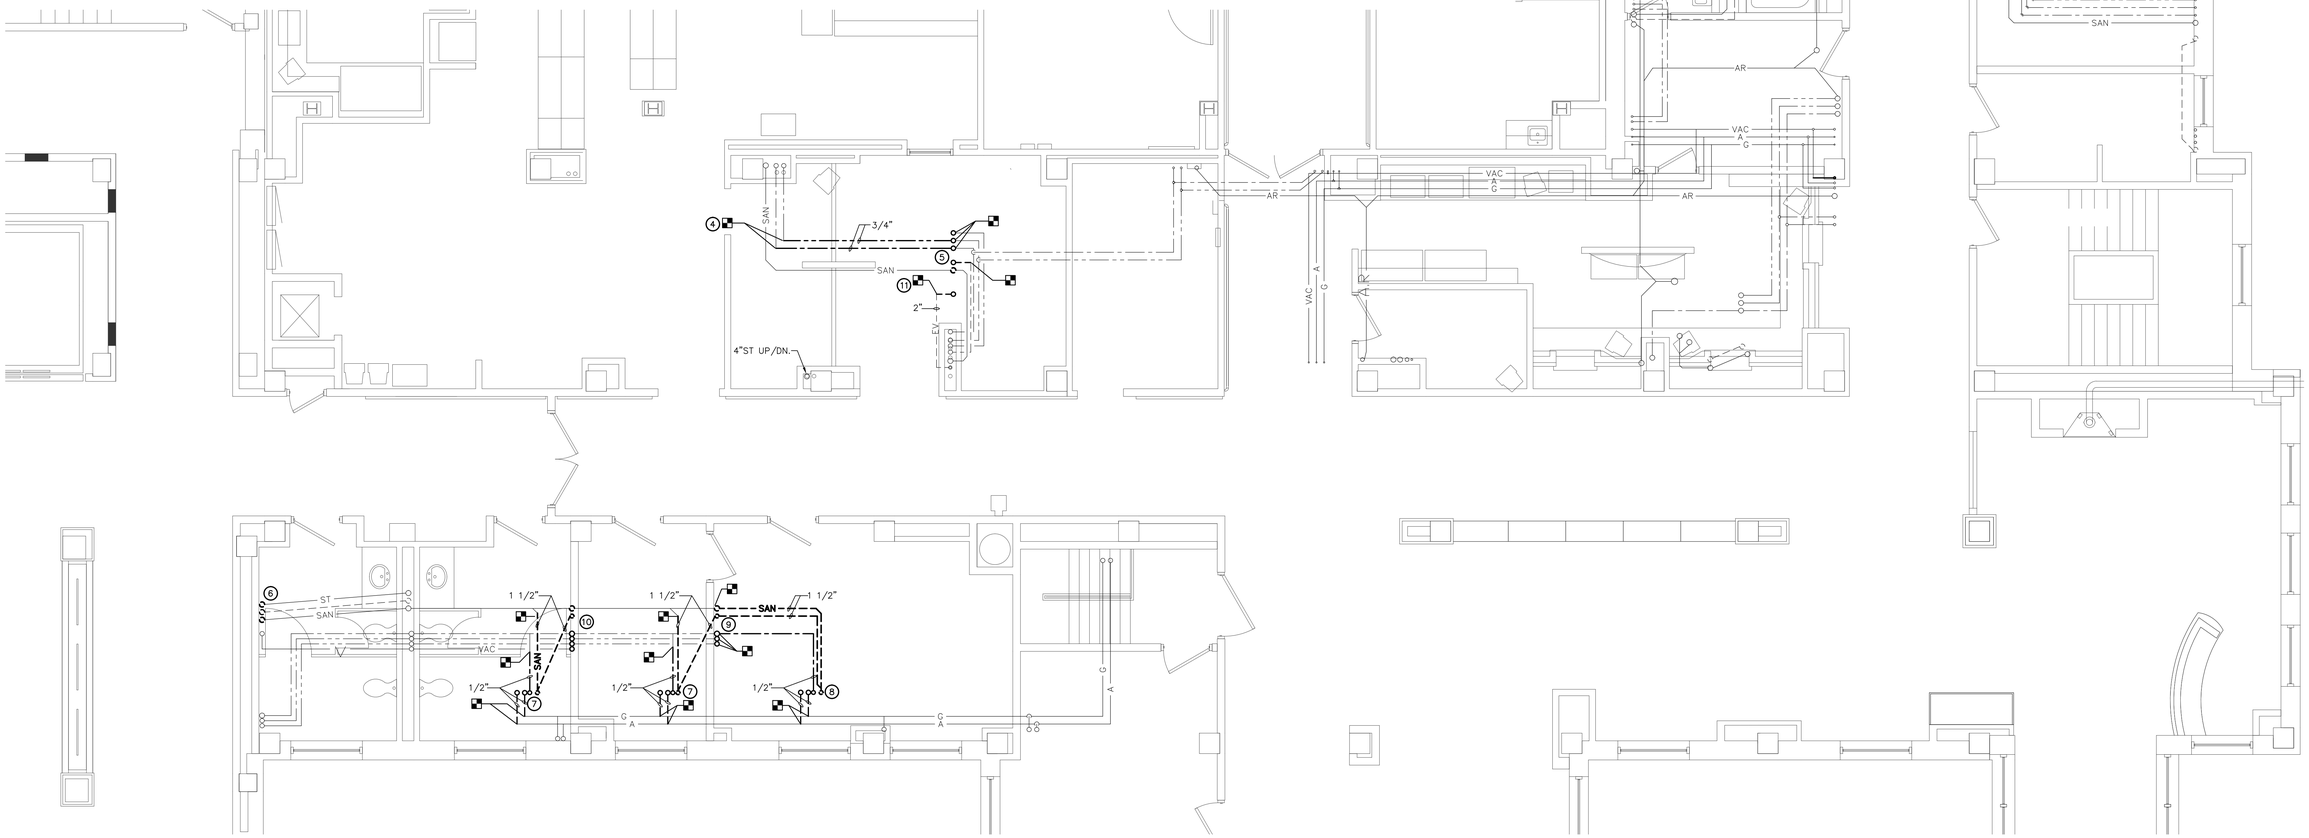

1 PD1.1 1ST FLOOR PLUMBING DEMOLITION PLAN
SCALE: 1/4" = 1'-0"

TRUE NORTH

Revisions	Date

© 2000 Calvin L. Hinz Architects P.C.

These plans are specifically designed for construction by Calvin L. Hinz Architects and are intended for no other purposes. Permission for use of this document in part or whole without written consent of Calvin L. Hinz Architects is prohibited.

IMPORTANT
CONTRACTOR'S NOTE

1. ALL CONTRACTORS ARE RESPONSIBLE FOR REVIEWING ENTIRE SET OF DOCUMENTS TO DETERMINE THEIR FULL SCOPE OF WORK. CONTRACTOR SHALL NOT BE ALLOWED EXTRA COSTS DUE TO FAILURE TO REVIEW ENTIRE SET OF DOCUMENTS.
2. ANY USE OF THESE ELECTRONIC DRAWINGS OR SCALING OF THE PRINTED DOCUMENTS ARE DONE SO AT THE CONTRACTORS RISK.

NATIONAL MECHANICAL ENGINEER REGISTRY
MICHAEL K. LARSON
E-7966
STATE OF NEBRASKA

ARCHITECT/ENGINEERS:

CLH Calvin L. Hinz ARCHITECTS INC

Calvin L. Hinz Architects, P.C.
3705 North 200th Street
Elkhorn, Nebraska 68022
Phone:402.291.6941 Fax: 402.291.9193

KRS engineering

11620 ARBOR STREET SUITE 100
OMAHA, NEBRASKA 68144
PHONE: 402 . 932 . 0100
FAX: 402 . 932 . 1001
www.krsengineering.com
KRS # 121014

COPYRIGHT 2012
This document and the information contained may not be reproduced without the express written permission of KRS Engineering, LLC. Unauthorized copying, disclosure or construction use ors prohibited by the copyright law.

Drawing Title	- 1ST FLOOR PLUMBING DEMOLITIONPLAN
Project Title	RENOVATE BACKFILL DENTAL SPACE NWIHCS
Location	VAMC Grand Island, NE
Project Number	636-12-101
Building Number	ONE
Drawing Number	PD1.1
Dwg. 9 of 26	
Approved Project Director	KEVIN HUTSELL
CONSTRUCTION DOCUMENT (CD-3) SUBMITTAL 100% APRIL 13, 2012	
Date	APRIL 13, 2012
Checked	MKL
Drawn	CER

Office of Construction and Facilities Management

Department of Veterans Affairs

VA FORM 08-6231

C:\CVD\21_V1\2014_CAD\Mechanical\21014_PD1.1.dwg 4-24-12 01:46:49 PM cer