GENERAL NOTES

1. EXISTING CONDITIONS ABOVE CEILINGS AND WITHIN VERTICAL CHASES ARE NOT FULLY KNOWN. FIELD VERIFY ACTUAL CONDITIONS AND ADJUST WORK AS REQUIRED. NOTIFY ENGINEER AND ARCHITECT IF EXISTING PIPING, DUCTWORK, OR EQUIPMENT TO REMAIN CONFLICTS WITH THE NEW DESIGN.
2. DURING CONSTRUCTION NO CEILING TILES IN PUBLIC AREAS CAN BE LEFT OPEN OVERNIGHT.
3. COORDINATE SCHEDULING OF ALL WORK REQUIRED OUTSIDE THE RENOVATION AREA INCLUDING FLOORS ABOVE AND BELOW THE RENOVATION AREA WITH COTR. SPACES ADJACENT TO THE RENOVATION WILL REMAIN OPERATIONAL DURING CONSTRUCTION.

PLUMBING KEYNOTES

1. 4" SANITARY AND 2" VENT UP TO WATER CLOSET.
2. 2" SANITARY UP TO LAVATORY/SINK.
3. 2" SANITARY UP TO FLOOR DRAIN.
4. 3" SANITARY AND 2" VENT UP TO MOP SINK.
5. 2" SANITARY, 3/4" HW, 3/4" CW UP TO LAVATORIES.
6. 2" SANITARY AND 2" VENT UP TO FLOOR DRAIN.
7. 4" SANITARY, 2" VENT, 1" CW UP TO WATER CLOSET.
8. CONNECT NEW 4" SANITARY TO EXISTING 4" SANITARY STACK.
9. CONNECT NEW 4" SANITARY TO EXISTING 4" SANITARY.
10. CONNECT NEW 2" SANITARY TO EXISTING 4" SANITARY.
11. 4" SANITARY, 2" VENT, 1" HW, 2" CW, 3/4" HWC, AND 2" EXHAUST VENT UP. SEE SHEET P1.2.
12. OFF-SET SANITARY, STORM, AND VENT AS NEEDED FOR MODIFIED CHASE ON SECOND FLOOR. SEE SHEET P1.2.
13. 2" SANITARY, 1 1/2" VENT, 3/4" HW, CW, HWC UP. SEE SHEET P1.2.
14. CONNECT NEW 2" SANITARY TO EXISTING 2" SANITARY.
15. CAP VERTICAL PLUMBING LINES.
16. CONNECT NEW 3/4" HW, CW, HWC TO EXISTING 3/4" HW, CW, HWC.
17. CONNECT NEW 3/4" HW, CW, HWC TO EXISTING 3/4" HW, HWC AND 2" CW.
18. CONNECT EXISTING 3/4" HW, CW TO NEW 1" HW AND 2" CW.
19. CONNECT NEW 2" CW, 1" HW, 3/4" HWC, 2" VENT TO EXISTING 2" CW, 1" HW, 3/4" HWC, 2" VENT.
20. CONNECT NEW 1 1/2" CW, AND 3/4" HW TO EXISTING 1 1/2" CW AND 1" HW.
21. CONNECT NEW 3" SANITARY TO EXISTING 4" SANITARY STACK.
22. 2" SANITARY UP TO URINAL.
23. CONNECT NEW 4" SANITARY AND 2" SANITARY TO EXISTING 4" SANITARY.
24. CONNECT NEW 2" EXHAUST VENT TO EXISTING 2" EXHAUST VENT.

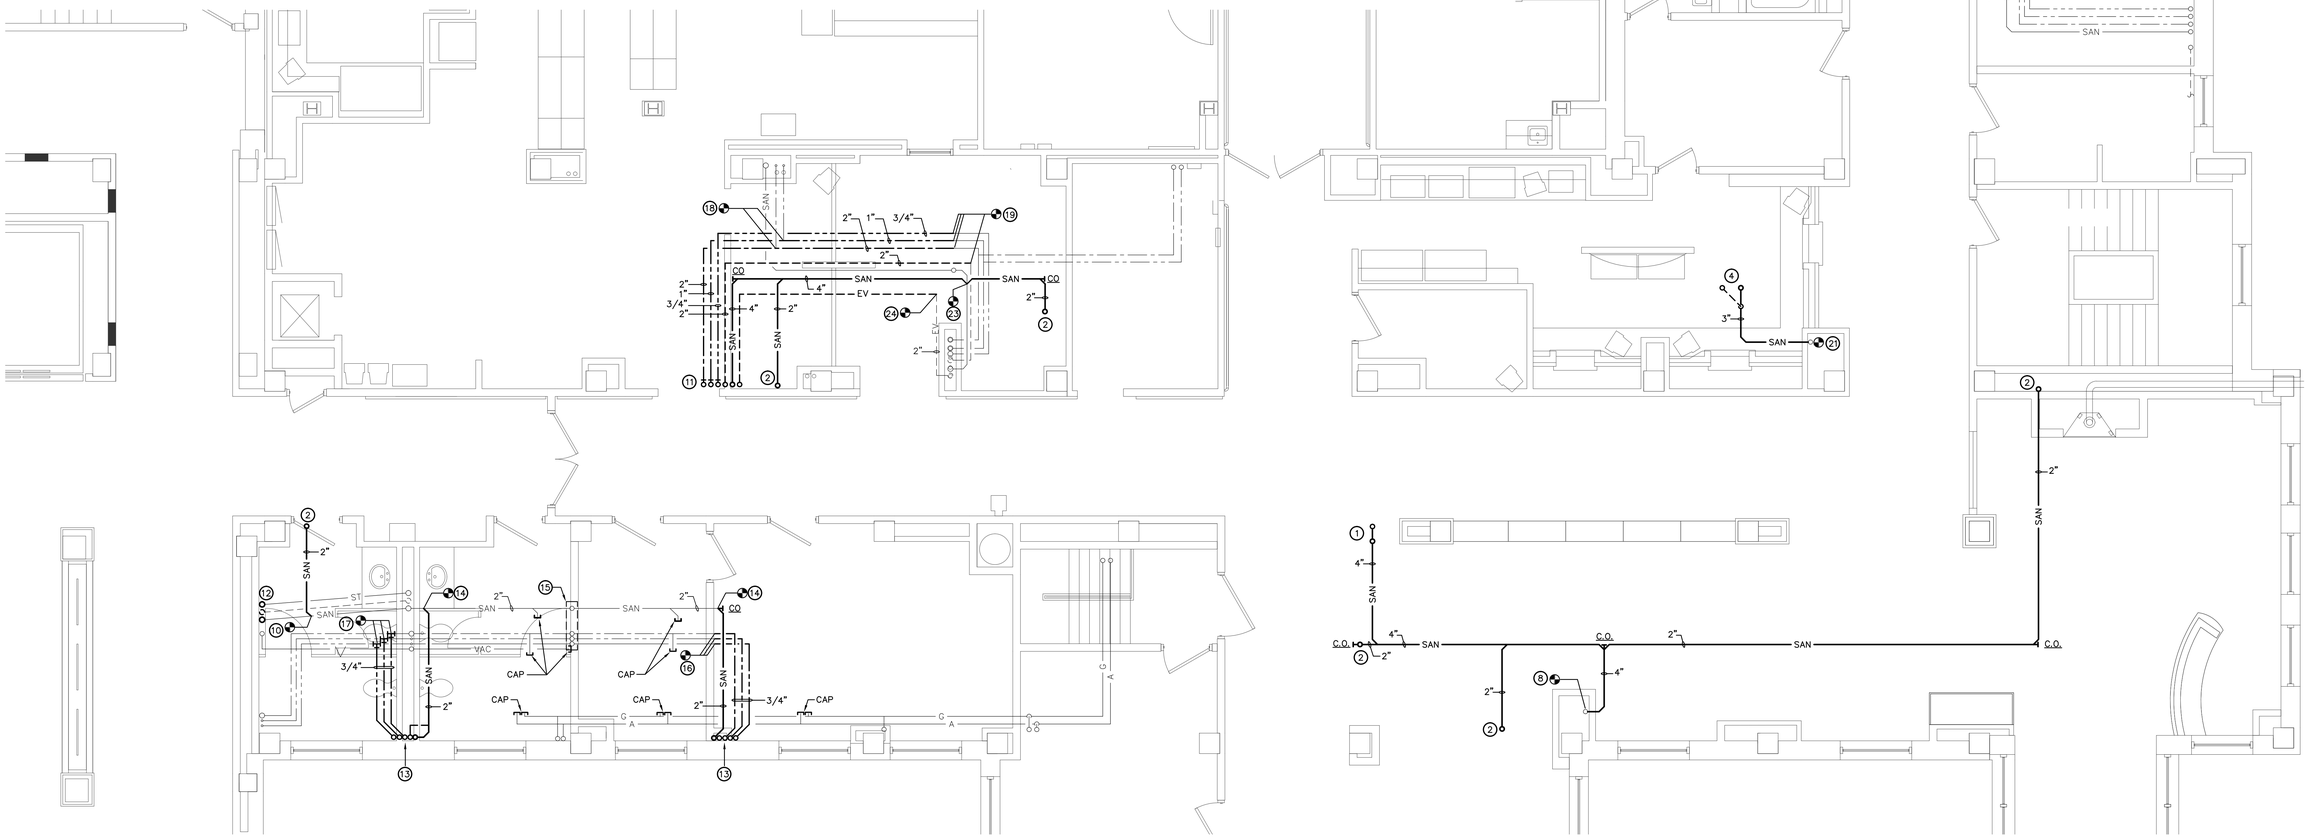
SAN
SAN
SAN