ROOM FINISH SCHEDULE

ROOM NO	ROOM NAME	FLOOR	BASE	WALLS N FINISH	WALLS E FINISH	WALLS S FINISH	WALLS W FINISH	CEILING MATERIAL	CEILING HEIGHT	SOFFITS	NOTES
BASE BID											
N1C0R	CORR	VCT-1	VB-2	PT-1 / PVC-1	PT-1 / PVC-1	PT-1 / PVC-1	PT-1 / PVC-1	SEE RCP	SEE RCP	PT-5	1.
N107	GROUP	CPT-1	VB-1	PT-6	PT-6	PT-6	PT-5			PT-5	
N108	OFFICE	CPT-1	VB-1	PT-6	PT-6	PT-6	PT-5			PT-5	
N2C0R	CORR	SV-2	VB-3	PT-1 / PVC-1	PT-1 / PVC-1	PT-1 / PVC-1	PT-1 / PVC-1			PT-5	2.
N201	RECEP	CPT-1	VB-1	PT-5	PT-5	PT-5	PT-5			PT-5	
N202	WAIT	CPT-1	VB-1	PT-5	PT-5	PT-5	PT-5			PT-5	
N203	AUDIO	CPT-1	VB-1	PT-6	PT-6	PT-6	PT-5			PT-5	
N204	FIT	SV-1	SV-1	PT-6	PT-6	PT-6	PT-5			PT-5	
N205	CONSULT	SV-1	SV-1	PT-6	PT-6	PT-6	PT-5			PT-5	
N206	SURGERY	SV-1	SV-1	PT-6	PT-6	PT-6	PT-5			PT-5	
N207	SKIN	SV-1	SV-1	PT-6	PT-6	PT-6	PT-5			PT-5	
N208	FE	PT-1		PT-1	PT-1	PT-1	PT-1			PT-5	
N209	CUST	SV-2	SV-2	EPT-1	EPT-1	EPT-1	EPT-1			EPT-2	
N210	EXAM	SV-1	SV-1	PT-6	PT-5	PT-6	PT-6			PT-5	
N211	EXAM	SV-1	SV-1	PT-6	PT-5	PT-6	PT-6			PT-5	
N212	EXAM	SV-1	SV-1	PT-6	PT-5	PT-6	PT-6			PT-5	
N213	EXAM	SV-1	SV-1	PT-6	PT-5	PT-6	PT-6			PT-5	
N214	WOMEN	EXISTING	EXISTING	EXG	EXG	EXG	EXG			EXG	
N215	MEN	EXISTING	EXISTING	EXG	EXG	EXG	EXG			EXG	
NE2C0R	CORR	SV-2	VB-3	PT-1 / PVC-1	PT-1 / PVC-1	PT-1 / PVC-1	PT-1 / PVC-1			PT-5	
NE201	SOIL	SV-2	SV-2	EPT-1	EPT-1	EPT-1	EPT-1			EPT-2	
NE202	PROCEED	SV-1	SV-1	PT-5	PT-6	PT-6	PT-6			EPT-2	
NE203	TOILET	TL-2	TL-1	TL-1/TL-2 EPT-4	TL-1/TL-2 EPT-5	TL-1/TL-2 EPT-4	TL-1/TL-2 EPT-5			EPT-2	
NE204	EXAM	SV-1	SV-1	PT-5	PT-6	PT-6	PT-6			PT-5	
NE205	EXAM	SV-1	SV-1	PT-5	PT-6	PT-6	PT-6			PT-5	
NE206	STOR	SV-2	SV-2	EPT-1	EPT-1	EPT-1	EPT-1			EPT-2	
NE207	EXAM	SV-1	SV-1	PT-6	PT-6	PT-5	PT-6			PT-5	
NE208	EXAM	SV-1	SV-1	PT-6	PT-6	PT-5	PT-6			PT-5	
NE209	STOR	SV-2	SV-2	EPT-1	EPT-1	EPT-1	EPT-1			EPT-2	
NE210	STAFF	CPT-1/SV-2	VB1/SV-2	PT-6	PT-6	PT-5	PT-6			PT-5	
NE211	SCOPE	SV-2	SV-2	EPT-1	EPT-1	EPT-1	EPT-1			EPT-2	
NE212	PROCEED	SV-1	SV-1	PT-6	PT-6	PT-5	PT-6			PT-5	
NE212A	TOILET	TL-2	TL-1	TL-1/TL-2 EPT-5	TL-1/TL-2 EPT-4	TL-1/TL-2 EPT-4	TL-1/TL-2 EPT-4			EPT-2	
NE213	LINEN	SV-2	SV-2	EPT-1	EPT-1	EPT-1	EPT-1			EPT-2	
NN201	AUDIO	EXG	EXG	PT-6	PT-6	PT-5	PT-6				
NN202	AUDIO	EXG	EXG	PT-6	PT-6	PT-5	PT-6				
NN211	STORAGE	SV-2	SV-2	EPT-1	EPT-1	EPT-1	EPT-1			EPT-2	
ALTERNATE NO. 1											
N2C0R	CORR	SV-2	VB-3	PT-1 / PVC-1	PT-1 / PVC-1	PT-1 / PVC-1	PT-1 / PVC-1	SEE RCP	SEE RCP	PT-5	
C2C0R	CORR	CPT-1	VB-1	PT-6	PT-6	PT-6	PT-6			PT-5	
C5C0R	CORR	SV-2	SV-2	PT-1 / PVC-1	PT-1 / PVC-1	PT-1 / PVC-1	PT-1 / PVC-1			PT-5	
C4C0R	CORR	SV-2	SV-2	PT-1 / PVC-1	PT-1 / PVC-1	PT-1 / PVC-1	PT-1 / PVC-1			PT-5	
C202	CHAP	CPT-1	VB-1	PT-5	PT-5	PT-5	PT-5				
C203	CHAP	CPT-1	VB-1	PT-5	PT-5	PT-5	PT-5				
C204	CHAPEL	CPT-1	WB-1	PT-6 CS-1	PT-5 CS-1	PT-6 CS-1	PT-6 CS-1			PT-5 PT-1	3.
C204A	STORAGE	CPT-1	VB-1	EPT-1	EPT-1	EPT-1	EPT-1			EPT-2	
C205	REC THERAPY	CPT-1	VB-1	PT-5	PT-6	PT-6	PT-6			PT-5	
C206	REC THERAPY	CPT-1	VB-1	PT-5	PT-6	PT-6	PT-6			PT-5	
C206B	VOL	CPT-1	VB-1	PT-5	PT-6	PT-6	PT-6			PT-5	
C206C	STOR	CPT-1	VB-1	EPT-1	EPT-1	EPT-1	EPT-1			PT-5	
C206D	KIT	SV-2	SV-2	PT-5	PT-6	PT-5	PT-5			PT-5	
C206A	CART	SV-2	SV-2	EPT-1 / PVC-1	EPT-1 / PVC-1	EPT-1 / PVC-1	EPT-1 / PVC-1			PT-5	
NN201	AUDIO	CPT-1	VB-1	PT-6	PT-6	PT-5	PT-6			PT-5	
NN202	AUDIO	CPT-1	VB-1	PT-6	PT-6	PT-5	PT-6			PT-5	
NN203	AUDIO	CPT-1	VB-1	PT-6	PT-6	PT-5	PT-6			PT-5	
NN208	EXAM	SV-1	SV-1	PT-5	PT-6	PT-6	PT-6			PT-5	
NN209	EXAM	SV-1	SV-1	PT-5	PT-6	PT-6	PT-6			PT-5	
NN210	EXAM	SV-1	SV-1	PT-5	PT-6	PT-6	PT-6			PT-5	
ALTERNATE NO. 2											
N214	WOMEN	TL-1/TL-2	TL-1	TL-1/TL-2 EPT-4	TL-1/TL-2 EPT-4	TL-1/TL-2 EPT-4	TL-1/TL-2 EPT-4	SEE RCP	SEE RCP	EPT-2	
N215	MEN	TL-1/TL-2	TL-1	TL-1/TL-2 EPT-4	TL-1/TL-2 EPT-4	TL-1/TL-2 EPT-4	TL-1/TL-2 EPT-4			EPT-2	
N2C0R	CORR	CPT-1	VB-2	PT-1 / PVC-1	PT-1 / PVC-1	PT-1 / PVC-1	PT-1 / PVC-1			PT-5	

FRAMING/ FINISHING NOTES:
1. ALL INTERIOR GWB SHALL BE MOLD AND MOISTURE RESISTANT 5/8" F.C. TYPE X UNLESS OTHERWISE NOTED.
2. CONSTRUCT WALL SYSTEMS TO CONFORM TO THE DETAILED REQUIREMENTS OF THE MOST CURRENT 'FIRE RESISTIVE DESIGN MANUAL GYPSUM ASSOCIATION, 810 FIRST STREET NE, #510, WASHINGTON, DC 20002."
3. WHERE WALLS ARE INDICATED TO BE 1-HR. FIRE RESISTIVE CONSTRUCTION, TAPE ALL JOINTS, INCLUDING THOSE JOINTS ABOVE ACOUSTICAL CEILINGS.
4. WHERE EXISTING WALLS ARE INDICATED TO RECEIVE A FIRE OR SMOKE RATING, VERIFY CONDITIONS AND MODIFY WALL CONSTRUCTION ACCORDINGLY.
5. ALL GWB TO BE SMOOTH FINISH THROUGHOUT, UNLESS NOTED OTHERWISE.
6. FIELD VERIFY DETAILED WALL CONSTRUCTION AND REVIEW PLAN LAYOUT W/ EXISTING CONDITIONS IN THE FIELD. WHERE FIELD CONDITIONS CONFLICT W/ WALL CONSTRUCTION DETAILS, MODIFY WALL CONSTRUCTION AS PER ARCHITECT'S DIRECTIVE AT NO ADDITIONAL COST TO THE OWNER.
7. ALL 5 1/8" AND 6" MTL. STUD INTERIOR WALL FRAMING EXTENDING TO UNDERSIDE OF MTL. ROOF DECK SHALL BE A MIN. OF 20 GA. @ 16" O.C. MAX SPACING.
8. ALL 3 5/8" MTL. STUD INTERIOR WALL FRAMING W/ WALL HUNG CABINETS SHALL BE A MIN. OF 20 GA. @ 16" O.C. MAX. SPACING.
9. ALL 3 5/8" MTL. STUD INTERIOR WALL FRAMING NOT EXTENDING TO UNDERSIDE OF ROOF DECK SHALL BE A MIN. OF 20 GA. @ 16" O.C.
10. ALL CONSTRUCTION TO HAVE A MINIMUM STC RATING OF 45 AT ALL CONDITIONS.
11. ALL GYPBD. SHALL EXTEND TO STRUCTURE, UNLESS OTHERWISE NOTED. (U.O.N.)
12. WHERE STUD FRAMING IS EXTENDED TO STRUCTURE ABOVE, PROVIDE 5" LSG TOP SLIP TRACK.

GENERAL ROOM FINISH NOTES:
A. CONTRACTOR SHALL REMOVE EXISTING FINISHES AS REQUIRED FOR NEW WORK.
B. PROTECT EXISTING FINISHES, CABINETS, DOORS AND OWNER'S EQUIPMENT DURING CONSTRUCTION.
C. REMOVE ALL RADIATOR COVERS IN ALL ROOMS TO RECEIVE ANY WORK. REMOVE FINISH TO BEAR METAL, REPAINT AND REINSTALL WITH NEW HARDWARE.
D. NOT USED.
E. PROVIDE GWB AT WINDOW JAMBS AND HEAD.
F. PROVIDE FLOOR LEVELING AND UNDERLAYMENT AS REQUIRED FOR ALL NEW FLOORING.
G. 55-1 (5 CM) SILL EXTEND 1" PAST FACE OF WALL, SEE 11/A4.3 FOR NOSING PROFILE.
H. 55-3 (5 CM) SILL EXTEND 1" PAST FACE OF WALL, SEE 11/A4.3 FOR NOSING PROFILE
I. NOT ALL FINISHES INDICATED ON DRAWINGS, PROVIDE AS REQUIRED TO COMPLY WITH NEW WORK AND DESIGN INTENT.

ROOM FINISH SCHEDULE NOTES (SEE REMARKS COLUMN):
NOTE 1: VERIFY PAINT SHEEN.
NOTE 2: PAINT CEILING ABOVE WATER COOLER P-4
NOTE 3: P-5 AT INSIDE OF SOFFITS AND P-1 AT ALL OTHER CEILINGS, SEE INTERIOR ELEVATIONS FOR FINISH EXTENT.

INTERIOR COLOR KEY

1. PAINT (PT-)

CODE	MFG.	COLOR/ #	GLOSS	
PT-1	SHERWIN WILLIAMS	ACCESSIBLE BEIGE SW 7036	LEVEL 5	
PT-2	SHERWIN WILLIAMS	ACCESSIBLE BEIGE SW 7036	LEVEL 6	
PT-3	SHERWIN WILLIAMS	TATAMI TAN SW 6128	LEVEL 5	LEVEL 6 AT DOOR FRAMES
PT-4	SHERWIN WILLIAMS	MATCH EXISTING	LEVEL 5	LEVEL 6 AT DOOR FRAMES
PT-5	SHERWIN WILLIAMS	ZURICH WHITE SW 7638	LEVEL 1	
PT-6	SHERWIN WILLIAMS	NOMADIC DESSERT SW 6107	LEVEL 5	LEVEL 6 AT DOOR FRAMES
PT-7	SHERWIN WILLIAMS	JIBBLER SW6248	LEVEL 1	
PT-8	SHERWIN WILLIAMS	TONY TAUPE SW 7038	LEVEL 5	LEVEL 6 AT DOOR FRAMES

2. EPOXY PAINT (EPT-) WATERBORNE

CODE	MFG.	COLOR/ #		
EPT-1	SHERWIN WILLIAMS	ACCESSIBLE BEIGE SW 7036	LEVEL 5	LEVEL 6 AT DOOR FRAMES
EPT-2	SHERWIN WILLIAMS	ZURICH WHITE SW6128	LEVEL 1	
EPT-3	SHERWIN WILLIAMS	TATAMI TAN SW 6128	LEVEL 5	LEVEL 6 AT DOOR FRAMES
EPT-4	SHERWIN WILLIAMS	NOMADIC DESSERT SW 6107	LEVEL 5	LEVEL 6 AT DOOR FRAMES

3. PROTECTIVE WALL COVERING (PWC-)

CODE	MFG.	THICKNESS	COLOR/ PATTERN	NOTE
PWC-1	KORDGUARD	.060"	OYSTER	MATCH HEIGHT WITH EXISTING

4. HANDRAIL (HR-)

CODE	MFG.	MFG. #	COLOR/ PATTERN	NOTE
HR-1	ACROVYN	HRB-2DC	914 MAHOGANY, 1.08 BLACK REVEAL	MATCH HEIGHT WITH EXISTING

5. CORNER GUARD (CG-)

CODE	MFG.	MFG. #	COLOR/ PATTERN	NOTE
CG-1	KORDGUARD	6200 OR 6100*	OYSTER	4FT TALL *PROVIDE TWO 6100 CBS AT END WALL CONDITIONS

6. WOOD STAIN (WS-)

CODE	MFG.	COLOR	LOCATION
WS-1		MATCH VT INDUSTRIES GRASSLAND	SEE DRAWINGS
WS-2	SHERWIN WILLIAMS	MODERN MAHOGANY SH 8104-8; WITH POLYURETHANE VARNISH SHERWIN WILLIAMS ACRYL GLEAM SATIN	SEE DRAWINGS

7. PLASTIC LAMINATE (PL-)

CODE	MFG.	COLOR/ PATTERN	LOCATION
PL-1	FORMICA	4070-60 WESTERN BRONZE	CASEWORK FRONTS

8. SOLID SURFACE (SS-) 2 CM BACKSPLASHES AND 3 CM FOR TOPS

CODE	MFG.	COLOR/ STYLE	LOCATION
SS-1	ZODIAQ	SHOKOY TOPAZ	COUNTERTOPS AND WINDOW SILLS AS INDICATED
SS-2	CORIAN	BISQUE	INTEGRAL SINKS
SS-3	CORIAN	TAHLEQUEST	COUNTERTOPS AND WINDOW SILLS AS INDICATED

9. CARPET (CPT-)

CODE	MFG.	PATTERN	COLOR
CPT-1	KARASTAN	MIND, BODY AND SOUL COLLECTION- LOGICAL MODULAR DT41 MONOLITHIC- SELF LOCK BACK	TOM DELICIOUS

10. SHEET VINYL (SV-)

CODE	MFG.	PATTERN/ COLOR
SV-1	LG	NATURELIFE BRAZILIAN CHERRY NLA5506
SV-2	MANNINGTON	VIVENDI COLLECTION, PERENNIAL COLOR VIV023 PARCHMENT

11. VINYL COMPOSITE TILE (VCT-)

CODE	MFG.	PATTERN/ COLOR
VCT-1	EXISTING	EXISTING SALVAGED VCT, PROVIDE FROM AREAS WITH NEW CARPET OR VINYL

11. VINYL BASE (VB-)

CODE	MFG.	COLOR	HEIGHT
VB-1	ARMSTRONG	FLINTIE COMMERCIALE GRAPHITE GRAY	4" (6" AT CORRIDORS)
VB-2	JOHNSONITE	ZEPHYR 51	6"
VB-3	TBD	TBD	6"

12. ACOUSTICAL TILE CEILING (ATC-)

CODE	MFG.	MFG. #	COLOR
ATC-1 (2'X2') GRID	USG / USG	86188, MARS CLIMAPLUS, SQUARE EDGE, DX, 0.04, 15/16" HEAVY DUTY	WHITE / WHITE
ATC-2 (2'X2') GRID	USG / USG	CLIMAPLUS SHEETROCK, SQUARE EDGE, PVC FREE, DX/DXL, 15/16", HEAVY DUTY	WHITE / WHITE
ATC-3 GRID	EXISTING / EXISTING	MATCH EXISTING / MATCH EXISTING	MATCH EXISTING / MATCH EXISTING
ATC-4 (2'X2') GRID	USG / USG	86188, MARS CLIMAPLUS, TEGULAR EDGE, DX, 0.04, 15/16" HEAVY DUTY	WHITE / WHITE

13. CURTAIN TRACK FABRIC (CTF-)

CODE	MFG.	PATTERN	COLOR
CTF-1	CORAL	NATURA	DESERT

14. TILE (TL-) WITH URETHANE GROUT, COLOR TBD

CODE	MFG.	COLOR	
TL-1	FLORIM USA	RIBA	PROVIDE BULLNOSE, COVE BASE, INSIDE AND OUTSIDE UNITS WHERE REQ'D (2"X2" AT WALL, 8"X8" AT FLOOR
TL-2	FLORIM USA	NATURAL BRIDGE	MOSAIC

15. CULTURED STONE (CS-)

CODE	MFG.	PATTERN	COLOR
CS-1	CULTURED STONE (OWENS CORNING)	EUROPEAN CASTLE STONE	CHARDONNAY (PP-812)

LEGEND:
- CG-1
- CG-2
- CORNER GUARDS (CG-X)
- HANDRAIL (HR-1) NEW AND SALVAGED HANDRAIL, PROVIDE NEW SECTIONS, RETURNS AND OTHER ACCESSORIES AS REQUIRED FOR A COMPLETE INSTALLATION.

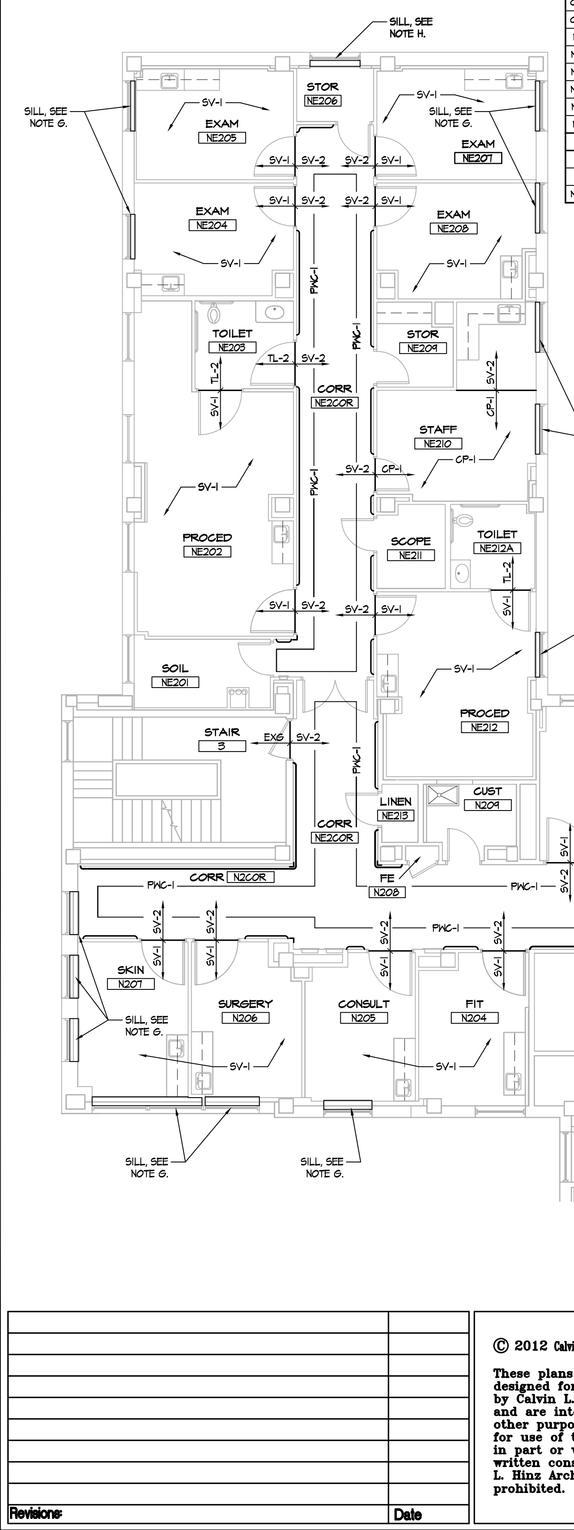

1 A2.4 BASE BID FINISH PLAN - 1st FLOOR
SCALE: 1/8" = 1'-0"

2 A2.4 BASE BID FINISH PLAN - 2nd FLOOR
SCALE: 1/8" = 1'-0"

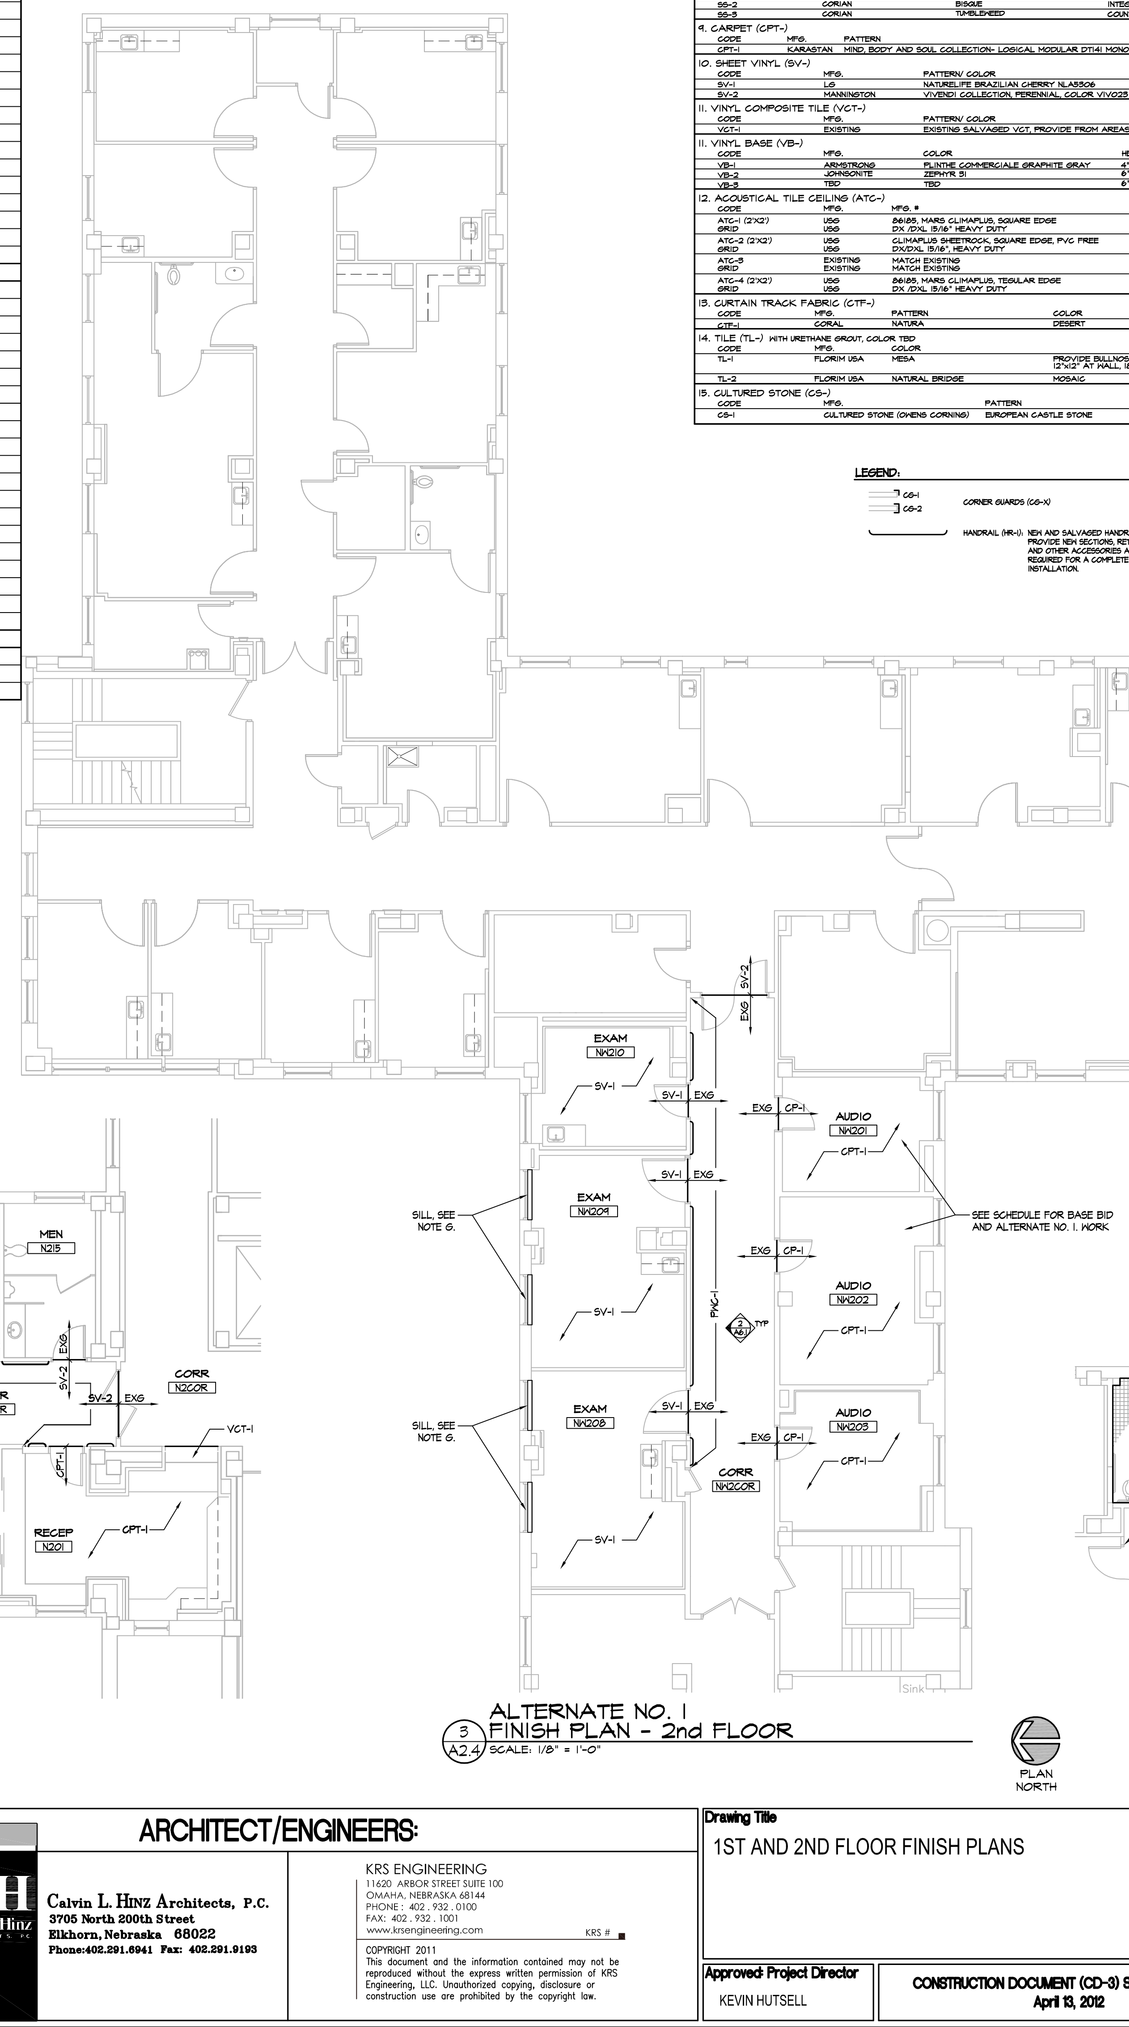

3 A2.4 ALTERNATE NO. 1 FINISH PLAN - 2nd FLOOR
SCALE: 1/8" = 1'-0"

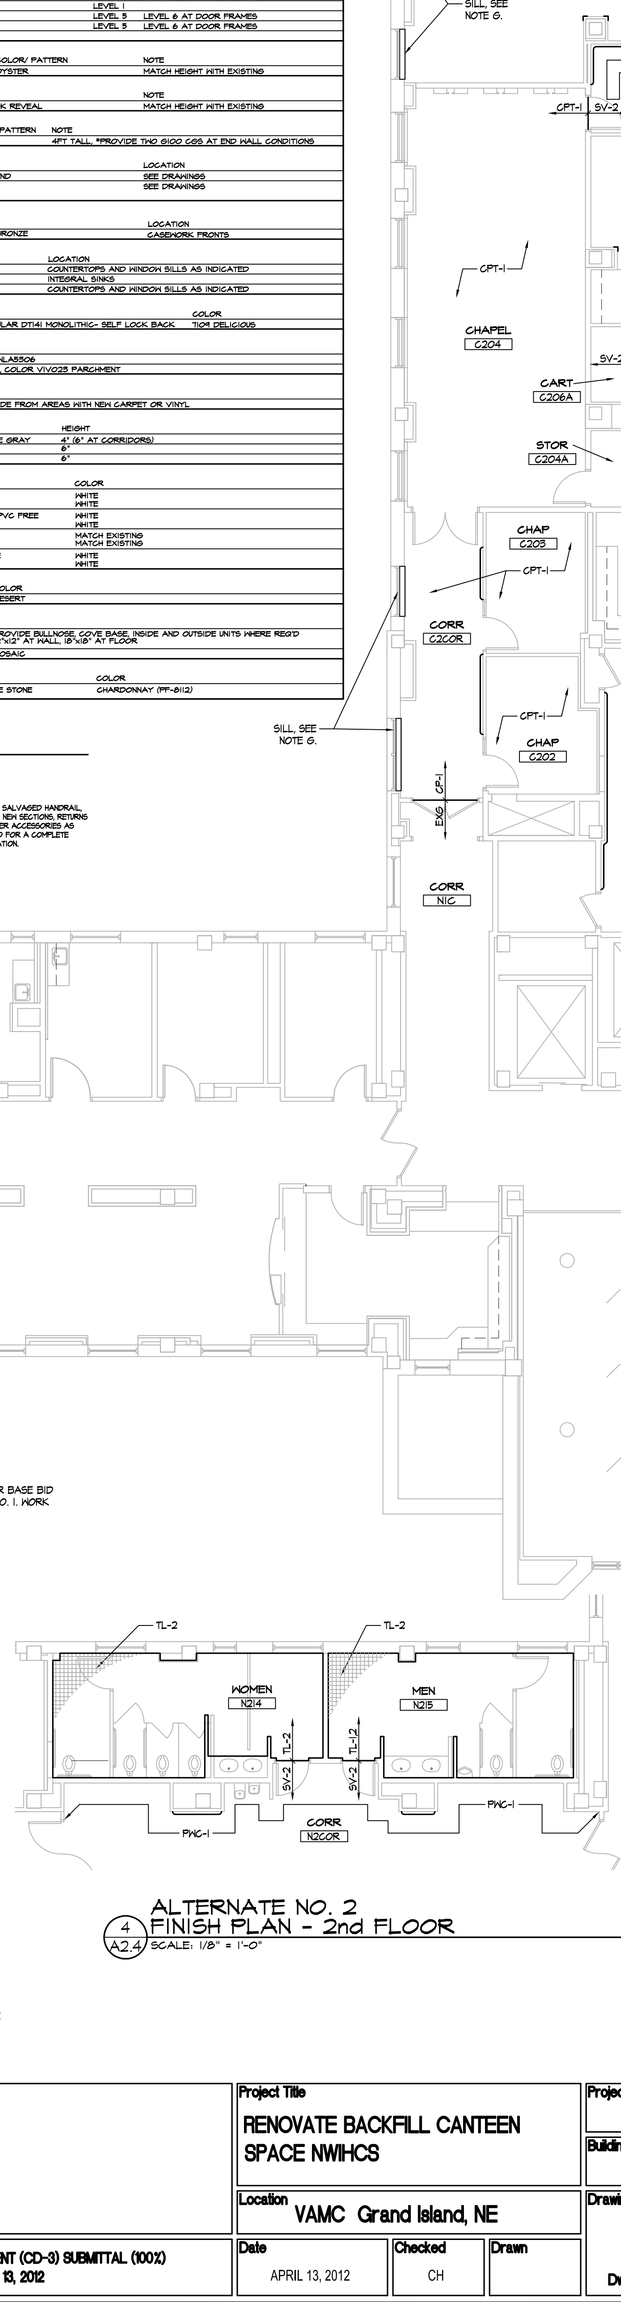

4 A2.4 ALTERNATE NO. 2 FINISH PLAN - 2nd FLOOR
SCALE: 1/8" = 1'-0"

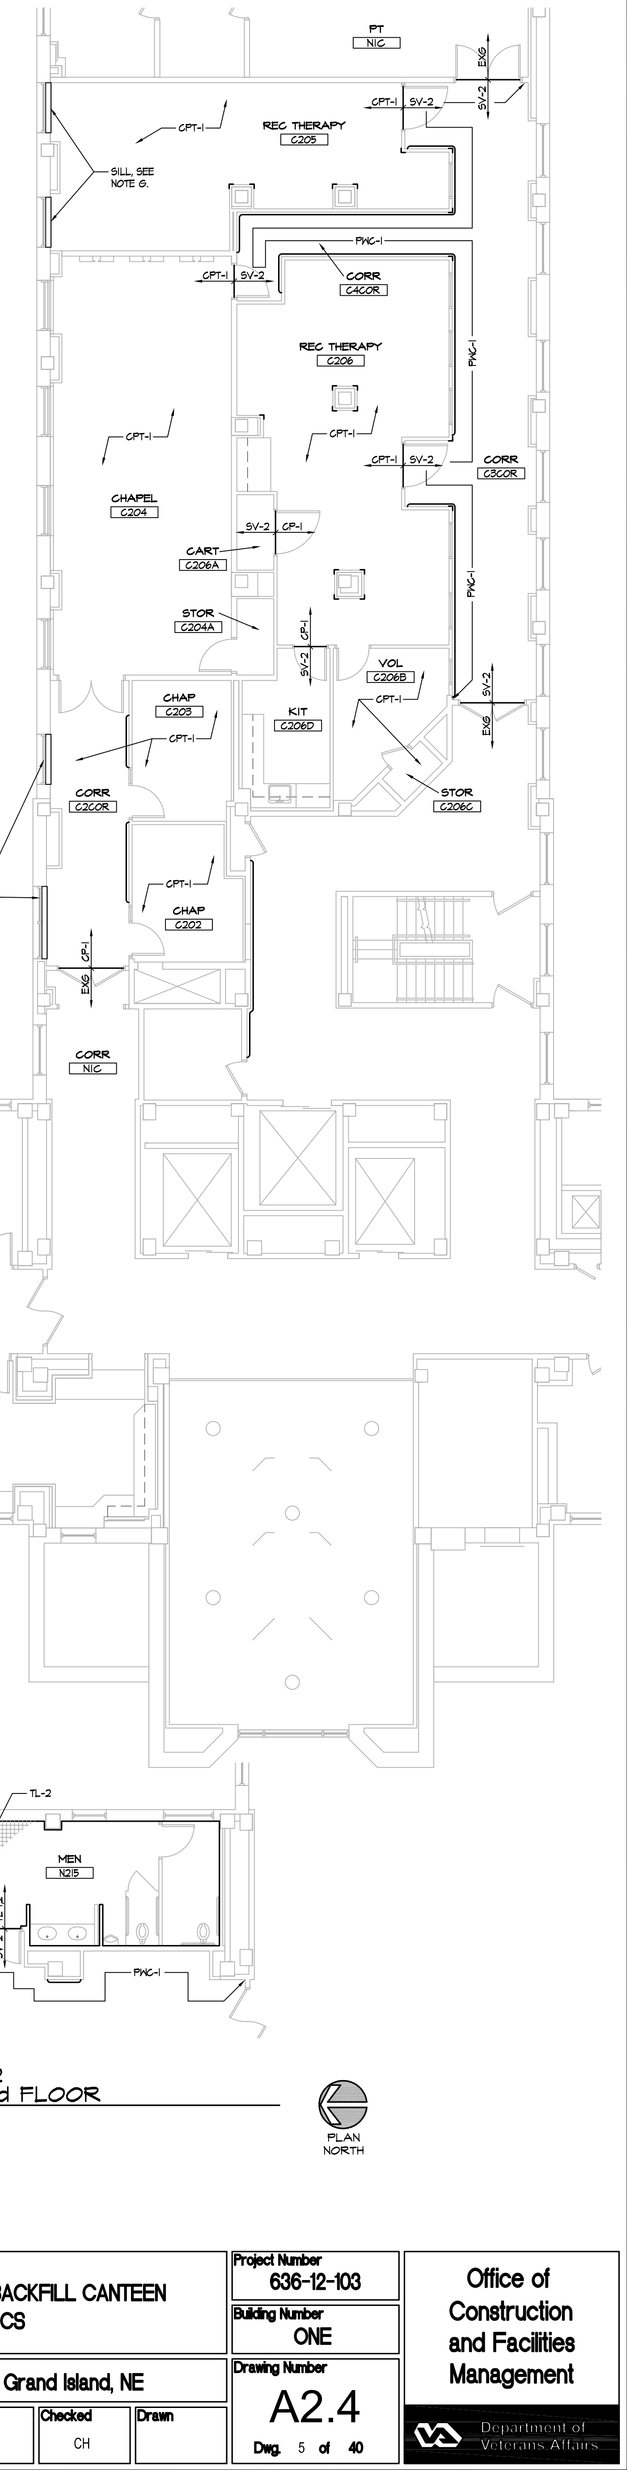

© 2012 Calvin L. Hinz Architects P.C.
These plans are specifically designed for construction by Calvin L. Hinz Architects and are intended for no other purposes. Permission for use of this document in part or whole without written consent of Calvin L. Hinz Architects is prohibited.

IMPORTANT CONTRACTOR'S NOTE
1. ALL CONTRACTORS ARE RESPONSIBLE FOR REVIEWING ENTIRE SET OF DOCUMENTS TO DETERMINE THEIR FULL SCOPE OF WORK. CONTRACTOR SHALL NOT BE ALLOWED EXTRA COSTS DUE TO FAILURE TO REVIEW ENTIRE SET OF DOCUMENTS.
2. ANY USE OF THESE ELECTRONIC DRAWINGS OR SCALING OF THE PRINTED DOCUMENTS ARE DONE SO AT THE CONTRACTORS RISK.

REGISTERED PROFESSIONAL ARCHITECT — CALVIN L. HINZ A-1793 — STATE OF NEBRASKA

ARCHITECT/ENGINEERS:
CLH Calvin L. Hinz Architects
Calvin L. Hinz Architects, P.C.
3705 North 200th Street
Elkhorn, Nebraska 68022
Phone:402.291.6941 Fax: 402.291.9193

KRS ENGINEERING
11620 ARBOR STREET SUITE 100
OMAHA, NEBRASKA 68144
PHONE : 402 . 932 . 0100
FAX: 402 . 932 . 1001
www.krsengineering.com
KRS #

COPYRIGHT 2011
This document and the information contained may not be reproduced without the express written permission of KRS Engineering, LLC. Unauthorized copying, disclosure or construction use are prohibited by the copyright law.

Revisions: | Date

Drawing Title: 1ST AND 2ND FLOOR FINISH PLANS
Approved Project Director: KEVIN HUTSELL
CONSTRUCTION DOCUMENT (CD-3) SUBMITTAL (100%) April 13, 2012
Project Title: RENOVATE BACKFILL CANTEEN SPACE NWIHCS
Location: VAMC Grand Island, NE
Date: APRIL 13, 2012 | Checked: CH | Drawn:
Project Number: 636-12-103
Building Number: ONE
Drawing Number: A2.4
Dwg. 5 of 40

Office of Construction and Facilities Management
Department of Veterans Affairs

VA FORM 08-6231

one eighth inch = one foot one quarter inch = one foot three eighths inch = one foot one half inch = one foot three quarters inch = one foot one inch = one foot one and one half inches = one foot three inches = one foot
P:\Projects - Active\2012-02 VA GI Specialty Clinic- Canteen Backfill\Cds\12-02 A2.4.dwg 4-26-12 05:59:34 AM mkearney