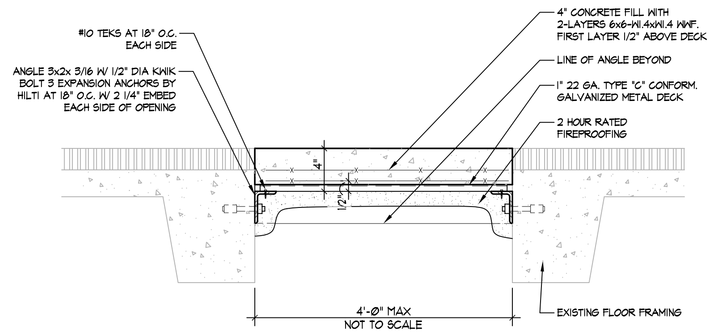

12 A6.1 **FLOOR INFILL DETAIL**
SCALE: 1 1/2" = 1'-0"

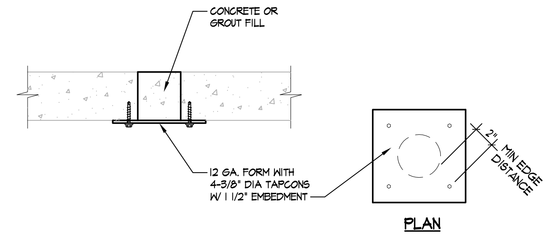

OPENINGS UP TO 4" DIA.

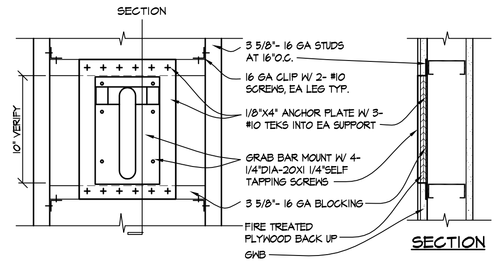

11 A6.1 **DETAIL**
SCALE: 1 1/2" = 1'-0"

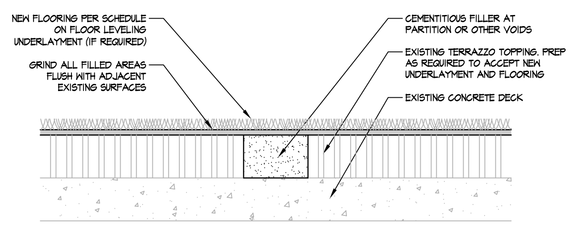

10 A6.1 **DETAIL**
NTS

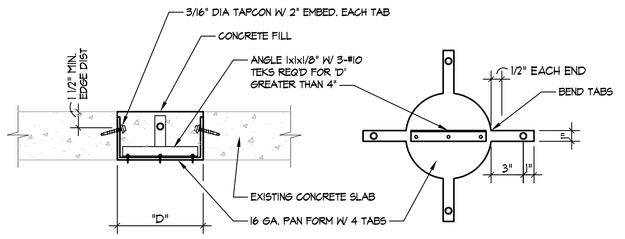

ROUND OPENINGS UP TO 8" MAX.

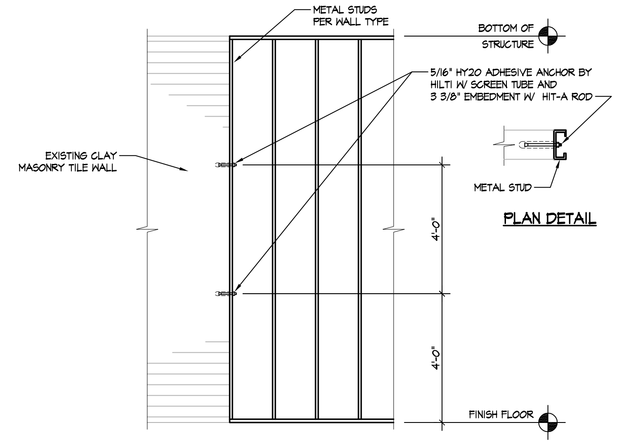

PLAN DETAIL

9 A6.1 **DETAIL**
SCALE: 3/8" = 1'-0"

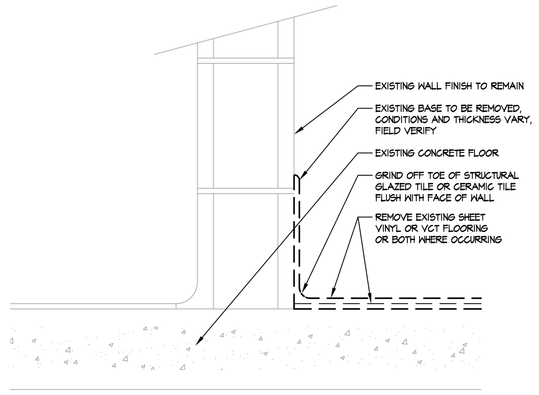

8 A6.1 **DETAIL**
NTS

TYPICAL AT ALL AREAS TO RECEIVE NEW FLOORING

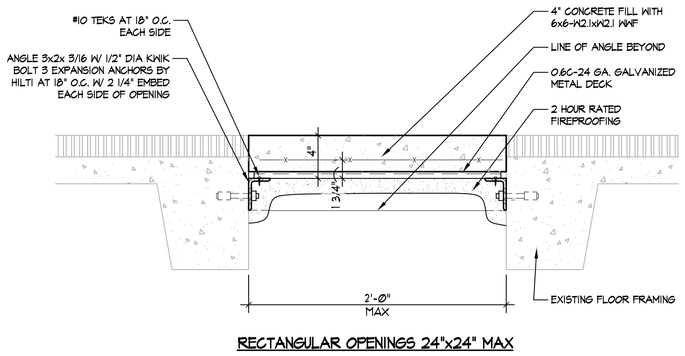

RECTANGULAR OPENINGS 24"x24" MAX

7 A6.1 **FLOOR INFILL DETAIL**
SCALE: 1 1/2" = 1'-0"

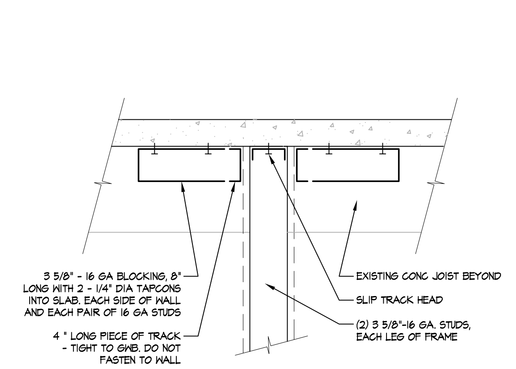

6 A6.1 **DETAIL**
SCALE: 1 1/2" = 1'-0"

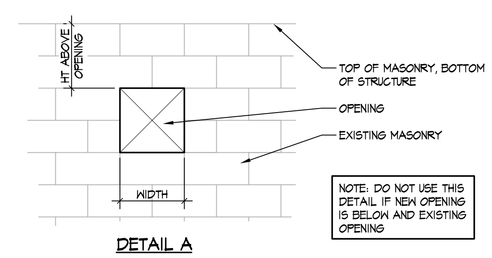

NOTE: DO NOT USE THIS DETAIL IF NEW OPENING IS BELOW AND EXISTING OPENING

DETAIL A

DUCT PENETRATION THROUGH CLAY TILE MASONRY PER DETAIL "A" IS ACCEPTABLE IF:

- WIDTH LESS THAN 12" AND...
- HEIGHT ABOVE OPENING IS GREATER THAN WIDTH AND...
- NO OTHER OPENING IN WALL ABOVE PENETRATION

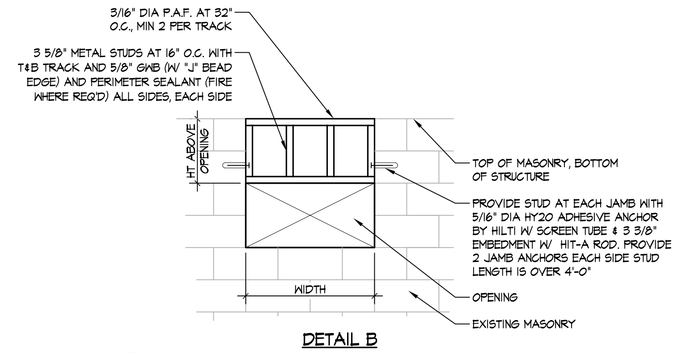

DETAIL B

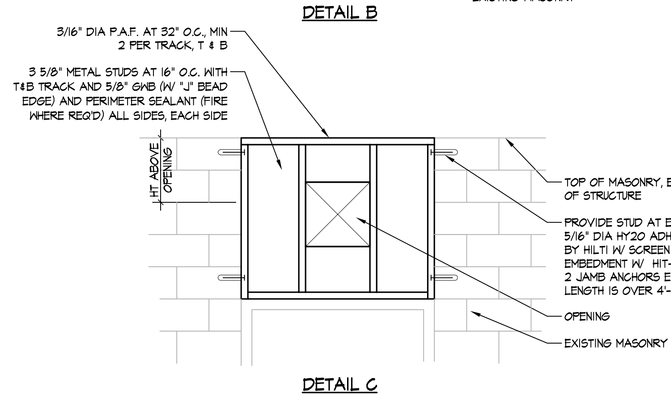

DETAIL C

IF OPENING IS ABOVE EXISTING DOOR REMOVE EXISTING MASONRY EQUAL TO WIDTH OF FROM FRAME HEAD TO STRUCTURE ABOVE. IF OPENING IS 24" OR MORE ABOVE DOOR CONTACT ARCHITECT FOR FURTHER INSTRUCTIONS

1 A6.1 **DUCT PENETRATION DETAILS**
NTS

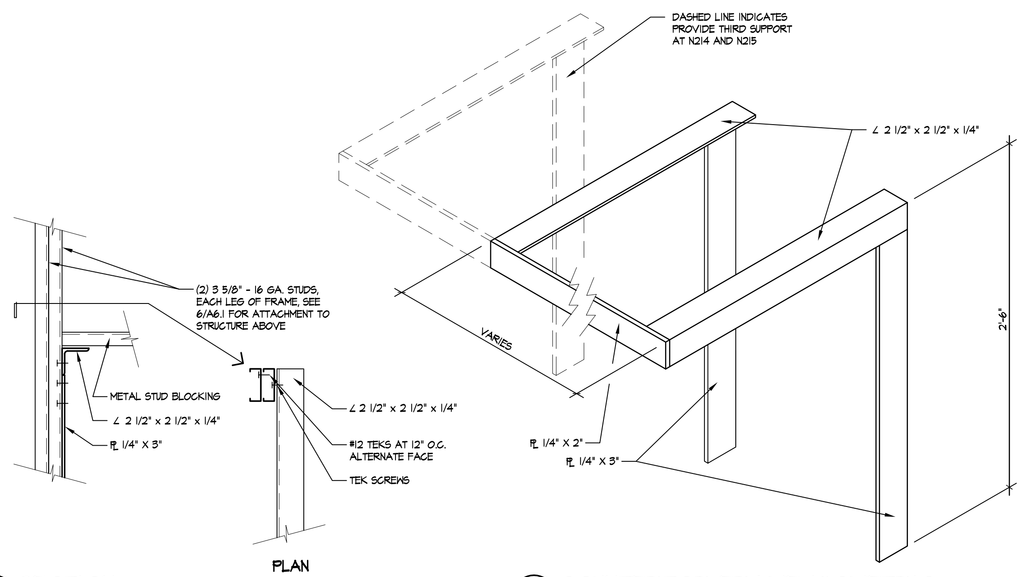

5 A6.1 **SECTION**
SCALE: 1 1/2" = 1'-0"

4a A6.1 **COUNTERTOP FRAME ISOMETRIC**

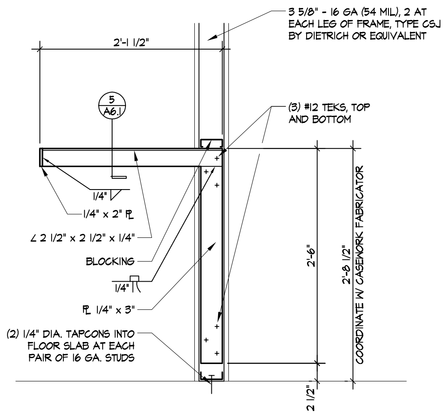

4 A6.1 **SECTION**
SCALE: 1" = 1'-0"

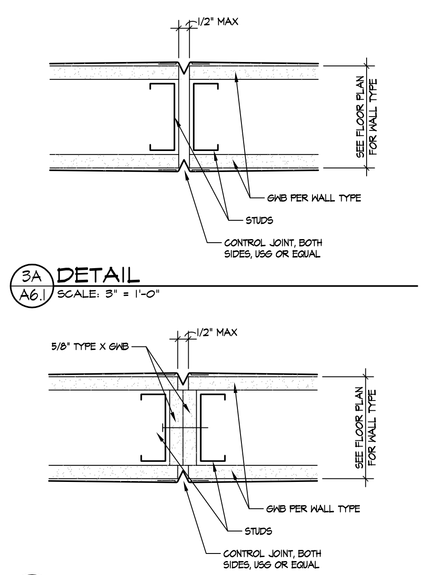

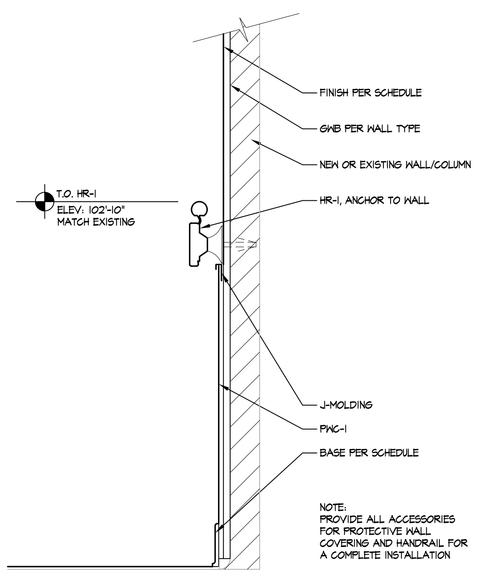

2 A6.1 **DETAIL**
SCALE: 1 1/2" = 1'-0"

Revisions	Date

© 2012 Calvin L. Hinz Architects P.C.

These plans are specifically designed for construction by Calvin L. Hinz Architects and are intended for no other purposes. Permission for use of this document in part or whole without written consent of Calvin L. Hinz Architects is prohibited.

IMPORTANT CONTRACTOR'S NOTE

1. ALL CONTRACTORS ARE RESPONSIBLE FOR REVIEWING ENTIRE SET OF DOCUMENTS TO DETERMINE THEIR FULL SCOPE OF WORK. CONTRACTOR SHALL NOT BE ALLOWED EXTRA COSTS DUE TO FAILURE TO REVIEW ENTIRE SET OF DOCUMENTS.
2. ANY USE OF THESE ELECTRONIC DRAWINGS OR SCALING OF THE PRINTED DOCUMENTS ARE DONE SO AT THE CONTRACTORS RISK.

REGISTERED PROFESSIONAL ARCHITECT — CALVIN L HINZ A-1793 — STATE OF NEBRASKA

ARCHITECT/ENGINEERS:

Calvin L. Hinz Architects, P.C.
3705 North 200th Street
Elkhorn, Nebraska 68022
Phone:402.291.6941 Fax: 402.291.9103

KRS ENGINEERING
11620 ARBOR STREET SUITE 100
OMAHA, NEBRASKA 68144
PHONE : 402 . 932 . 0100
FAX: 402 . 932 . 1001
www.krsengineering.com KRS #

COPYRIGHT 2011
This document and the information contained may not be reproduced without the express written permission of KRS Engineering, LLC. Unauthorized copying, disclosure or construction use are prohibited by the copyright law.

Drawing Title	DETAILS
Project Title	RENOVATE BACKFILL CANTEEN SPACE NWIHCS
Project Number	636-12-103
Building Number	ONE
Location	VAMC Grand Island, NE
Drawing Number	A6.1
Dwg.	7 of 40
Approved Project Director	KEVIN HUTSELL
	CONSTRUCTION DOCUMENT (CD-3) SUBMITTAL (100%) April 13, 2012
Date	APRIL 13, 2012
Checked	CH
Drawn	

Office of Construction and Facilities Management
Department of Veterans Affairs

VA FORM 08-6231

P:\Projects - Active\2012-02 VA GI Specialty Clinic- Canteen Backfill\D3\12-02 A6.1.dwg 4-25-12 07:40:24 AM mkearney