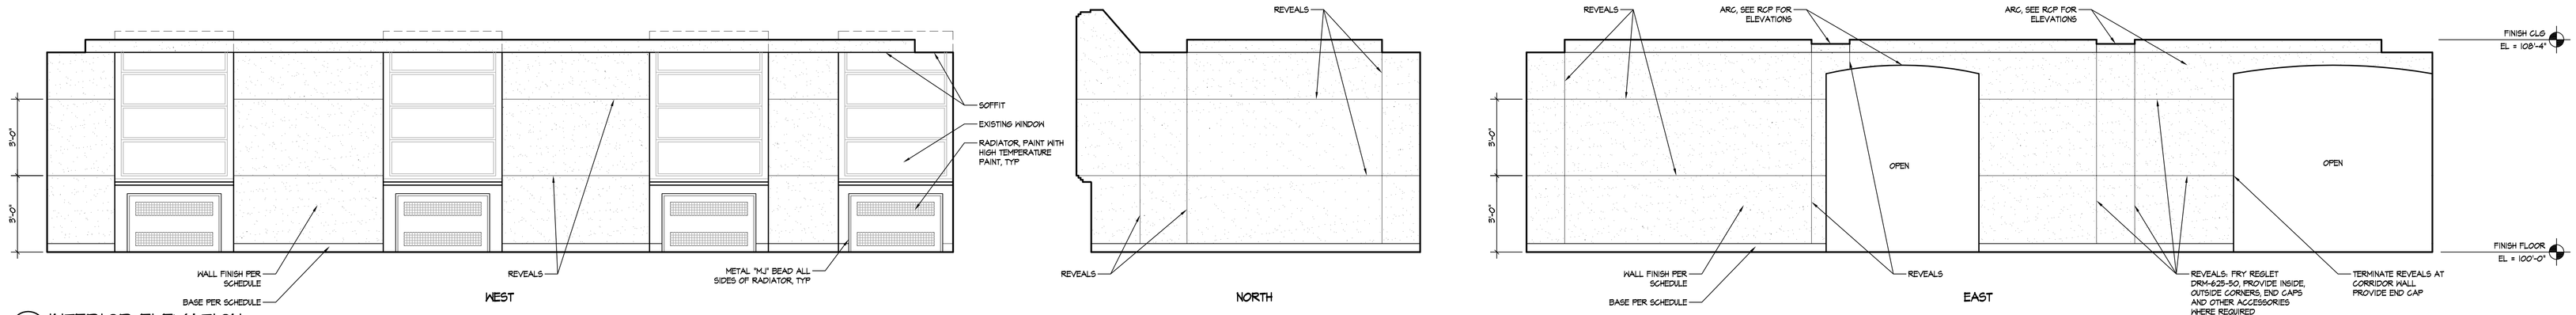

14 A9.1 INTERIOR ELEVATION
SCALE: 3/8" = 1'-0"

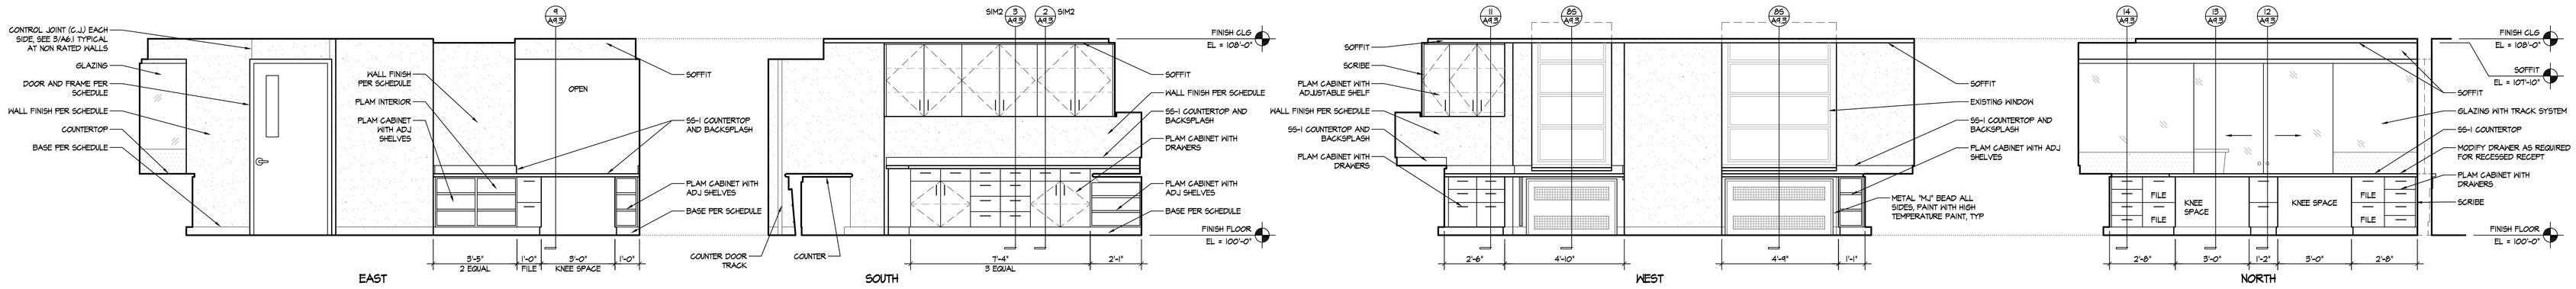

13 A9.1 INTERIOR ELEVATION
SCALE: 3/8" = 1'-0"

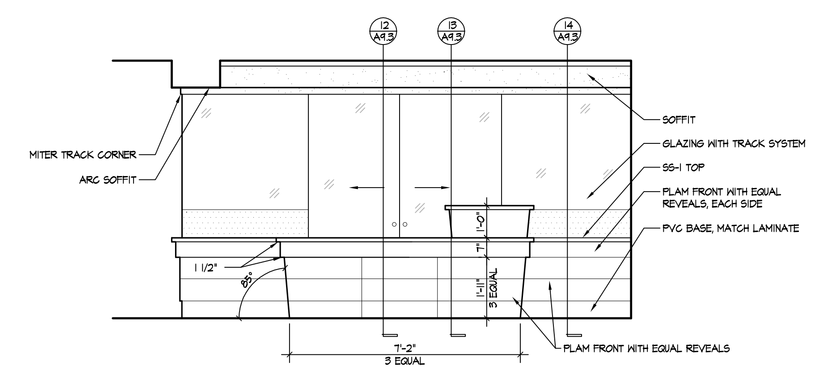

12 A9.1 INTERIOR ELEVATION
SCALE: 3/8" = 1'-0"

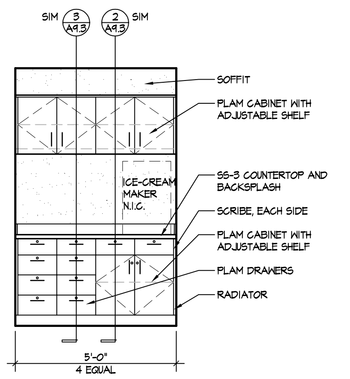

11 A9.1 INTERIOR ELEVATION
SCALE: 3/8" = 1'-0"
PROVIDE LOCKS ON ALL DOORS AND DRAWERS

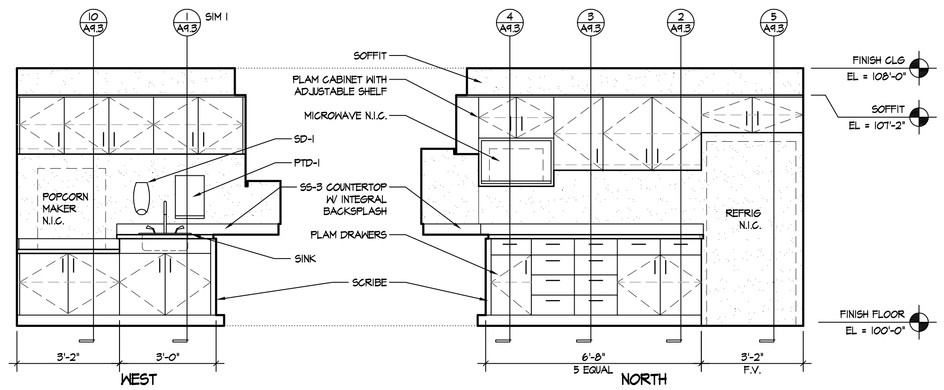

10 A9.1 INTERIOR ELEVATION
SCALE: 3/8" = 1'-0"

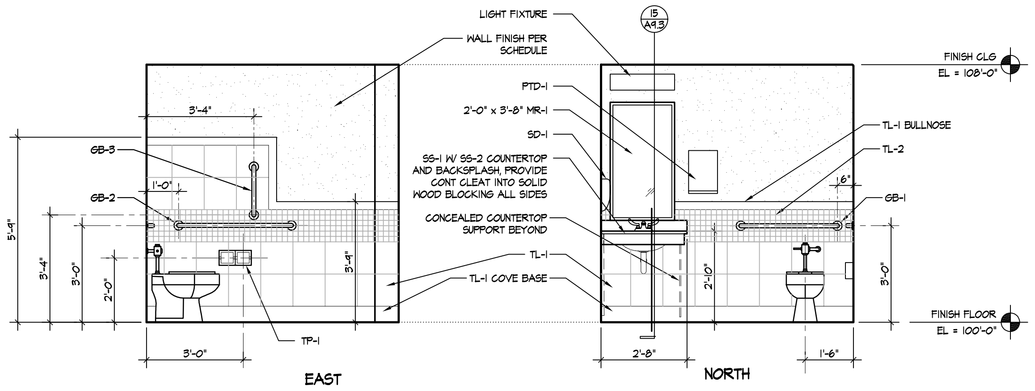

9 A9.1 INTERIOR ELEVATION
SCALE: 3/8" = 1'-0"
NOTE: INSTALL MIRROR BEFORE TILE

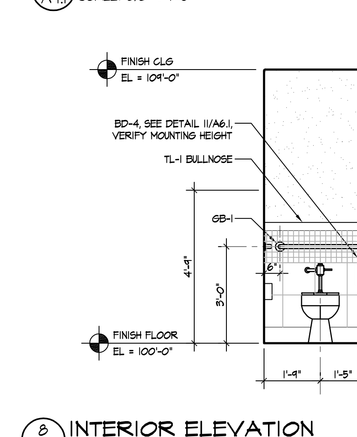

8 A9.1 INTERIOR ELEVATION
SCALE: 3/8" = 1'-0"
NOTE: INSTALL MIRROR BEFORE TILE

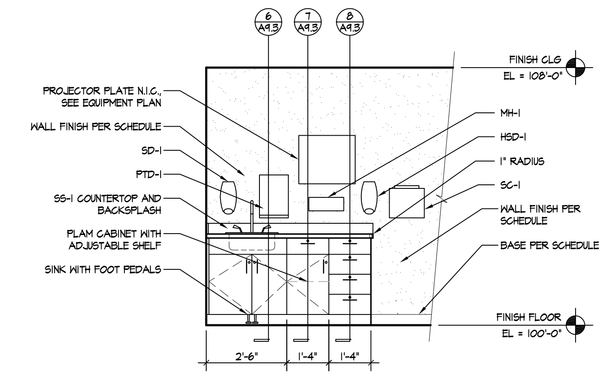

7 A9.1 INTERIOR ELEVATION
SCALE: 3/8" = 1'-0"
SEE PLAN FOR SINK LOCATION
PROVIDE LOCKS ON ALL DOORS AND DRAWERS

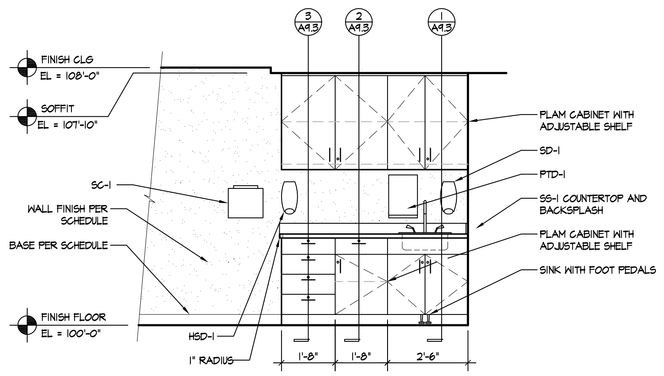

6 A9.1 INTERIOR ELEVATION
SCALE: 3/8" = 1'-0"
SEE PLAN FOR SINK LOCATION
PROVIDE LOCKS ON ALL DOORS AND DRAWERS

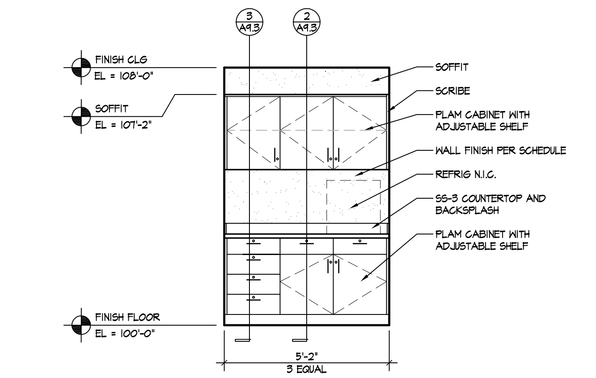

5 A9.1 INTERIOR ELEVATION
SCALE: 3/8" = 1'-0"
PROVIDE LOCKS ON ALL DOORS AND DRAWERS

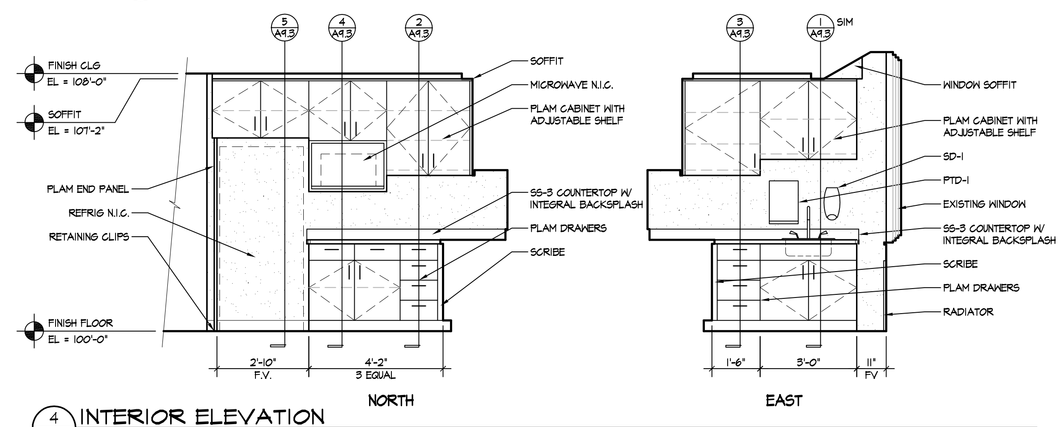

4 A9.1 INTERIOR ELEVATION
SCALE: 3/8" = 1'-0"

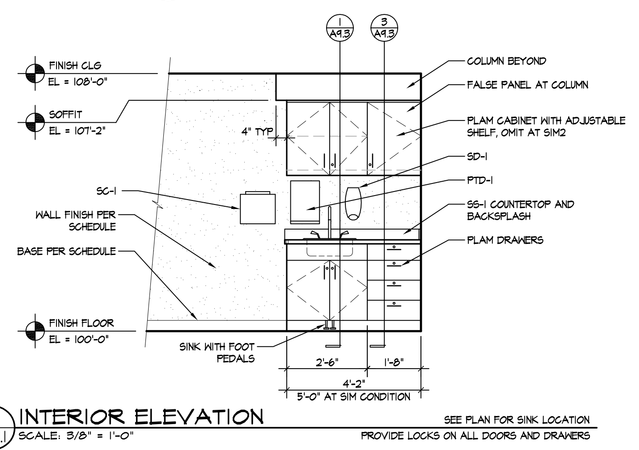

3 A9.1 INTERIOR ELEVATION
SCALE: 3/8" = 1'-0"
SEE PLAN FOR SINK LOCATION
PROVIDE LOCKS ON ALL DOORS AND DRAWERS

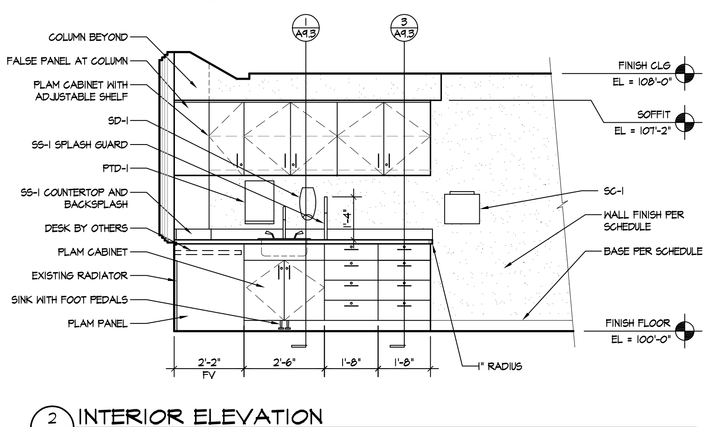

2 A9.1 INTERIOR ELEVATION
SCALE: 3/8" = 1'-0"
PROVIDE LOCKS ON ALL DOORS AND DRAWERS

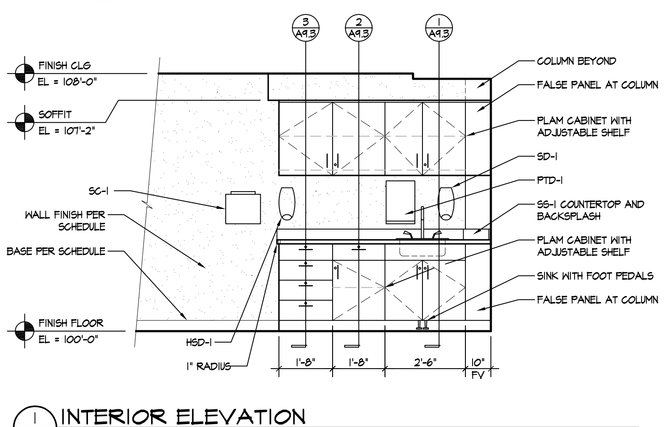

1 A9.1 INTERIOR ELEVATION
SCALE: 3/8" = 1'-0"
PROVIDE LOCKS ON ALL DOORS AND DRAWERS

© 2012 Calvin L. Hinz Architects P.C.
These plans are specifically designed for construction by Calvin L. Hinz Architects and are intended for no other purposes. Permission for use of this document in part or whole without written consent of Calvin L. Hinz Architects is prohibited.

IMPORTANT CONTRACTOR'S NOTE
1. ALL CONTRACTORS ARE RESPONSIBLE FOR REVIEWING ENTIRE SET OF DOCUMENTS TO DETERMINE THEIR FULL SCOPE OF WORK. CONTRACTOR SHALL NOT BE ALLOWED EXTRA COSTS DUE TO FAILURE TO REVIEW ENTIRE SET OF DOCUMENTS.
2. ANY USE OF THESE ELECTRONIC DRAWINGS OR SCALING OF THE PRINTED DOCUMENTS ARE DONE SO AT THE CONTRACTORS RISK.

REGISTERED PROFESSIONAL ARCHITECT — CALVIN L. HINZ — A-1793 — STATE OF NEBRASKA

ARCHITECT/ENGINEERS:
Calvin L. Hinz Architects, P.C.
3705 North 200th Street
Elkhorn, Nebraska 68022
Phone:402.291.6941 Fax: 402.291.9193
KRS ENGINEERING
11620 ARBOR STREET SUITE 100
OMAHA, NEBRASKA 68144
PHONE : 402 . 932 . 0100
FAX: 402 . 932 . 1001
www.krsengineering.com
KRS #

COPYRIGHT 2011
This document and the information contained may not be reproduced without the express written permission of KRS Engineering, LLC. Unauthorized copying, disclosure or construction use are prohibited by the copyright law.

Drawing Title: INTERIOR ELEVATIONS
Approved Project Director: KEVIN HUTSELL
CONSTRUCTION DOCUMENT (CD-3) SUBMITTAL (100%) April 13, 2012

Project Title: RENOVATE BACKFILL CANTEEN SPACE NWIHCS
Location: VAMC Grand Island, NE
Date: APRIL 13, 2012
Checked: CH
Drawn:

Project Number: 636-12-103
Building Number: ONE
Drawing Number: A9.1
Dwg. 9 of 40

Office of Construction and Facilities Management
Department of Veterans Affairs

Revisions | Date

VA FORM 08-6231

three inches = one foot
one and one half inches = one foot
one inch = one foot
three quarters inch = one foot
one half inch = one foot
three eighths inch = one foot
one quarter inch = one foot
one eighth inch = one foot
P:\Projects - Active\2012-02 VA GI Specialty Clinic- Canteen Backfill\CDs\12-02 A9.1.dwg 4-25-12 07:59:09 AM mkearney