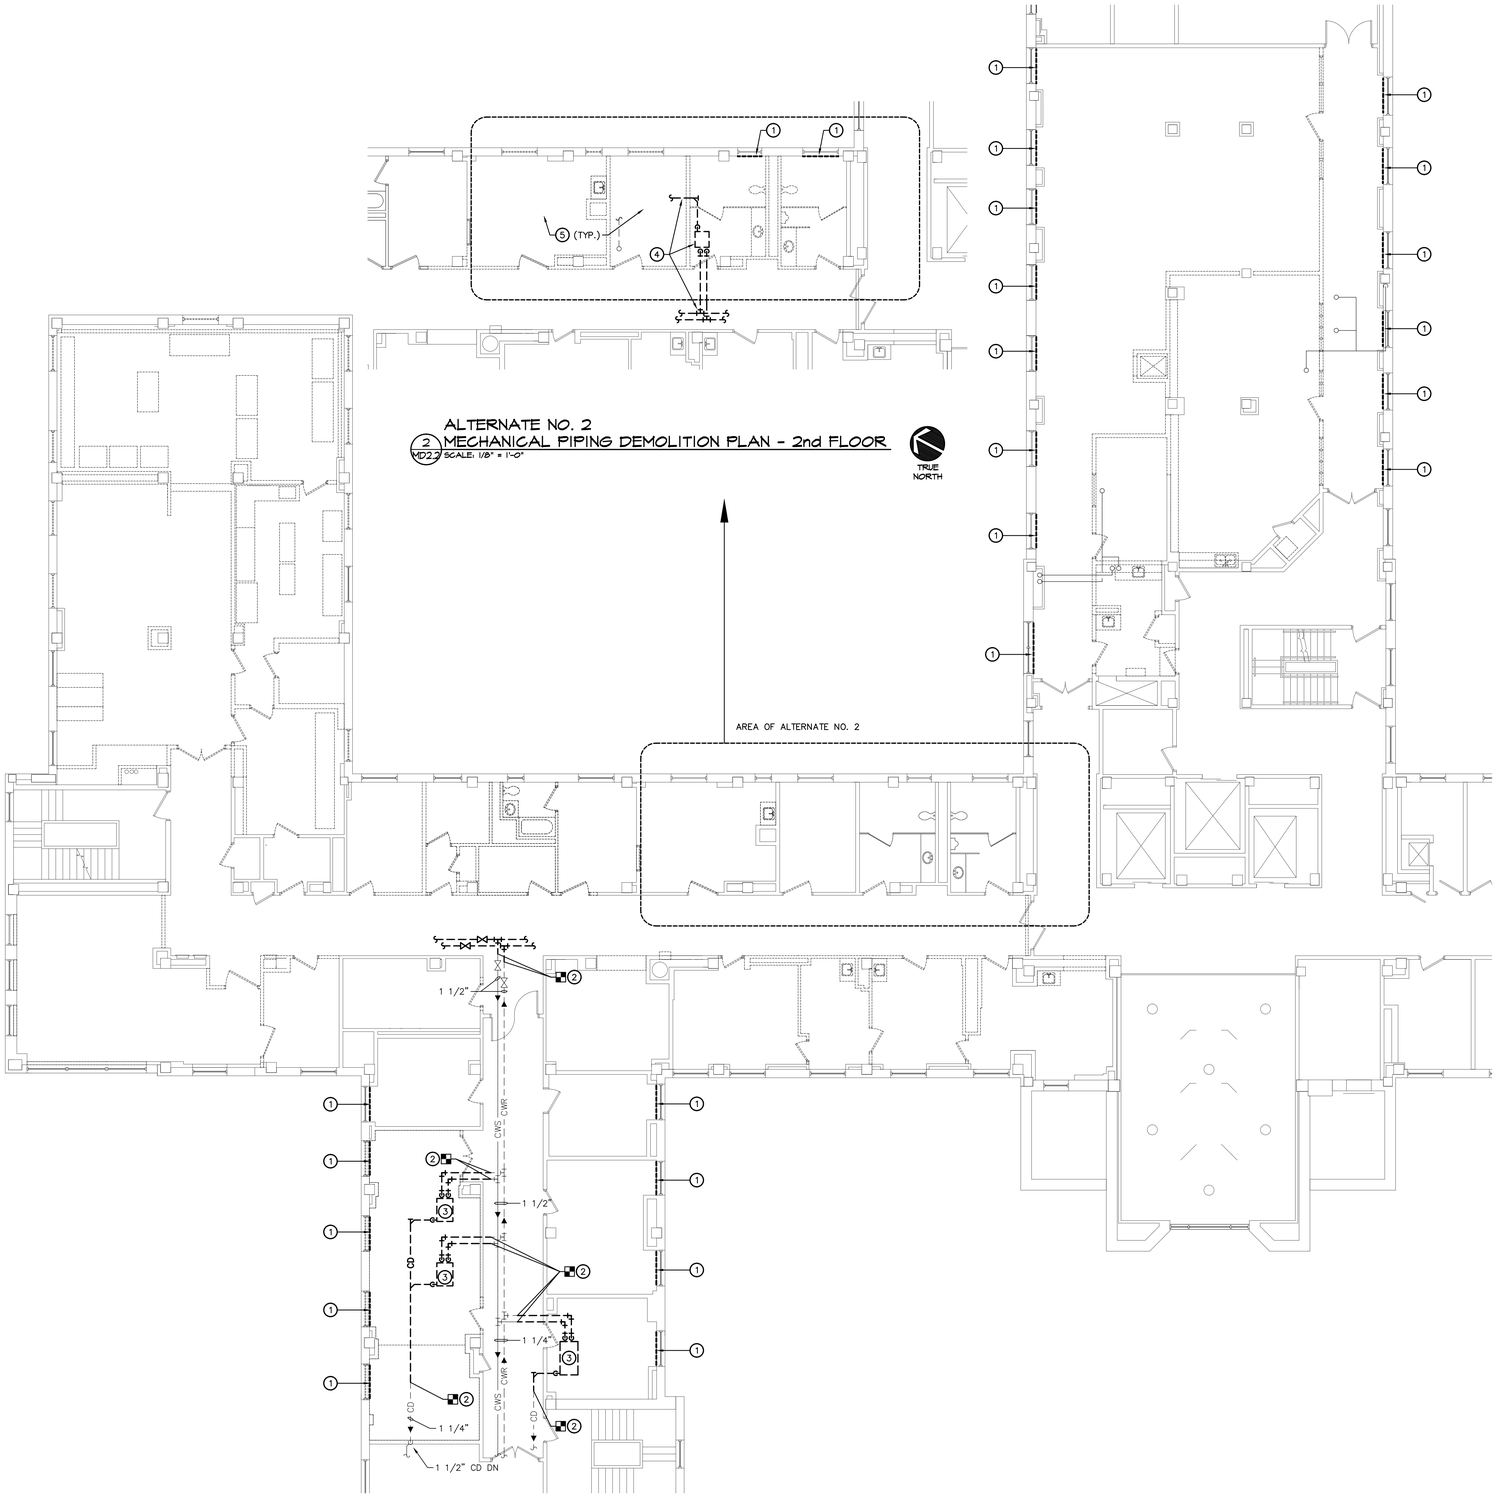


ALTERNATE NO. 2
2 MECHANICAL PIPING DEMOLITION PLAN - 2nd FLOOR
MD2.2 SCALE: 1/8" = 1'-0"

ALTERNATE NO. 1
1 MECHANICAL PIPING DEMOLITION PLAN - 2nd FLOOR
MD2.2 SCALE: 1/8" = 1'-0"

## MECHANICAL KEYNOTES

1. EXISTING STEAM CONVECTOR COVERS WILL BE REMOVED AND REINSTALLED BY OTHERS. REFER TO ARCHITECTURAL DRAWINGS FOR ADDITIONAL INFORMATION. PROVIDE NEW STEAM CONTROL VALVE AND MODIFICATIONS TO CONTROLS PER DETAIL 10 ON SHEET M4.1 PRIOR TO REINSTALLATION OF COVER. COORDINATE ALL REQUIRED WORK AT THESE UNITS WITH THE GENERAL CONTRACTOR.
2. REMOVE EXISTING PIPING TO LOCATION SHOWN. COORDINATE EXTENT OF REMOVAL WITH WORK SHOWN ON NEW PLANS.
3. REMOVE EXISTING FAN COILS, DUCTWORK, PIPING, CONTROLS, ETC. SHOWN DASHED-BOLD. COORDINATE EXTENT OF REMOVAL WITH WORK SHOWN ON NEW PLANS. REMOVE PIPING AND DUCTWORK BACK TO MAINS AND CAP AS SHOWN ON PLANS. ALL EXISTING PIPING, DUCTWORK, ETC. THAT SERVES FIRST OR THIRD FLOORS IS TO REMAIN ACTIVE UNLESS NOTED OTHERWISE. COORDINATE REROUTING WITH NEW PLANS.
4. AS PART OF ALTERNATE BID #2, REMOVE EXISTING FAN COILS, DUCTWORK, PIPING, CONTROLS, ETC. SHOWN DASHED-BOLD. COORDINATE EXTENT OF REMOVAL WITH WORK SHOWN ON NEW PLANS. REMOVE PIPING AND DUCTWORK BACK TO MAINS AND CAP AS SHOWN ON PLANS. ALL EXISTING PIPING, DUCTWORK, ETC. THAT SERVES FIRST OR THIRD FLOORS IS TO REMAIN ACTIVE UNLESS NOTED OTHERWISE. COORDINATE REROUTING WITH NEW PLANS.
5. SEE BASE BID PLANS FOR DEMO WORK IN THESE ROOMS.

## GENERAL NOTES

1. EXISTING CONDITIONS ABOVE CEILINGS AND WITHIN VERTICAL CHASES ARE NOT FULLY KNOWN. FIELD VERIFY ACTUAL CONDITIONS AND ADJUST WORK AS REQUIRED. NOTIFY ENGINEER AND ARCHITECT IF EXISTING PIPING, DUCTWORK, OR EQUIPMENT TO REMAIN CONFLICTS WITH THE NEW DESIGN.
2. DURING CONSTRUCTION NO CEILING TILES IN PUBLIC AREAS CAN BE LEFT OPEN OVERNIGHT.
3. COORDINATE SCHEDULING OF ALL WORK REQUIRED OUTSIDE THE RENOVATION AREA INCLUDING FLOORS ABOVE AND BELOW THE RENOVATION AREA WITH COTR. SPACES ADJACENT TO THE RENOVATION WILL REMAIN OPERATIONAL DURING CONSTRUCTION.

| Revisions | Date |
|---|---|
| | |

© 2000 Calvin L. Hinz Architects P.C.

These plans are specifically designed for construction by Calvin L. Hinz Architects and are intended for no other purposes. Permission for use of this document in part or whole without written consent of Calvin L. Hinz Architects is prohibited.

IMPORTANT
CONTRACTOR'S NOTE

1. ALL CONTRACTORS ARE RESPONSIBLE FOR REVIEWING ENTIRE SET OF DOCUMENTS TO DETERMINE THEIR FULL SCOPE OF WORK. CONTRACTOR SHALL NOT BE ALLOWED EXTRA COSTS DUE TO FAILURE TO REVIEW ENTIRE SET OF DOCUMENTS.
2. ANY USE OF THESE ELECTRONIC DRAWINGS OR SCALING OF THE PRINTED DOCUMENTS ARE DONE SO AT THE CONTRACTORS RISK.

PROFESSIONAL MECHANICAL ENGINEER
MICHAEL K. LARSON
E-7966
STATE OF NEBRASKA

ARCHITECT/ENGINEERS:

CLH Calvin L. Hinz ARCHITECTS INC
Calvin L. Hinz Architects, P.C.
3705 North 200th Street
Elkhorn, Nebraska 68022
Phone:402.291.6941 Fax: 402.291.9193

KRS engineering
11620 ARBOR STREET SUITE 100
OMAHA, NEBRASKA 68144
PHONE : 402 . 932 . 0100
FAX: 402 . 932 . 1001
www.krsengineering.com
KRS # 121013

COPYRIGHT 2012
This document and the information contained may not be reproduced without the express written permission of KRS Engineering, LLC. Unauthorized copying, disclosure or construction use are prohibited by the copyright law.

Drawing Title
- ALT #1 MECHANICAL PIPING DEMOLITION PLAN - 2nd FLOOR
- ALT #2 MECHANICAL PIPING DEMOLITION PLAN - 2nd FLOOR

Approved: Project Director: KEVIN HUTSELL

CONSTRUCTION DOCUMENT (CD-3) SUBMITTAL 100%
APRIL 13, 2012

Project Title: RENOVATE BACKFILL CANTEEN SPACE NWIHCS

Location: VAMC Grand Island, NE

Date: APRIL 13, 2012 | Checked: MKL | Drawn: SFP

Project Number: 636-12-103

Building Number: ONE

Drawing Number: MD2.2

Dwg. 25 of 40

Office of Construction and Facilities Management

Department of Veterans Affairs

VA FORM 08-6231