ALTERNATE NO. 2
2 M2.2 HVAC PIPING PLAN - 2nd FLOOR
SCALE: 1/8" = 1'-0"

TRUE NORTH

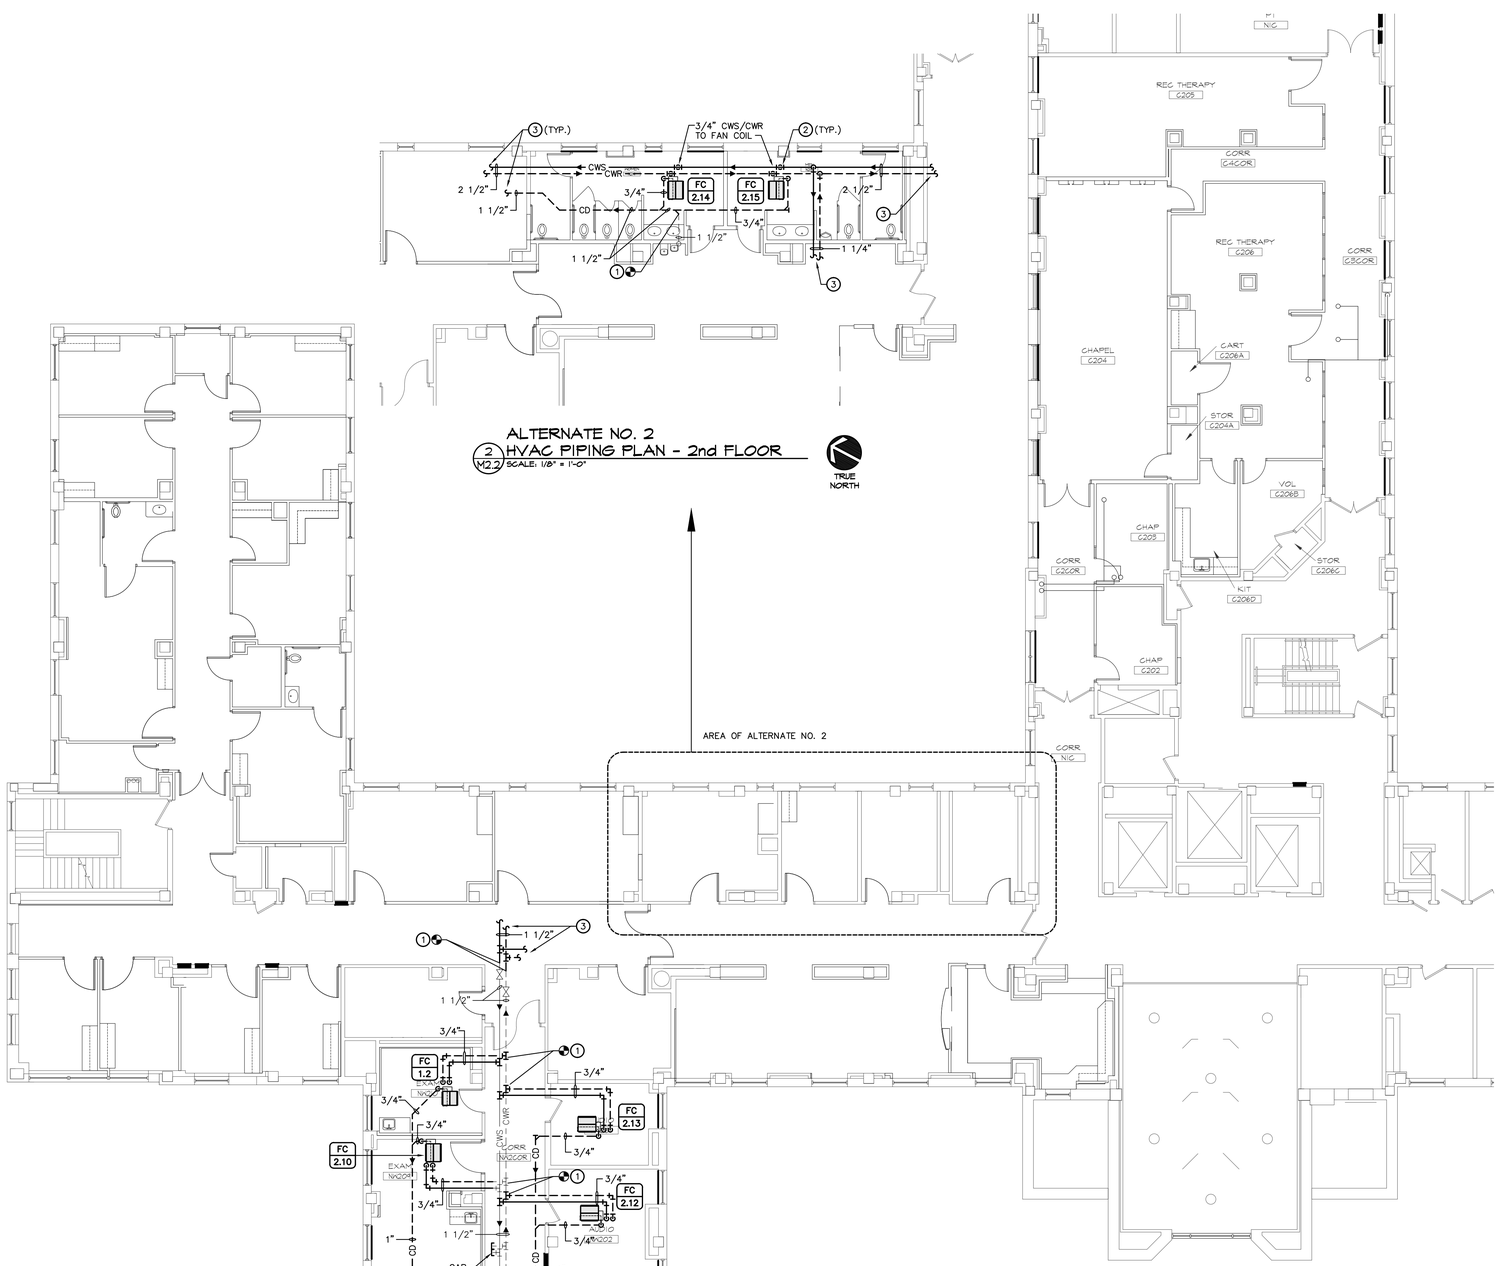

ALTERNATE NO. 1
1 M2.2 HVAC PIPING PLAN - 2nd FLOOR
SCALE: 1/8" = 1'-0"

TRUE NORTH

MECHANICAL KEYNOTES

1. CONNECT NEW PIPING TO EXISTING AS SHOWN. FIELD VERIFY EXISTING PIPE SIZE AND BEST LOCATION FOR CONNECTION..
2. FAN COIL, SEE DETAILS 4, 5, 6 & 10 ON SHEET M4.1.
3. SEE BASE BID PLANS FOR CONTINUATION OF PIPING.

GENERAL NOTES

1. EXISTING CONDITIONS ABOVE CEILINGS AND WITHIN VERTICAL CHASES ARE NOT FULLY KNOWN. FIELD VERIFY ACTUAL CONDITIONS AND ADJUST WORK AS REQUIRED. NOTIFY ENGINEER AND ARCHITECT IF EXISTING PIPING, DUCTWORK, OR EQUIPMENT TO REMAIN CONFLICTS WITH THE NEW DESIGN.
2. DURING CONSTRUCTION NO CEILING TILES IN PUBLIC AREAS CAN BE LEFT OPEN OVERNIGHT.
3. COORDINATE SCHEDULING OF ALL WORK REQUIRED OUTSIDE THE RENOVATION AREA INCLUDING FLOORS ABOVE AND BELOW THE RENOVATION AREA WITH COTR. SPACES ADJACENT TO THE RENOVATION WILL REMAIN OPERATIONAL DURING CONSTRUCTION.

three inches = one foot
one and one half inches = one foot
one inch = one foot
three quarters inch = one foot
one half inch = one foot
three eighths inch = one foot
one quarter inch = one foot
one eighth inch = one foot

D:\2012\12013\CAD\Mechanical\12013_HVAC_Piping_New.dwg 4-25-12 02:23:14 PM cer

Revisions:	Date

© 2000 Calvin L. Hinz Architects P.C.

These plans are specifically designed for construction by Calvin L. Hinz Architects and are intended for no other purposes. Permission for use of this document in part or whole without written consent of Calvin L. Hinz Architects is prohibited.

IMPORTANT
CONTRACTOR'S NOTE

1. ALL CONTRACTORS ARE RESPONSIBLE FOR REVIEWING ENTIRE SET OF DOCUMENTS TO DETERMINE THEIR FULL SCOPE OF WORK. CONTRACTOR SHALL NOT BE ALLOWED EXTRA COSTS DUE TO FAILURE TO REVIEW ENTIRE SET OF DOCUMENTS.
2. ANY USE OF THESE ELECTRONIC DRAWINGS OR SCALING OF THE PRINTED DOCUMENTS ARE DONE SO AT THE CONTRACTORS RISK.

PROFESSIONAL MECHANICAL ENGINEER
MICHAEL K. LARSON
E-7966
STATE OF NEBRASKA

ARCHITECT/ENGINEERS:

CLH Calvin L. Hinz Architects

Calvin L. Hinz Architects, P.C.
3705 North 200th Street
Elkhorn, Nebraska 68022
Phone:402.291.6941 Fax: 402.291.9193

KRS engineering

11620 ARBOR STREET SUITE 100
OMAHA, NEBRASKA 68144
PHONE : 402 . 932 . 0100
FAX: 402 . 932 . 1001
www.krsengineering.com
KRS # 121013

COPYRIGHT 2012
This document and the information contained may not be reproduced without the express written permission of KRS Engineering, LLC. Unauthorized copying, disclosure or construction use are prohibited by the copyright law.

Drawing Title	Project Title	Project Number
- ALT #1 HVAC PIPING PLAN - 2nd FLOOR - ALT #2 HVAC PIPING PLAN - 2nd FLOOR	RENOVATE BACKFILL CANTEEN SPACE NWIHCS	636-12-103
	Location: VAMC Grand Island, NE	Building Number: ONE
		Drawing Number: M2.2
Approved Project Director: KEVIN HUTSELL	CONSTRUCTION DOCUMENT (CD-3) SUBMITTAL 100% APRIL 13, 2012	Date: APRIL 13, 2012 / Checked: MKL / Drawn: SFP
		Dwg. 29 of 40

Office of Construction and Facilities Management
Department of Veterans Affairs

VA FORM 08-6231