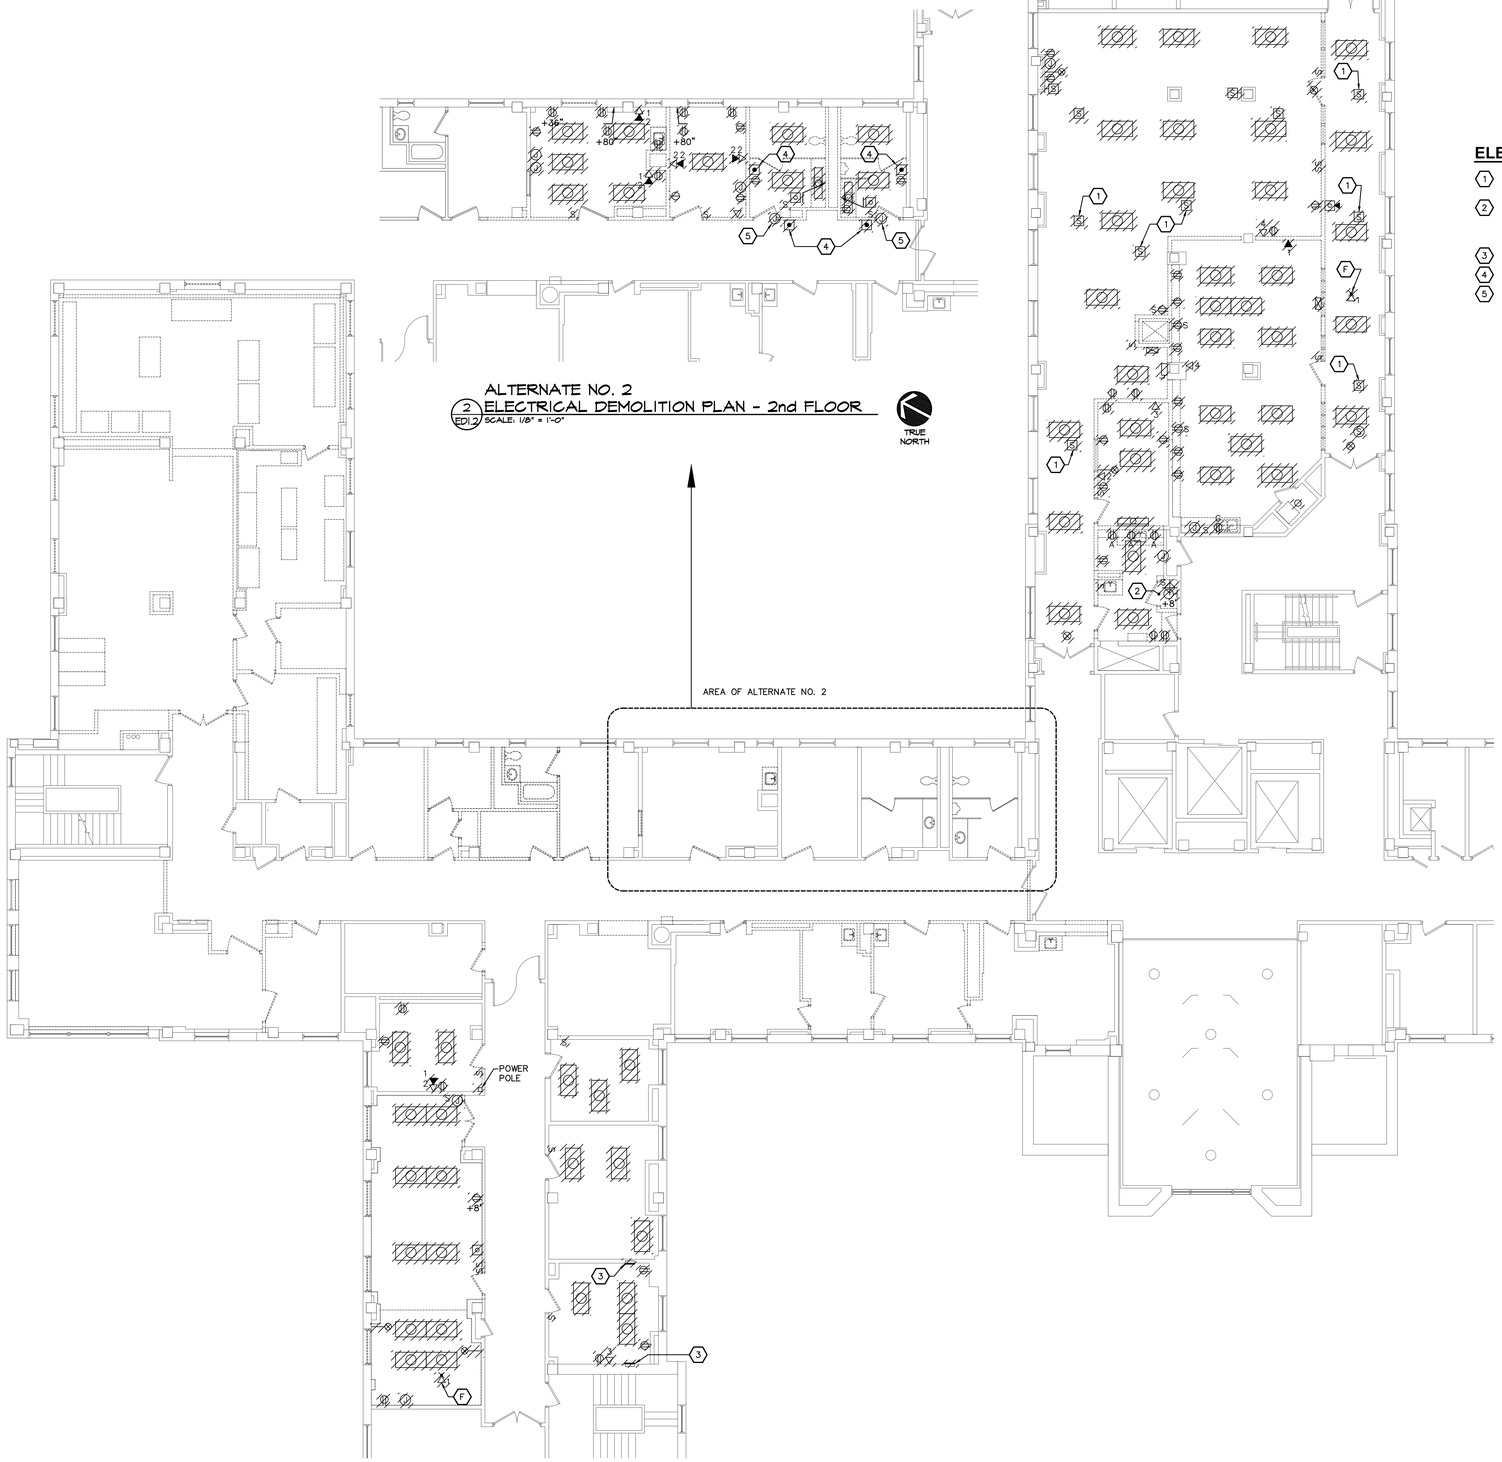

ALTERNATE NO. 2
2 / ED1.2 ELECTRICAL DEMOLITION PLAN - 2nd FLOOR
SCALE: 1/8" = 1'-0"

ALTERNATE NO. 1
1 / ED1.2 ELECTRICAL DEMOLITION PLAN - 2nd FLOOR
SCALE: 1/8" = 1'-0"

ELECTRICAL KEYNOTES

1. EXISTING HOSPITAL PAGING SPEAKER TO BE RELOCATED AND RECONNECTED. SEE SHEET E2.2 FOR NEW LOCATION.
2. REMOVE COMMUNICATION EQUIPMENT AND ALL ABANDONED CABLES AS COMPLETE AS POSSIBLE BACK TO THE NEAREST ACCESSIBLE LOCATION WITHIN THE PROJECT BOUNDARIES. FIELD VERIFY AND COORDINATE EXACT SCOPE OF WORK WITH COTR.
3. TELECOMMUNICATION CABINET, COORDINATE REMOVAL WITH OWNER.
4. DOOR ACTIVATOR PUSH PAD.
5. DOOR OPERATOR.

Revisions:	Date

© 2000 Calvin L. Hinz Architects P.C.

These plans are specifically designed for construction by Calvin L. Hinz Architects and are intended for no other purposes. Permission for use of this document in part or whole without written consent of Calvin L. Hinz Architects is prohibited.

IMPORTANT
CONTRACTOR'S NOTE

1. ALL CONTRACTORS ARE RESPONSIBLE FOR REVIEWING ENTIRE SET OF DOCUMENTS TO DETERMINE THEIR FULL SCOPE OF WORK. CONTRACTOR SHALL NOT BE ALLOWED EXTRA COSTS DUE TO FAILURE TO REVIEW ENTIRE SET OF DOCUMENTS.
2. ANY USE OF THESE ELECTRONIC DRAWINGS OR SCALING OF THE PRINTED DOCUMENTS ARE DONE SO AT THE CONTRACTORS RISK.

PROFESSIONAL ELECTRICAL ENGINEER — KENNETH J. MORGAN — E-7985 — STATE OF NEBRASKA

ARCHITECT/ENGINEERS:

CLH Calvin L. Hinz Architects

Calvin L. Hinz Architects, P.C.
3705 North 200th Street
Elkhorn, Nebraska 68022
Phone:402.291.6941 Fax: 402.291.9193

KRS engineering

11620 ARBOR STREET SUITE 100
OMAHA, NEBRASKA 68144
PHONE : 402 . 932 . 0100
FAX: 402 . 932 . 1001
www.krsengineering.com
KRS # 121013

COPYRIGHT 2012
This document and the information contained may not be reproduced without the express written permission of KRS Engineering, LLC. Unauthorized copying, disclosure or construction use are prohibited by the copyright law.

Drawing Title
- ALT #1 ELECTRICAL DEMOLITION PLAN - 2nd FLOOR
- ALT #2 ELECTRICAL DEMOLITION PLAN - 2nd FLOOR

Project Title
RENOVATE BACKFILL CANTEEN SPACE NWIHCS

Location
VAMC Grand Island, NE

Project Number: 636-12-103
Building Number: ONE
Drawing Number: ED1.2
Dwg. 35 of 40

Approved Project Director: KEVIN HUTSELL
CONSTRUCTION DOCUMENT (CD-3) SUBMITTAL 100%
APRIL 13, 2012
Date: APRIL 13, 2012
Checked: KJM
Drawn: GJH

Office of Construction and Facilities Management
Department of Veterans Affairs

VA FORM 08-6231

three inches = one foot
one and one half inches = one foot
one inch = one foot
three quarters inch = one foot
one half inch = one foot
three eighths inch = one foot
one quarter inch = one foot
one eighth inch = one foot
D:\2012\12103\CAD\Sheets\ED1.2 ELEC_Demo.dwg 4-26-12 09:29:21 AM gjh