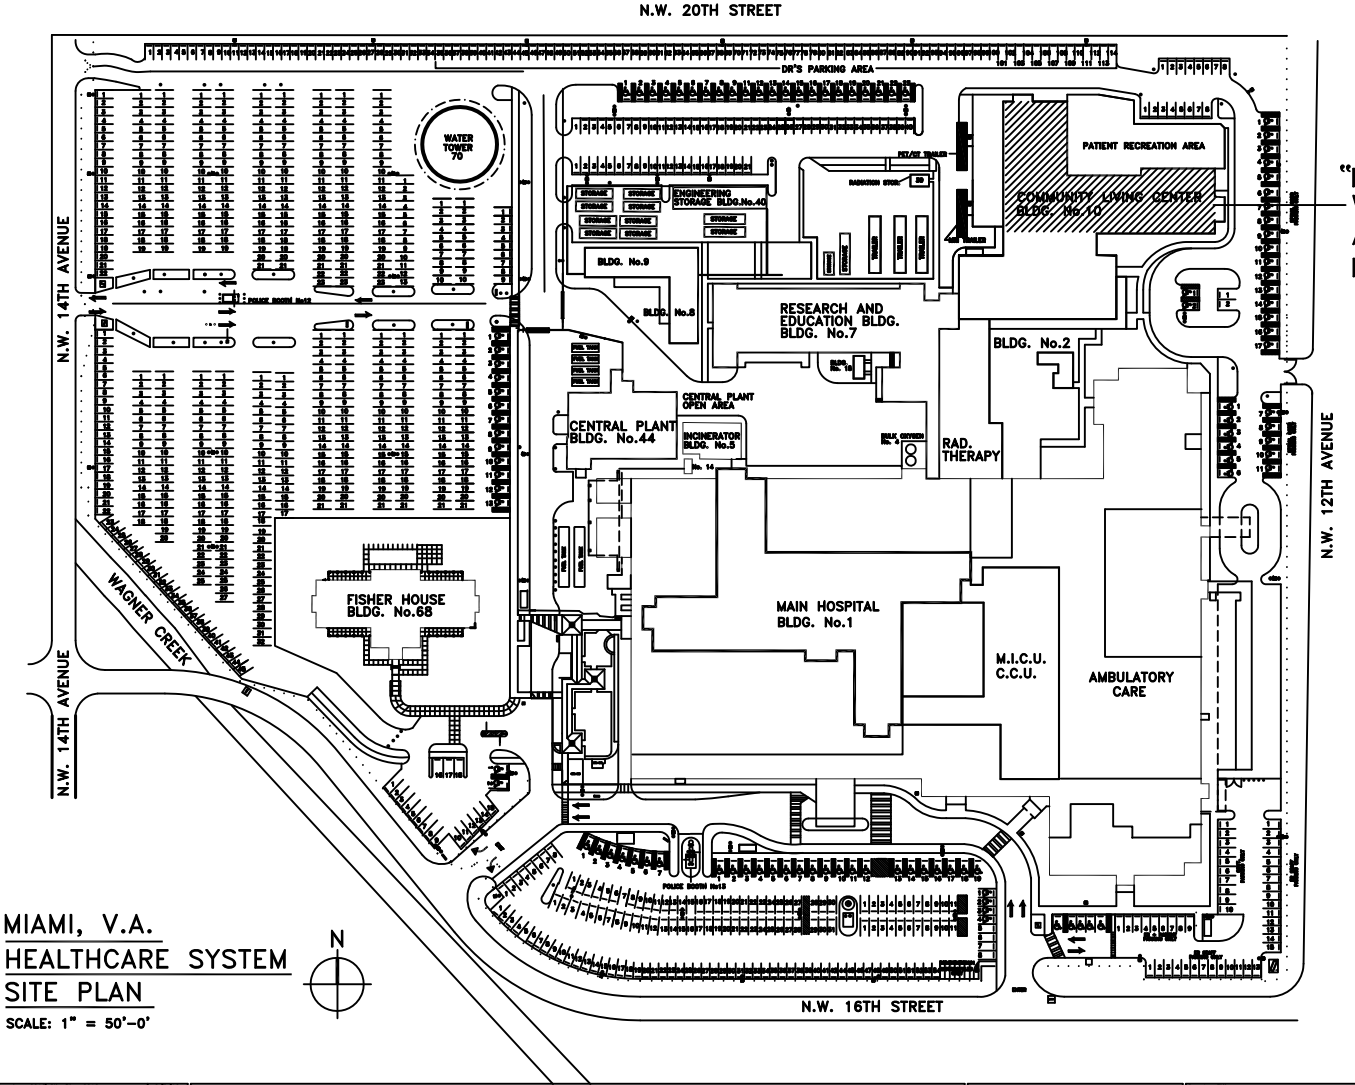


"REPLACEMENT OF EXISTING WANDERGUARD PATIENT DEPARTURE ALERT SYSTEM FLOORS 1 THRU 3 PROJECT #546-17-807

MIAMI, V.A.
HEALTHCARE SYSTEM
SITE PLAN

SCALE: 1" = 50'-0'

DEPARTMENT OF VETERAN AFFAIRS;
ENGINEERING SERVICES;
PLANNING AND ANALYSIS.

| | |
|---|---|
| Approved: | |
| Drawing Title | MIAMI, V.A. HEALTHCARE SYSTEM SITE PLAN |
| Project Title | SITE PLAN |
| Date | January 12, 2017 |
| Project No. | 546-17-807 |
| Drawing No. | A-1 |
| Sheet | Dwg. 1 of 1 |
| Location | MIAMI, FLORIDA 33125 |
| Drawn | Daniel Rivera |
| Checked | James Beaty |

Office of Facilities

Department of Veterans Affairs