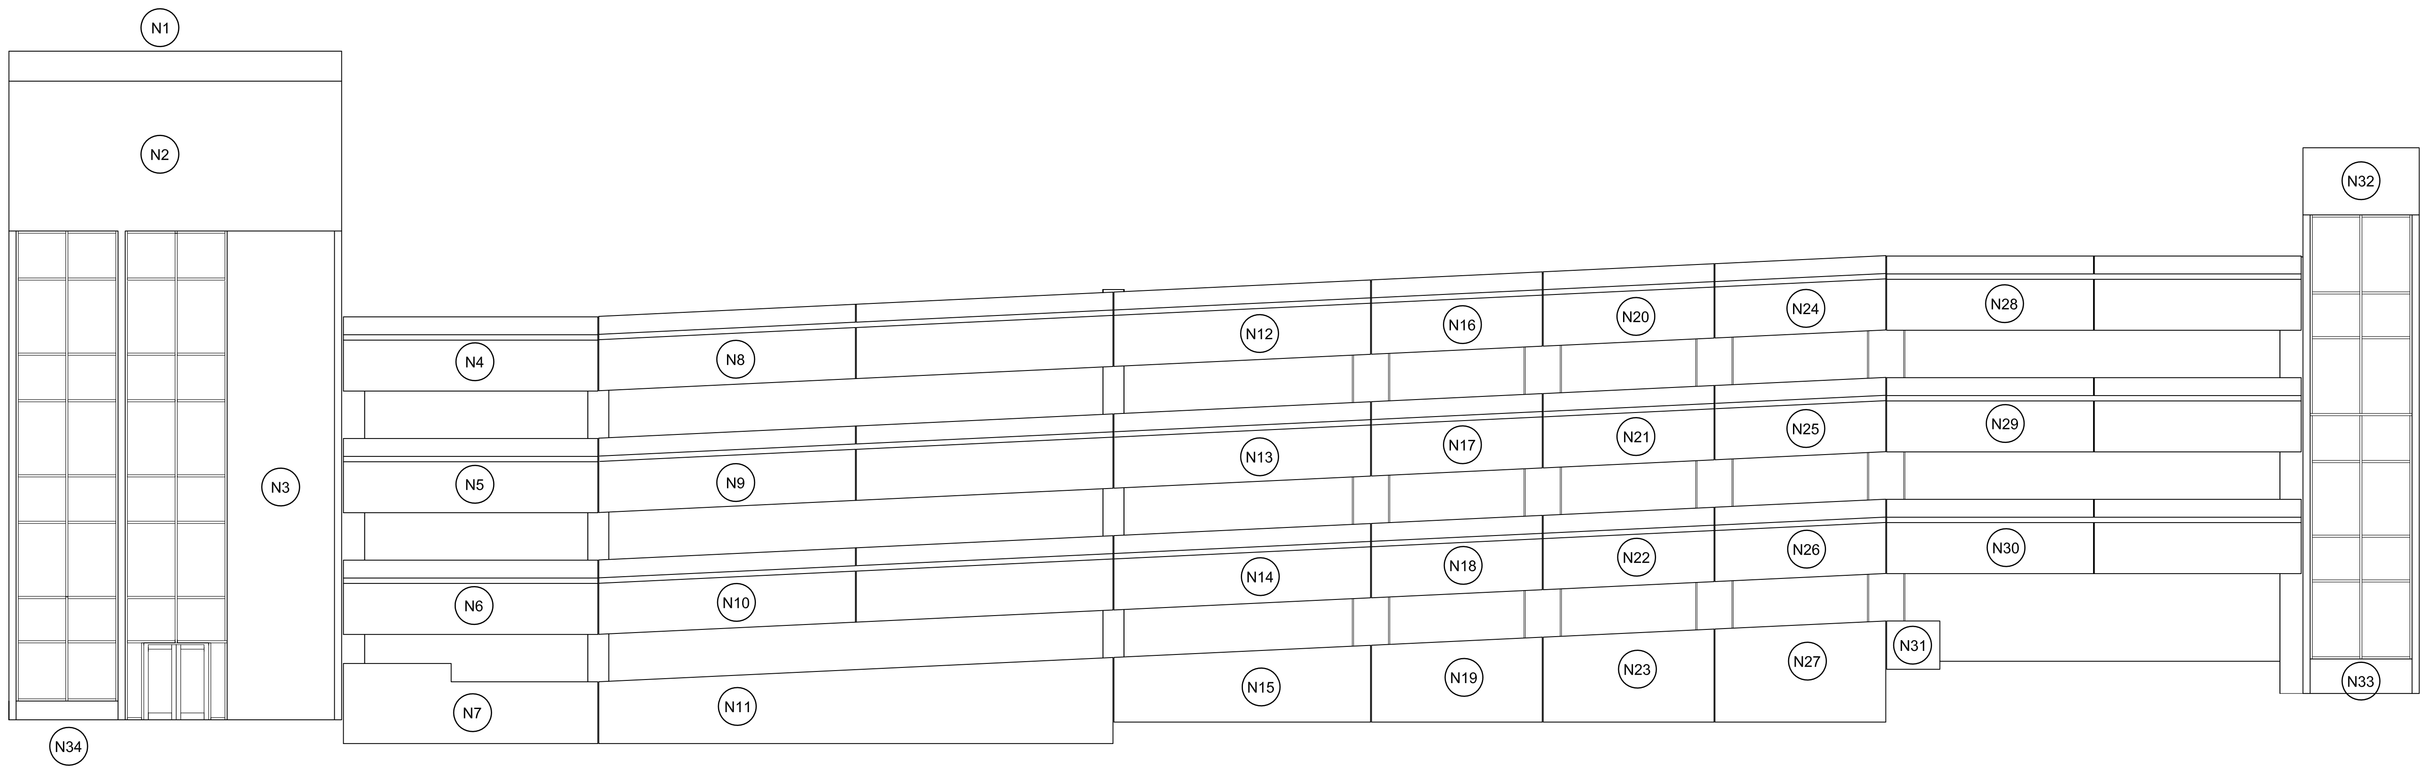

NORTH ELEVATION

SCALE: 1/8" = 1'-0"

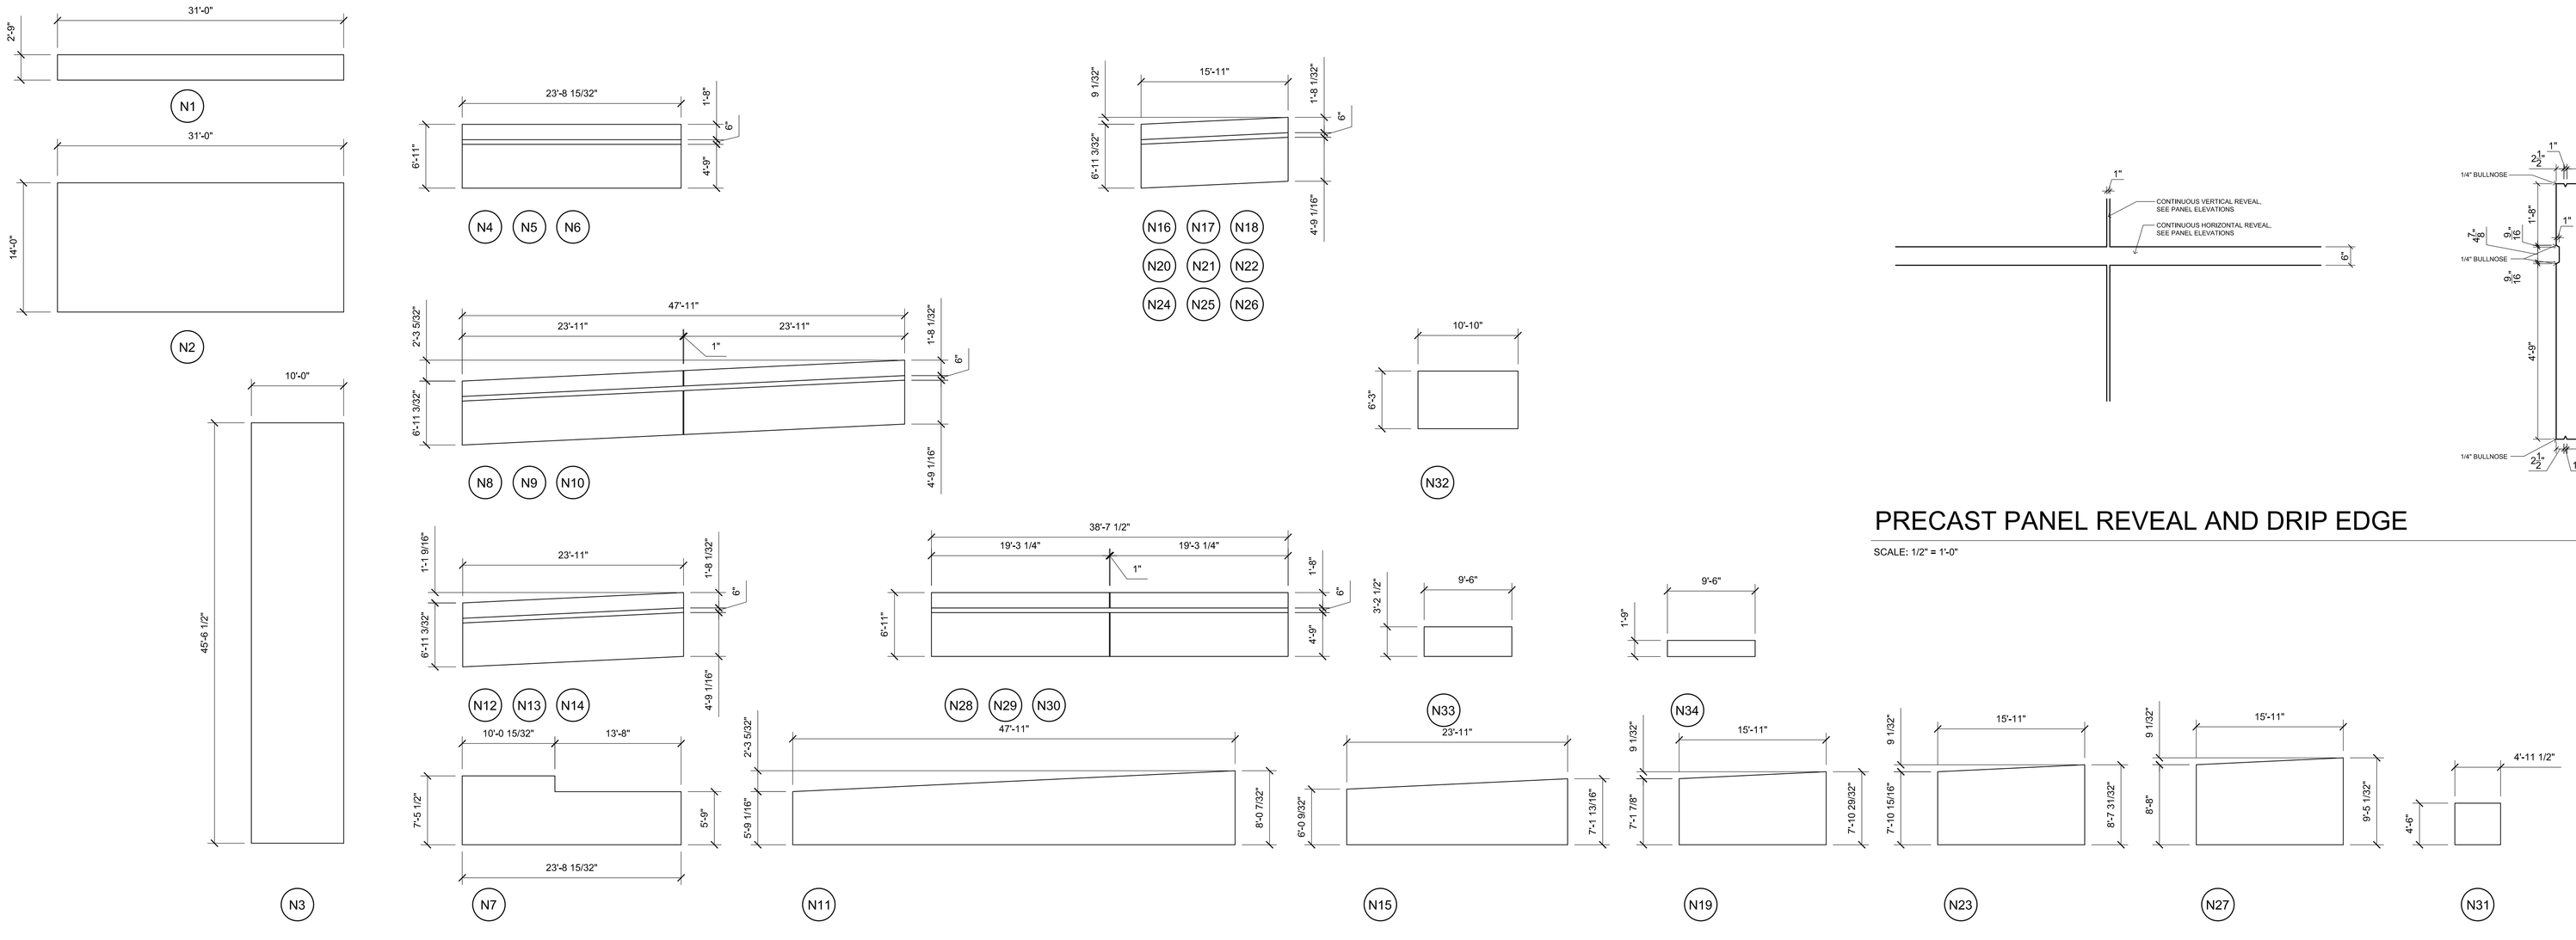

PRECAST PANELS

SCALE: 1/8" = 1'-0"

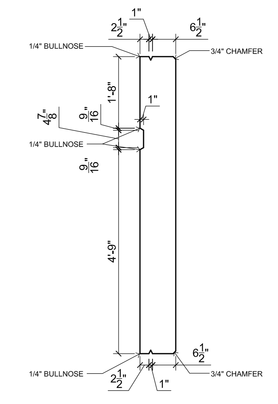

PRECAST PANEL REVEAL AND DRIP EDGE

SCALE: 1/2" = 1'-0"

CONSTRUCTION DOCUMENTS FINAL SUBMISSION

Revisions:	Date

CONSULTANTS:

REGISTERED PROFESSIONAL ENGINEER ERYC CHRISTOPHER FRAMPTON No. 64567 EXPIRES: 06/30/2011 CIVIL STATE OF CALIFORNIA

ARCHITECT/ENGINEERS:

Frampton Consulting Engineers

895 W. Ashlan Ave, Clovis, CA 93612
TEL:(559)346-0800 FAX:(559)346-0900
EFRAMPTON@FCE-ENG.COM

Drawing Title: Precast Panel Sizes and Configuration –	Project Title: VA Northern California Health Care System Parking Structure		Project Number: 612 - CSI - 102
			Building Number: –
Approved: Project Director	Location: 10535 Hospital Way, Mather, CA 95655		Drawing Number: AS 204 Dwg. 41 of 122
	Date: 06/15/2011	Checked: ECF / Drawn: RAT	

Office of Construction and Facilities Management

Department of Veterans Affairs

VA FORM 08-6231