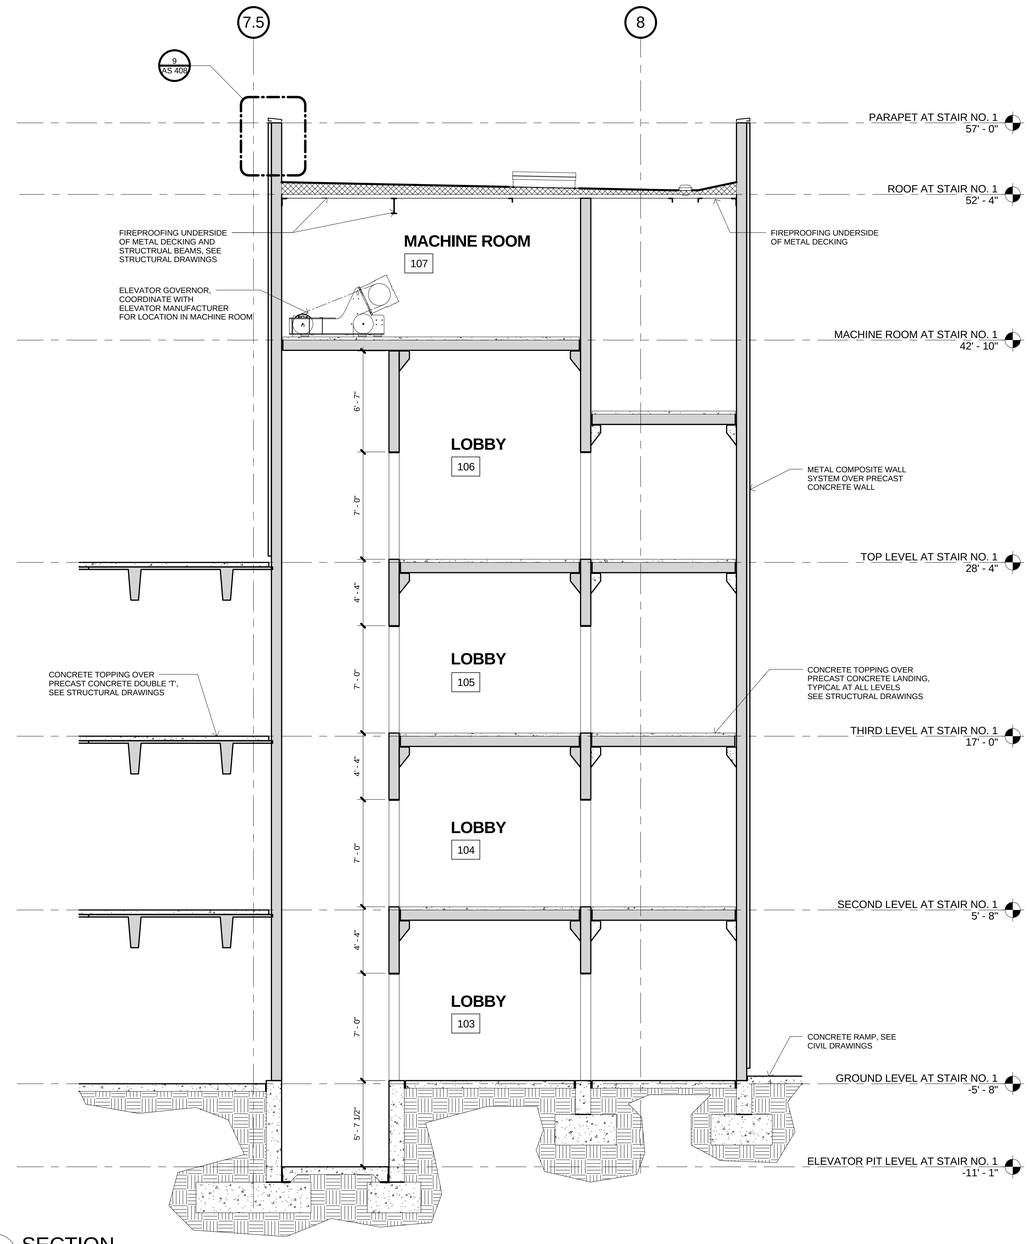

P SECTION
1/4" = 1'-0"

CONSTRUCTION DOCUMENTS - FINAL SUBMISSION

Revisions:	Date

CONSULTANTS:

REGISTERED PROFESSIONAL ENGINEER
ERIC CHRISTOPHER FRAMPTON
No. 64567
EXPIRES 06/30/2011
CIVIL
STATE OF CALIFORNIA

ARCHITECT/ENGINEERS:

Frampton Consulting Engineers
Civil • Structural • Design • Construction
895 W. Ashlan Ave. Clovis, CA 93612
TEL:(559)346-0800 FAX:(559)346-0900
EFRAMPTON@FCE-ENG.COM

Drawing Title: Section at Stair No. 1

Approved: Project Director

Project Title: VA Northern California Health Care System Parking Structure

Location: 10535 Hospital Way, Mather, CA 95655

Date: 06/15/2011 | Checked: ECF | Drawn: RAT

Project Number: 612 - CSI - 102

Building Number: N/A

Drawing Number: AS 302A

Dwg. 47 of 122

Office of Construction and Facilities Management

Department of Veterans Affairs

VA FORM 08-6231