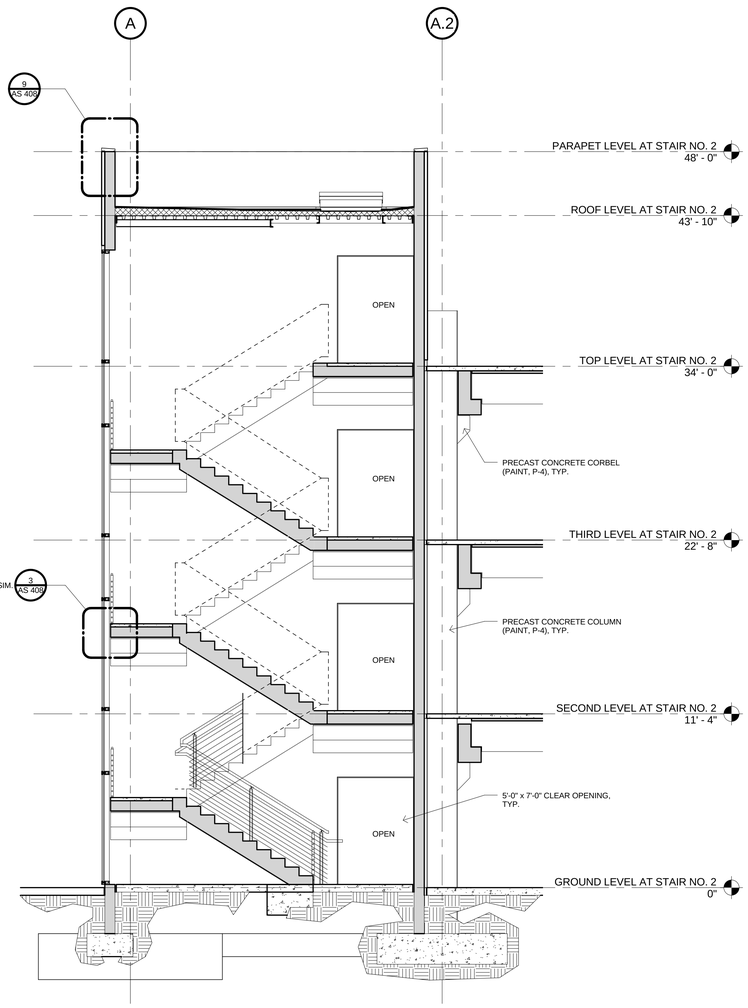

M SECTION AT STAIR NO. 2

1/4" = 1'-0"

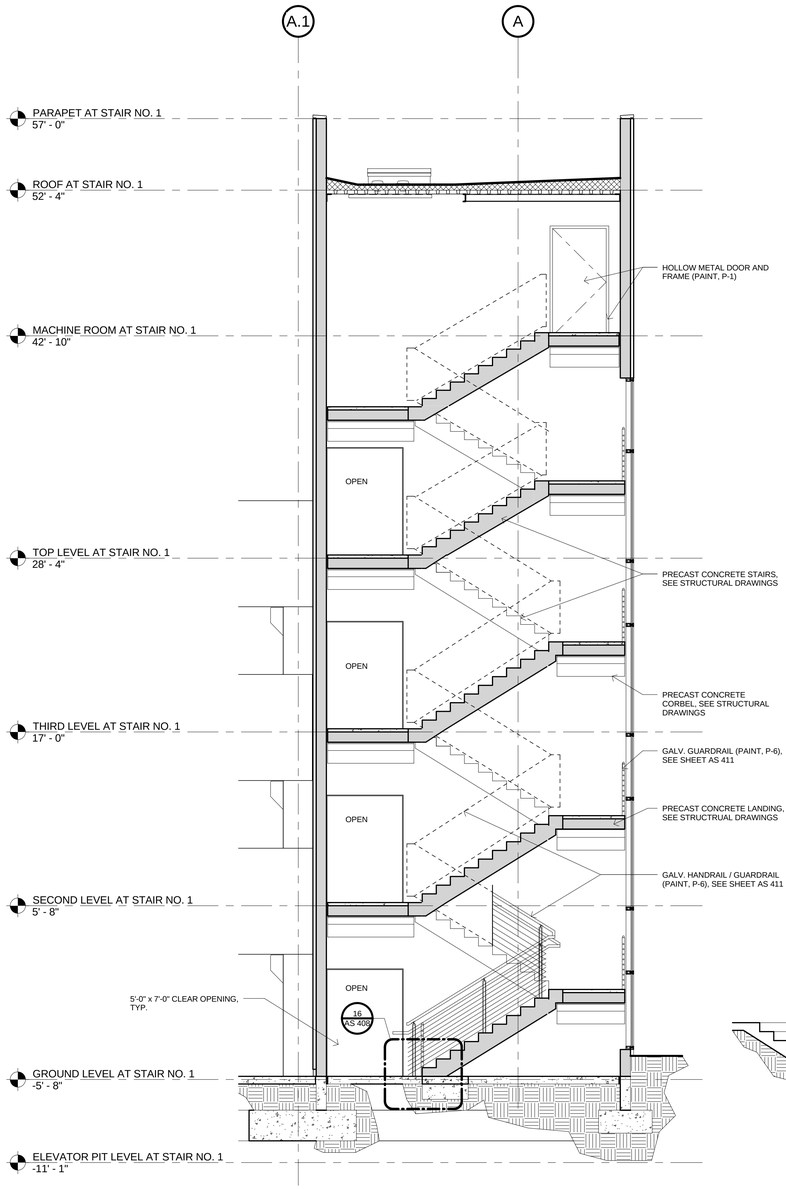

L SECTION AT STAIR NO. 1

1/4" = 1'-0"

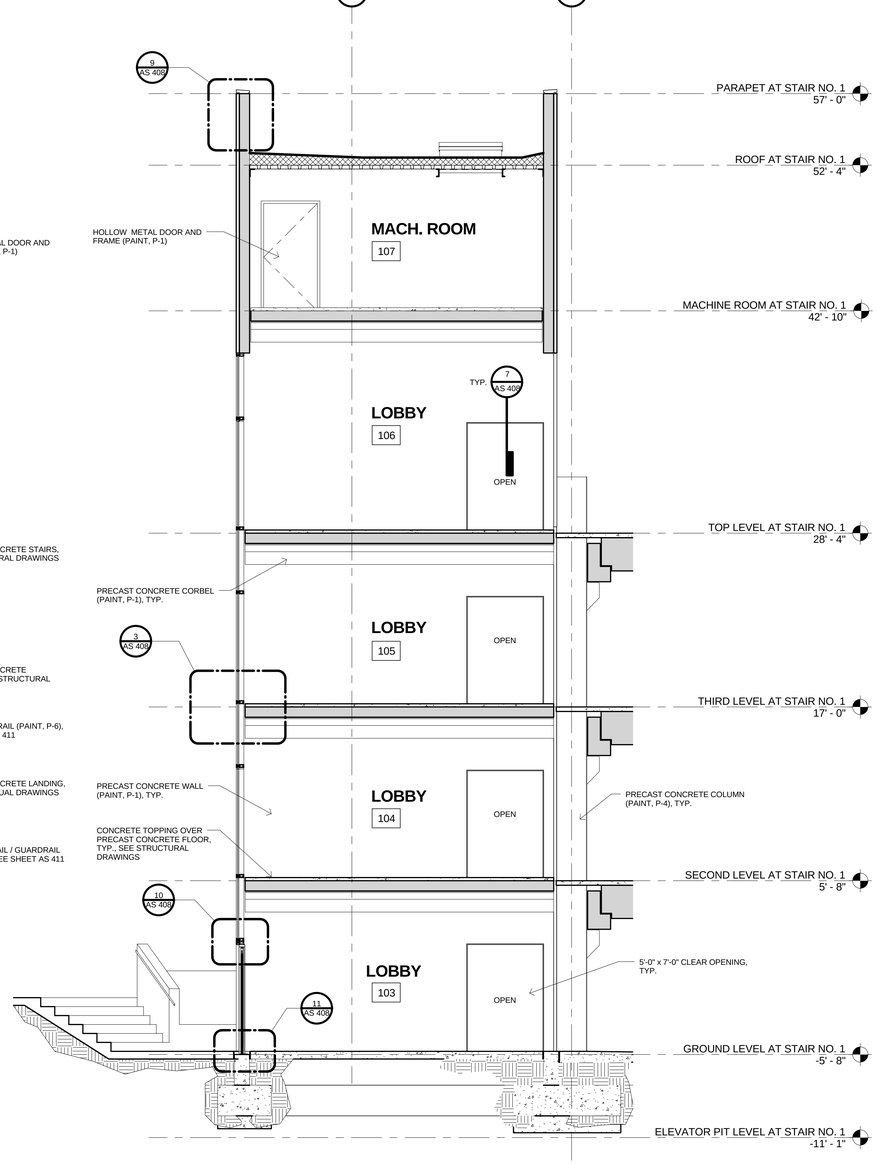

K SECTION AT LOBBY

1/4" = 1'-0"

CONSTRUCTION DOCUMENTS - FINAL SUBMISSION

Revisions:	Date

CONSULTANTS:

REGISTERED PROFESSIONAL ENGINEER
ERIC CHRISTOPHER TRAMPTON
No. 64567
EXPIRES 06/30/2011
CIVIL
STATE OF CALIFORNIA

ARCHITECT/ENGINEERS:

Frampton Consulting Engineers
Civil • Structural • Design • Construction
895 W. Ashlan Ave. Clovis, CA 93612
TEL:(559)346-0800 FAX:(559)346-0900
EFRAMPTON@FCE-ENG.COM

Drawing Title	Sections at Stairs and Lobby
Approved: Project Director	
Project Title:	VA Northern California Health Care System Parking Structure
Location:	10535 Hospital Way, Mather, CA 95655
Date:	06/15/2011
Checked:	ECF
Drawn:	RAT
Project Number:	612 - CSI - 102
Building Number:	N/A
Drawing Number:	AS 404
Dwg.	55 of 122

Office of Construction and Facilities Management

Department of Veterans Affairs

VA FORM 08-6231