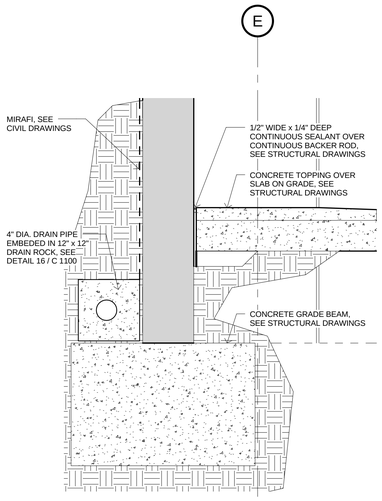

18 WALL AT GRADE BEAM
1" = 1'-0"

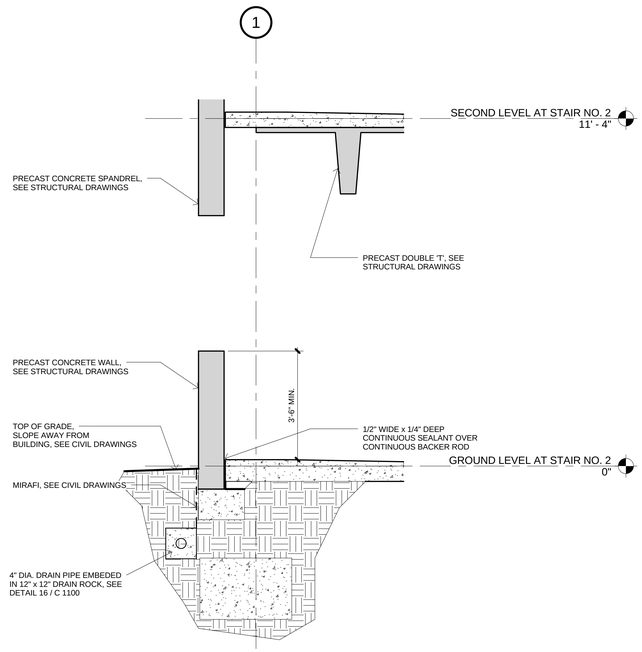

14 EXTERIOR WALL AT GRADE
1/2" = 1'-0"

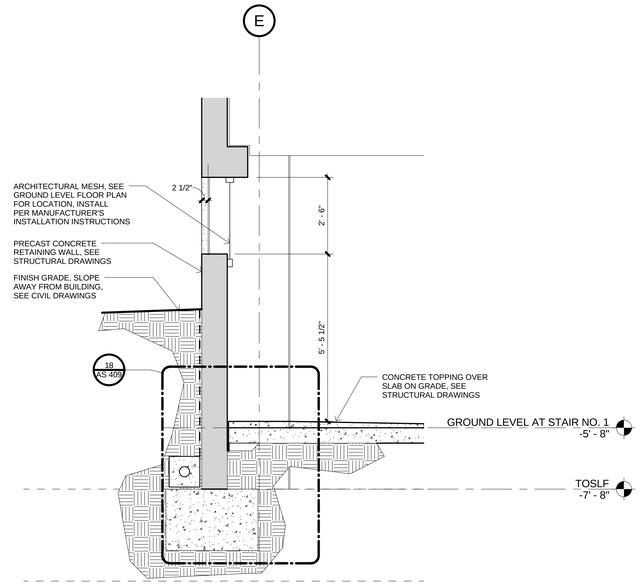

6 RETAINING WALL AT GARAGE
1/2" = 1'-0"

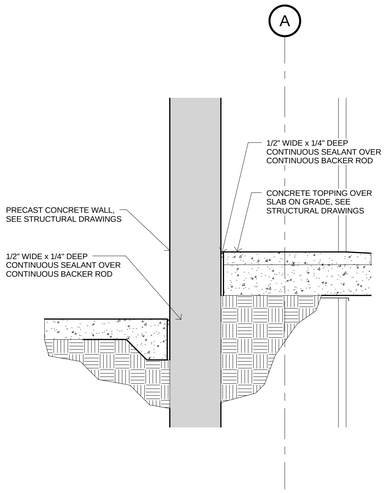

20 RAMP / SIDEWALK TO WALL
1" = 1'-0"

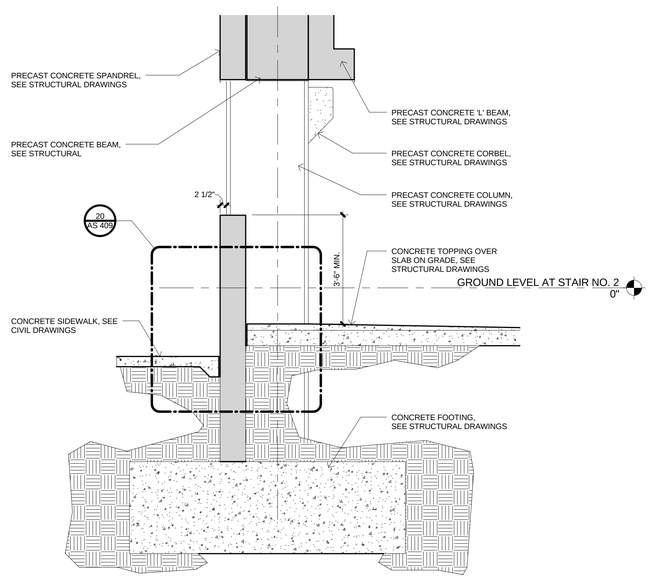

16 EXTERIOR WALL AT SIDEWALK
1/2" = 1'-0"

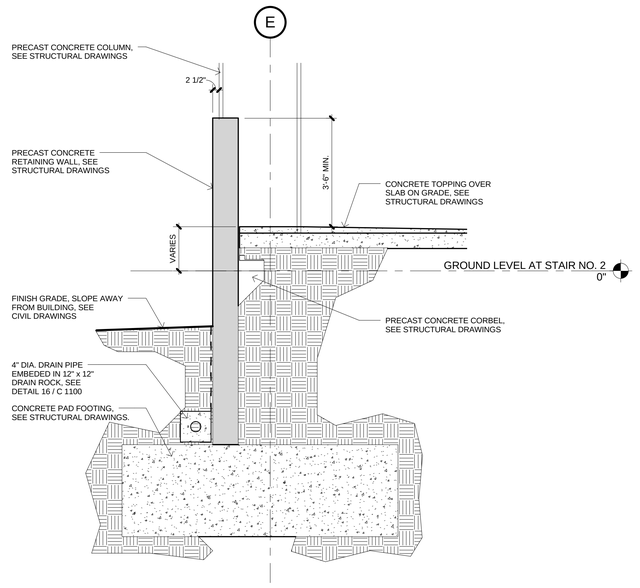

8 RETAINING WALL AT RAMP
1/2" = 1'-0"

CONSTRUCTION DOCUMENTS - FINAL SUBMISSION

Revisions:	Date

CONSULTANTS:

REGISTERED PROFESSIONAL ENGINEER ERIC CHRISTOPHER FRAMPTON No. 64567 EXPIRES: 06/30/2011 CIVIL STATE OF CALIFORNIA

ARCHITECT/ENGINEERS:

Frampton Consulting Engineers
Civil • Structural • Design • Construction
895 W. Ashlan Ave. Clovis, CA 93612
TEL:(559)346-0800 FAX:(559)346-0900
EFRAMPTON@FCE-ENG.COM

Drawing Title: Details

Approved: Project Director

Project Title: VA Northern California Health Care System Parking Structure

Location: 10535 Hospital Way, Mather, CA 95655

Date: 05/19/2011 | Checked: ECF | Drawn: RAT

Project Number: 612 - CSI - 102

Building Number: N/A

Drawing Number: AS 409

Dwg. 60 of 122

Office of Construction and Facilities Management

Department of Veterans Affairs

VA FORM 08-6231