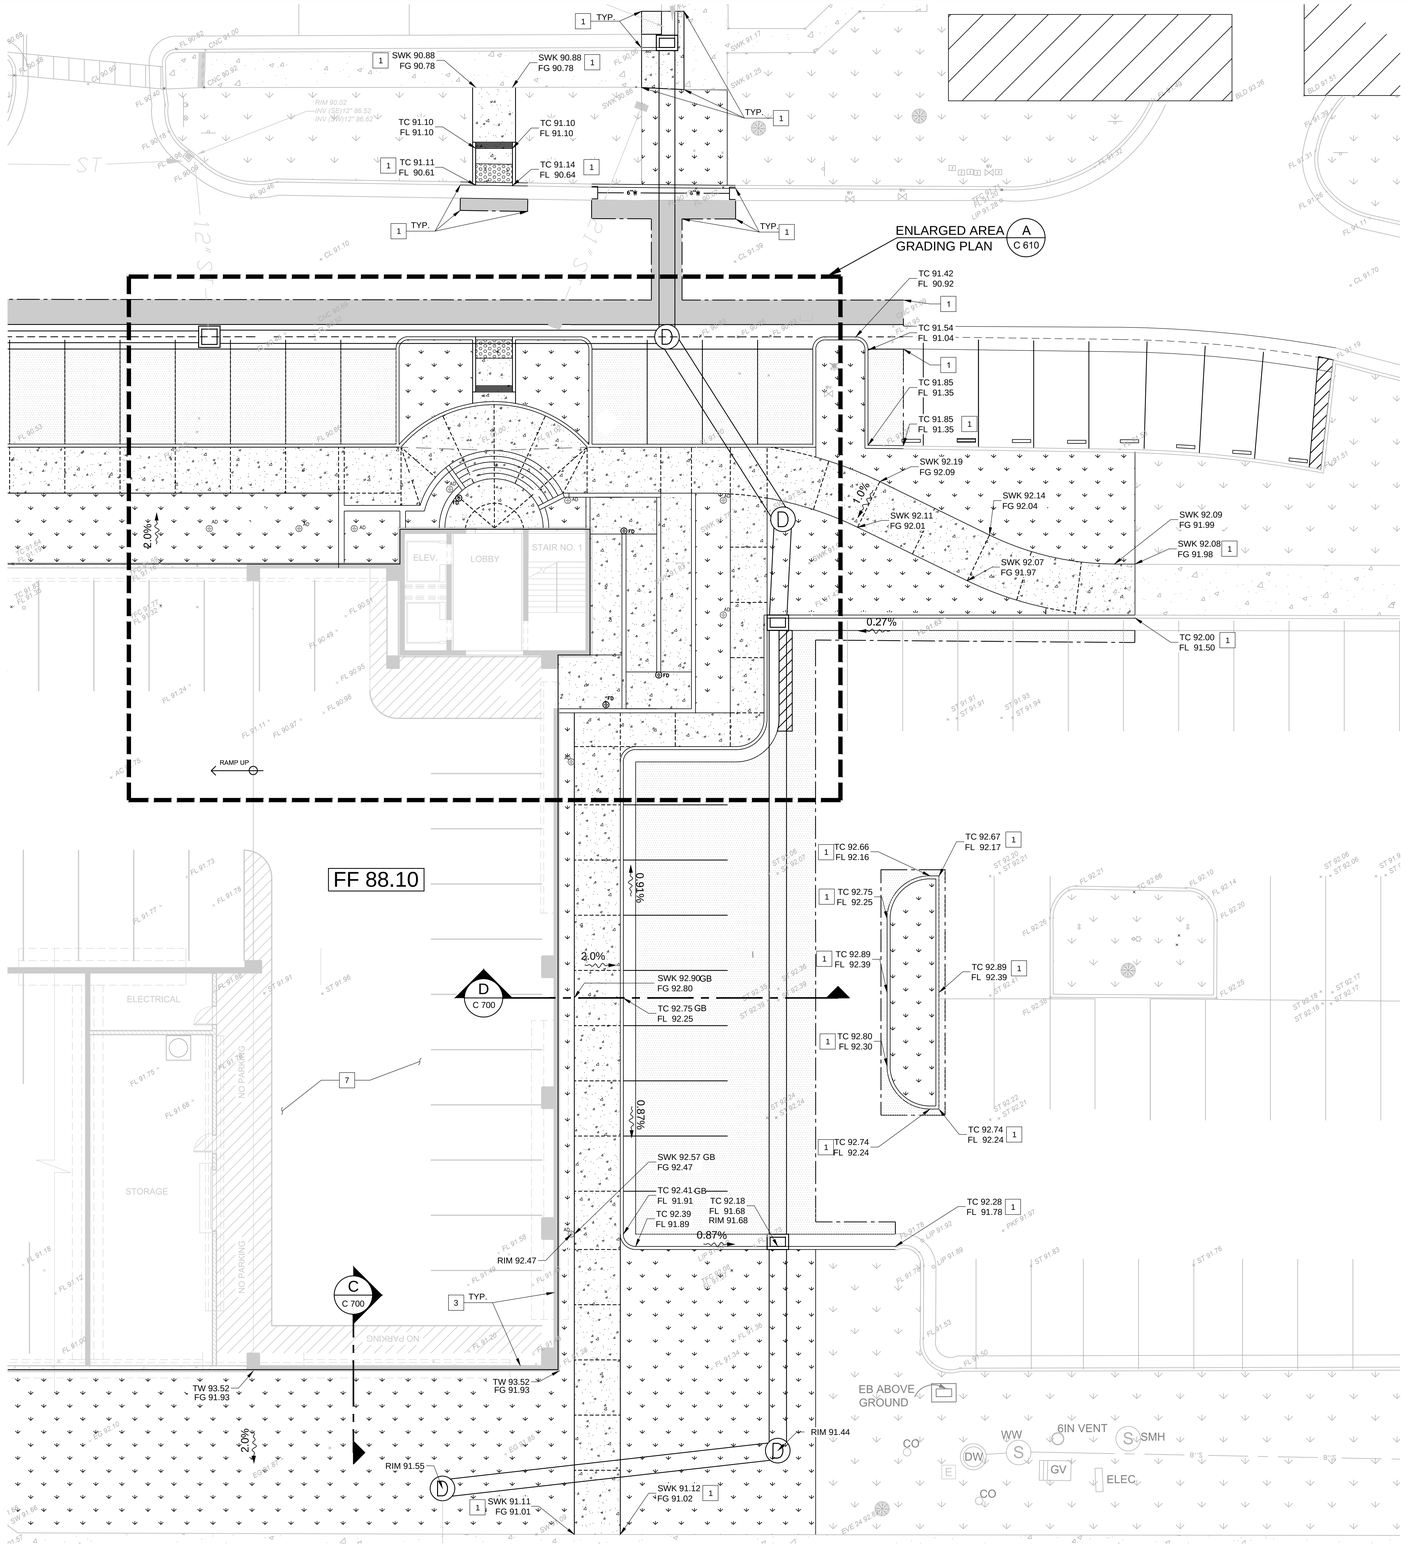

LEGEND

GRADING PLAN: KEY NOTES

1. MATCH EXISTING GRADE
2. 8" WIDE RETAINING WALL (REFERENCE STRUCTURAL PLANS)
3. 10" WIDE RETAINING WALL (REFERENCE STRUCTURAL PLANS)
4. 11" WIDE RETAINING WALL (REFERENCE STRUCTURAL PLANS)
5. (6) 7" HIGH X 11" WIDE STAIR RISERS
6. TRANSITION TOP OF CURB TO BE FLUSHED WITH SIDEWALK (TC=0").
7. REFERENCE STRUCTURAL PLANS FOR GRADING INSIDE THE BUILDING.
8. TRANSITION WALL FROM 42" TO 6" HIGH WALL. (REFERENCE ARCHITECTURAL PLANS)
9. TRANSITION WALL FROM 42" TO 21" HIGH WALL. (REFERENCE ARCHITECTURAL PLANS)

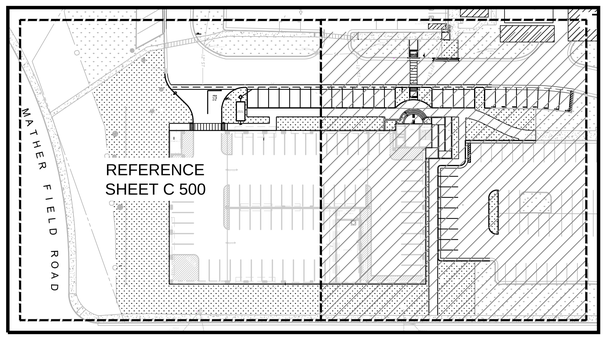

MASTER KEY PLAN

NO SCALE'

GRADING PLAN

SCALE: 1"=10'

Call USA at:
1-811-227-2600

AT LEAST 48 HOURS BEFORE YOU DIG!

CONSTRUCTION DOCUMENTS - FINAL SUBMISSION

Revisions:	Date

CONSULTANTS:

REGISTERED PROFESSIONAL ENGINEER ERIC CHRISTOPHER FRAMPTON No. 64567 EXPIRES 06/30/2011 CIVIL STATE OF CALIFORNIA

ARCHITECT/ENGINEERS:

Frampton Consulting Engineers
Civil • Structural • Design • Construction
895 W. Ashlan Ave. Clovis, CA 93612
TEL:(559)346-0800 FAX:(559)346-0900
EFRAMPTON@FCE-ENG.COM

Drawing Title: Grading and Drainage Plan	Project Title: VA Northern California Health Care System Parking Structure	Project Number: 612-CSI-102	Office of Construction and Facilities Management
Approved: Project Director	Location: 10535 Hospital Way, Mather CA 95655	Building Number: ----	
	Date: 06/15/2011 / Checked: ECF / Drawn: AF	Drawing Number: C 600	Department of Veterans Affairs
		Dwg. 13 of 122	

VA FORM 08-6231