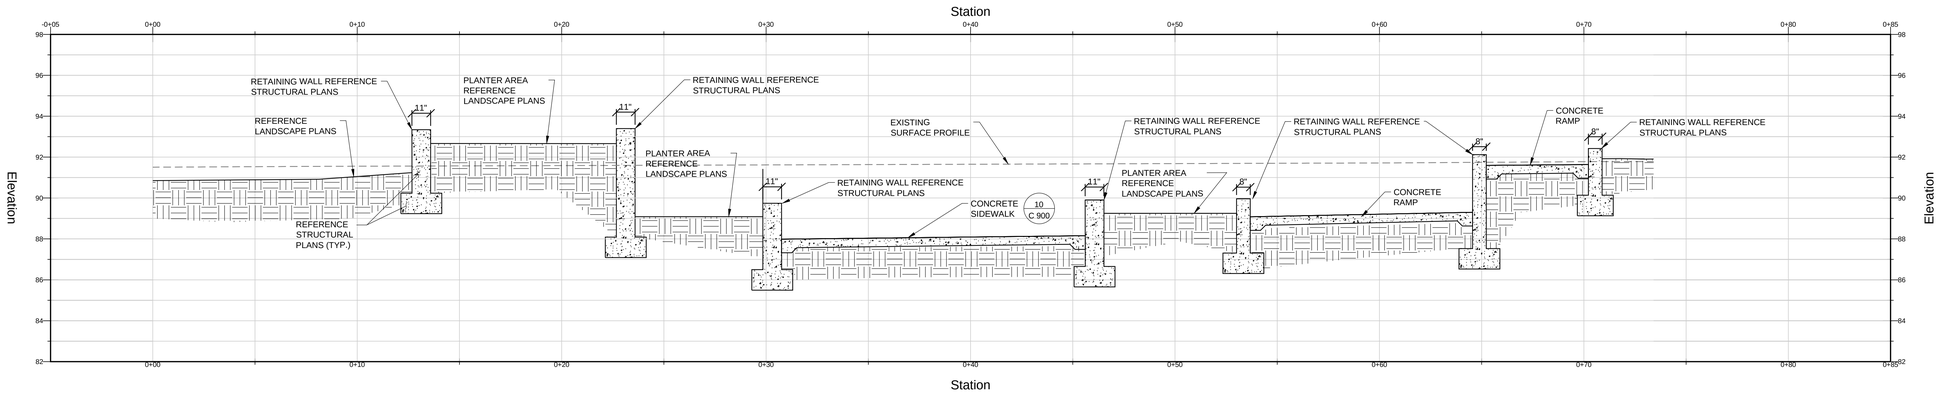

G SECTION

ON C 610

SCALE: 1"=3'

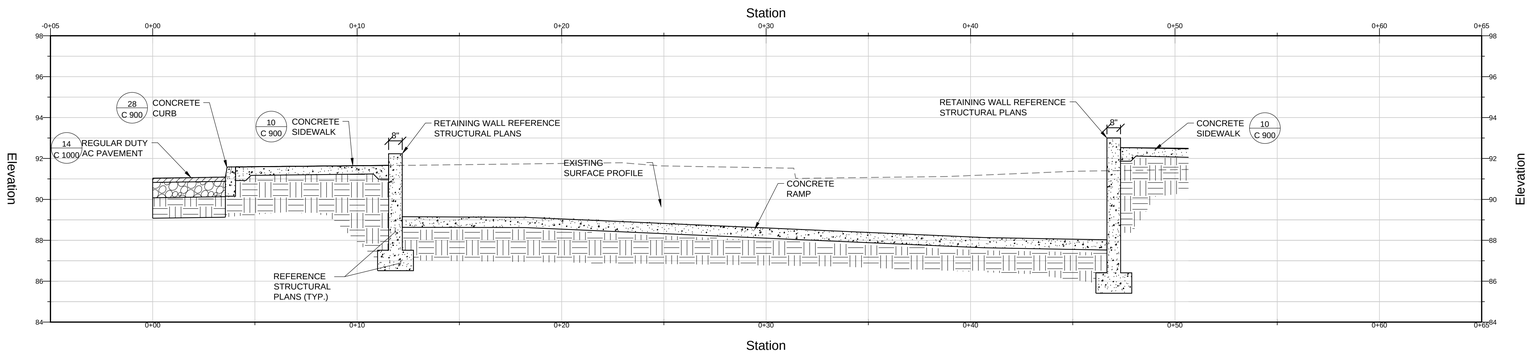

H SECTION

ON C 610

SCALE: 1"=3'

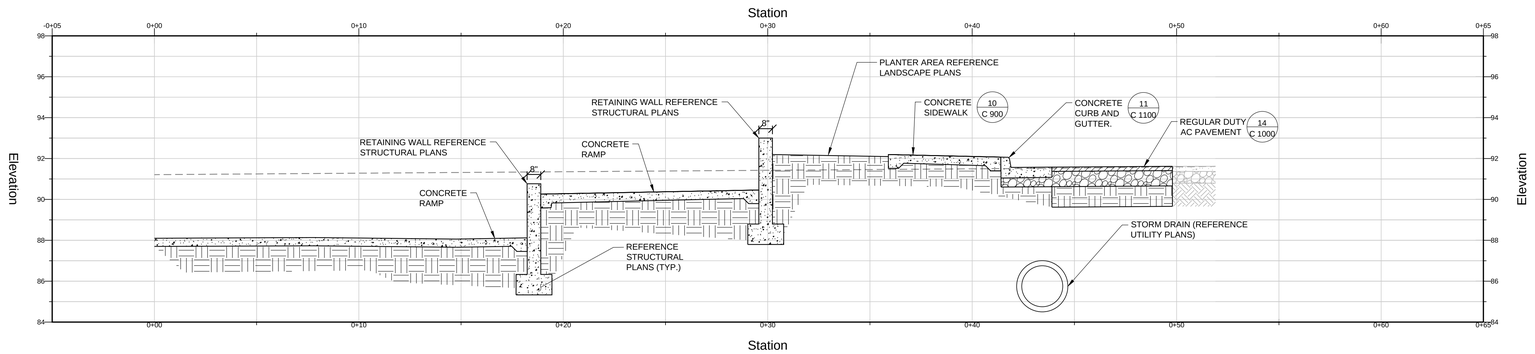

I SECTION

ON C 610

SCALE: 1"=3'

CONSTRUCTION DOCUMENTS - FINAL SUBMISSION

Revisions	Date
----	----

CONSULTANTS:

REGISTERED PROFESSIONAL ENGINEER ERIC CHRISTOPHER FRAMPTON No. 64567 EXPIRES 06/30/2011 CIVIL STATE OF CALIFORNIA

ARCHITECT/ENGINEERS:

Frampton Consulting Engineers
Civil ◦ Structural ◦ Design ◦ Construction
895 W. Ashlan Ave. Clovis, CA 93612
TEL:(559)346-0800 FAX:(559)346-0900
EFRAMPTON@FCE-ENG.COM

Drawing Title: Site Sections

Approved: Project Director

Project Title: VA Northern California Health Care System
Parking Structure

Location: 10535 Hospital Way, Mather CA 95655

Date: 05/19/2011 | **Checked:** ECF | **Drawn:** AF

Project Number: 612-CSI-102

Building Number: ----

Drawing Number: C 710

Dwg. 16 of 122

Office of Construction and Facilities Management

Department of Veterans Affairs

VA FORM 08-6231