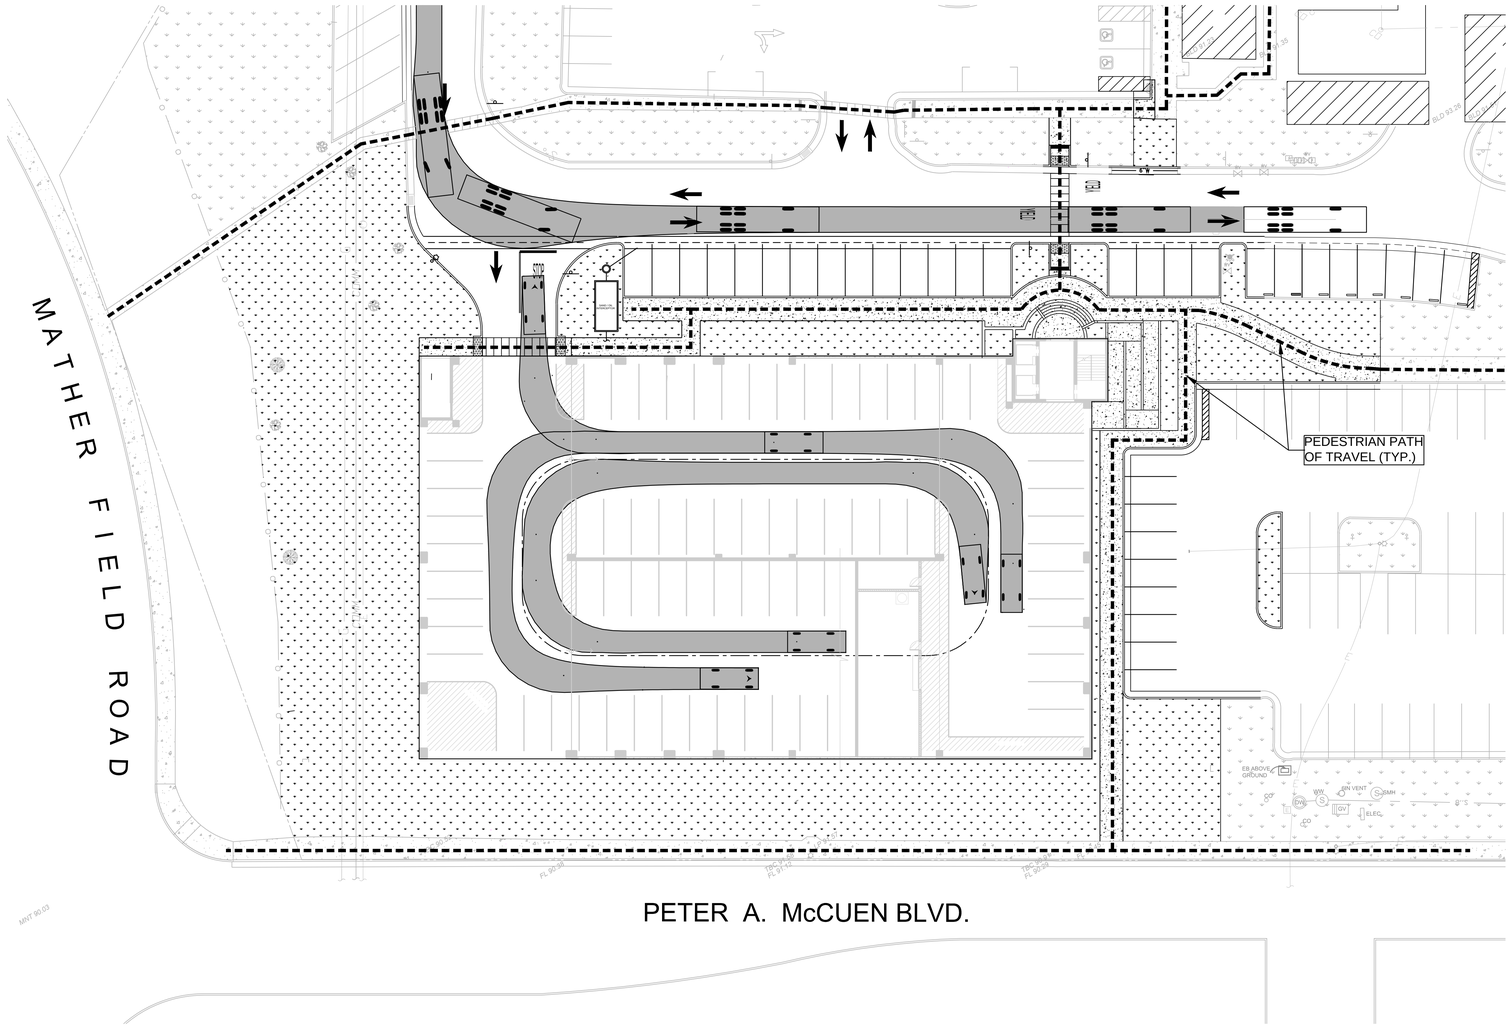

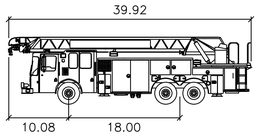

Smeal Aerial RM 100ft

	feet
Width	: 8.33
Track	: 7.92
Lock to Lock Time	: 6.0
Steering Angle	: 45.0

FIRE TRUCK PROFILE

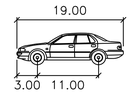

P	feet
Width	: 7.00
Track	: 6.00
Lock to Lock Time	: 6.0
Steering Angle	: 31.6

PASSENGER CAR PROFILE

VEHICLE ACCESS PLAN

SCALE: 1"=20'

CONSTRUCTION DOCUMENTS - FINAL SUBMISSION

Revisions	Date
----	----

CONSULTANTS:

REGISTERED PROFESSIONAL ENGINEER ERIC CHRISTOPHER FRAMPTON No. 64567 EXPIRES: 06/30/2011 CIVIL STATE OF CALIFORNIA

ARCHITECT/ENGINEERS:

Frampton Consulting Engineers
Civil · Structural · Design · Construction
895 W. Ashlan Ave. Clovis, CA 93612
TEL:(559)346-0800 FAX:(559)346-0900
EFRAMPTON@FCE-ENG.COM

Drawing Title	Vehicle Aceess Plan
Approved: Project Director	
Project Title	VA Northern California Health Care System Parking Structure
Location	10535 Hospital Way, Mather CA 95655
Date	06/15/2011
Checked	ECF
Drawn	AF
Project Number	612-CSI-102
Building Number	----
Drawing Number	C 800
	Dwg. 18 of 122

Office of Construction and Facilities Management

Department of Veterans Affairs

VA FORM 08-6231