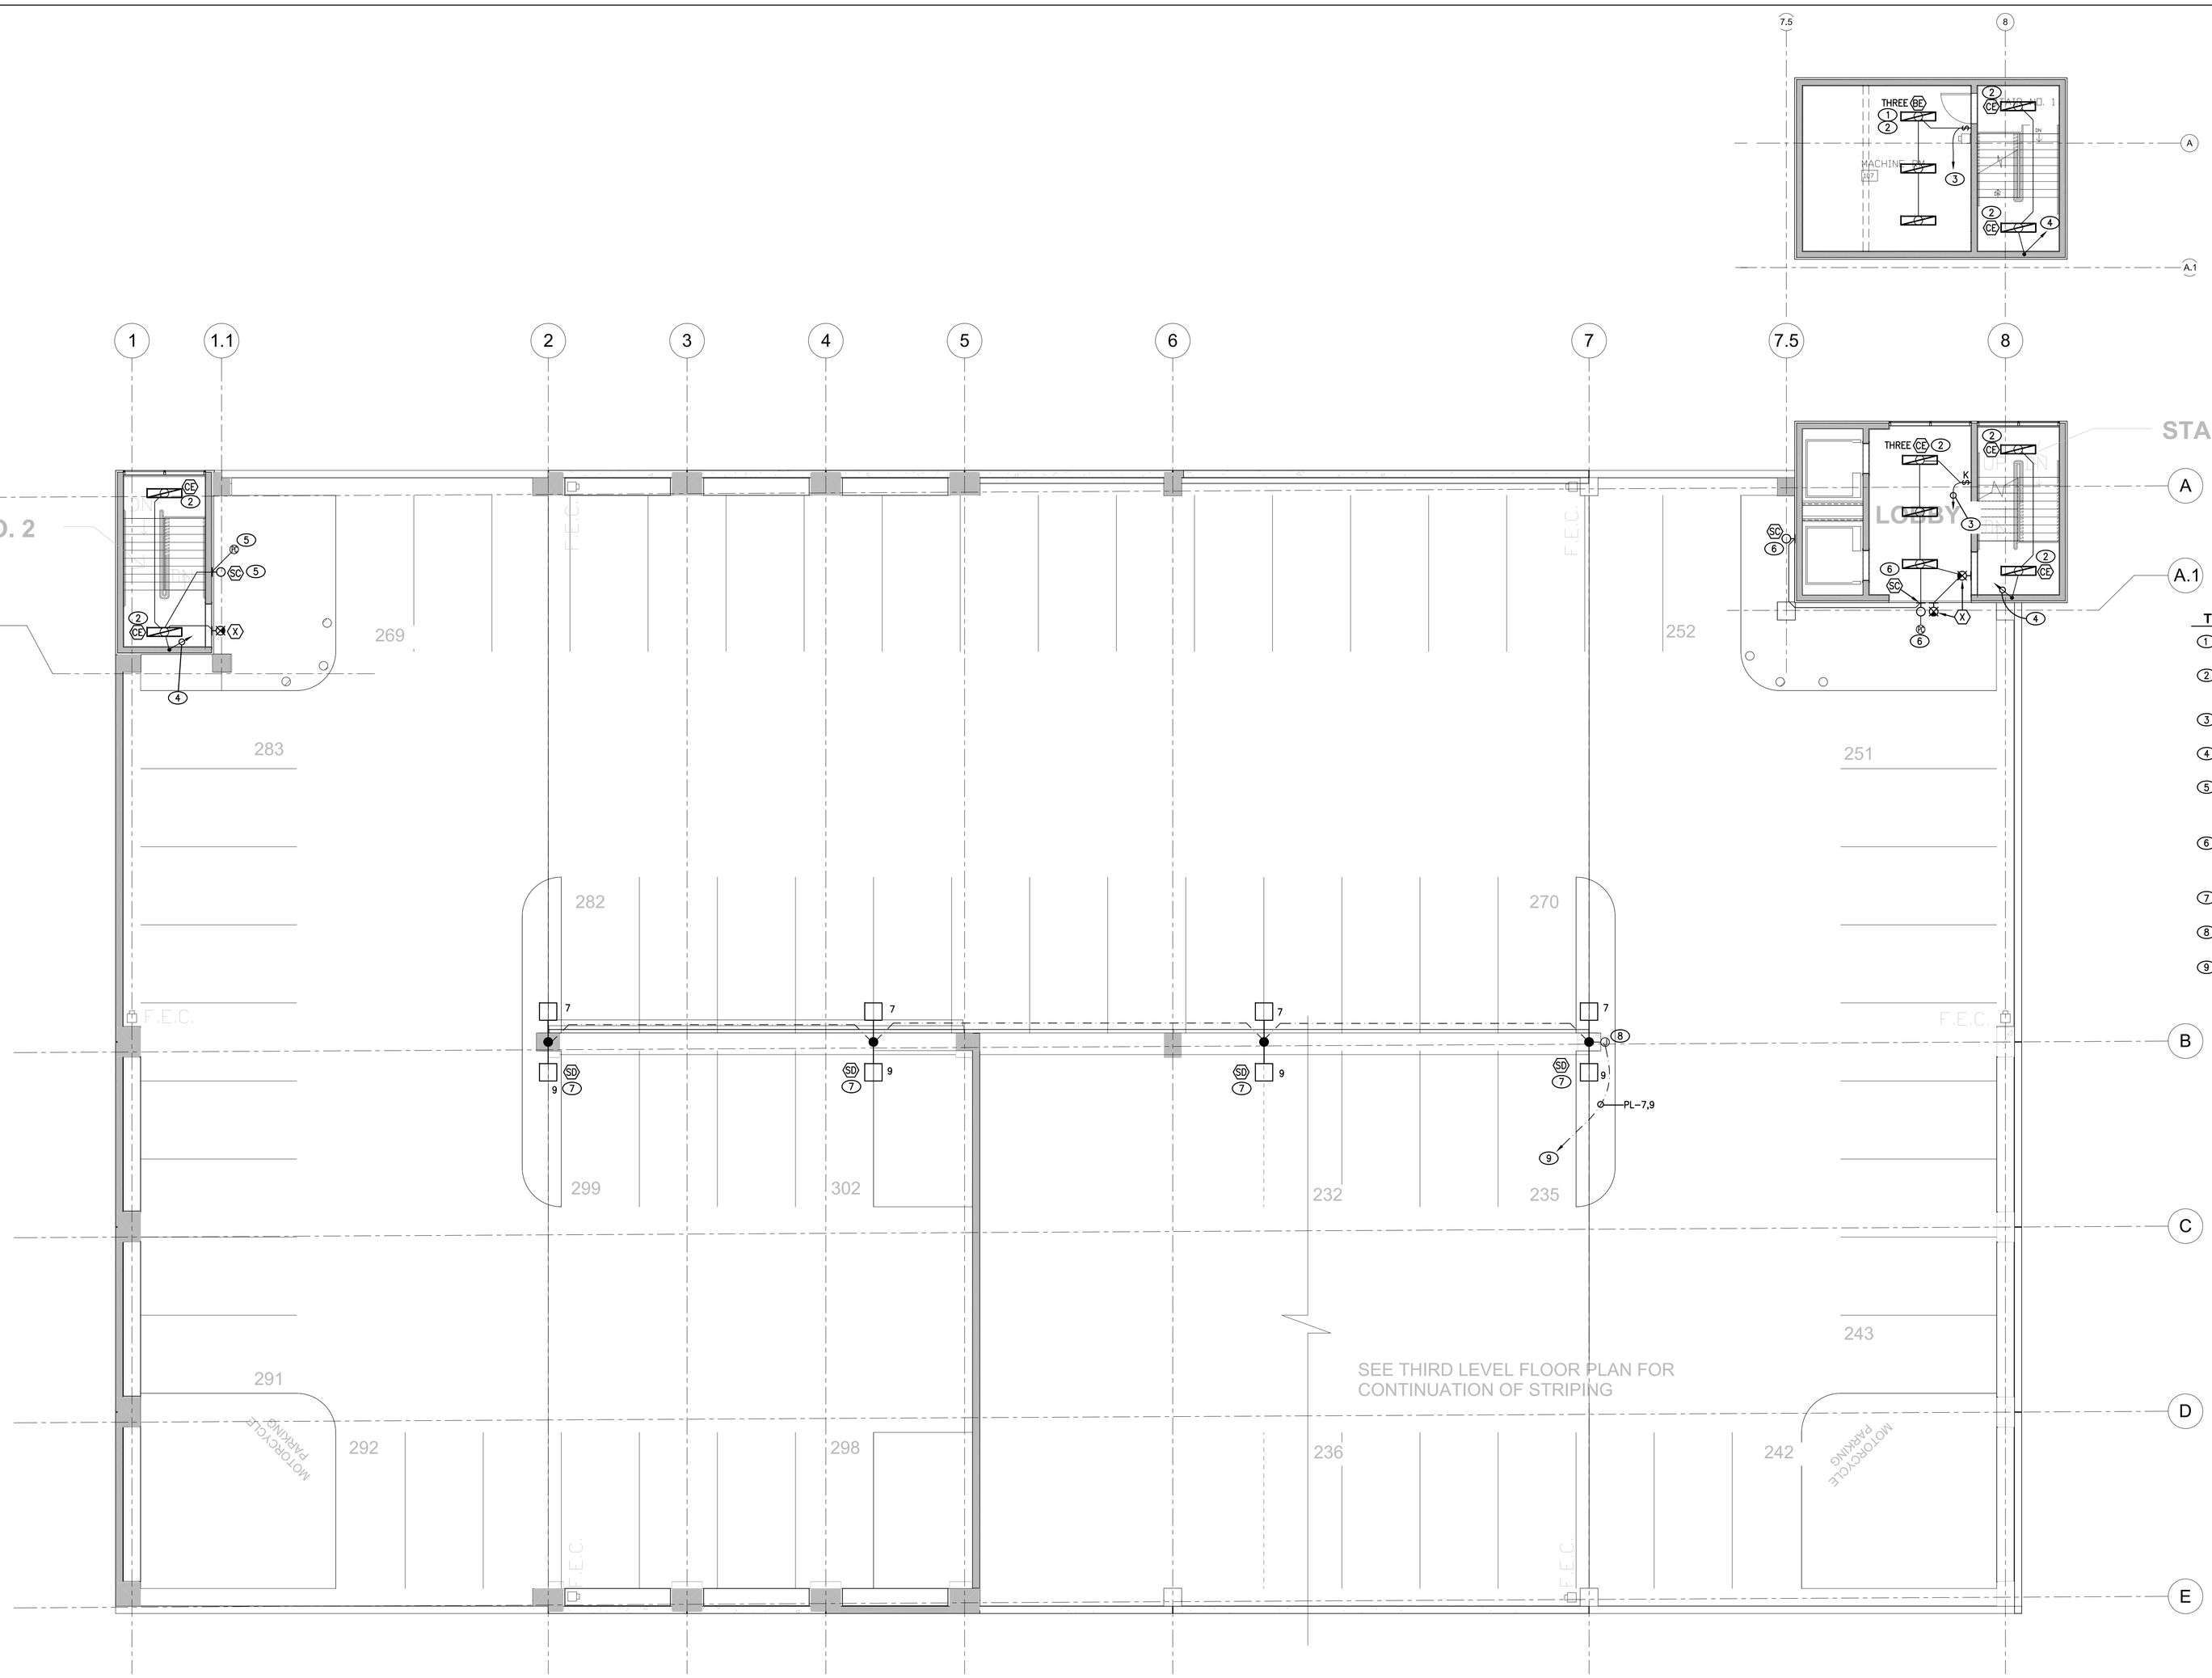

NORTH

Top Level Floor Lighting Plan

1/8" = 1'-0"

TOP LEVEL LIGHTING PLAN NOTES:

1. COORDINATE LOCATION OF LIGHTS IN MACHINE ROOM WITH ELEVATOR EQUIPMENT, ETC. ON CEILING.
2. TYPICAL: TYPE "BE" AND "CE" FIXTURES SHALL HAVE INTEGRAL BATTERY PACK TO POWER ONE LAMP WITH 1100 TO 1400 LUMENS DURING EMERGENCY. CONNECT BATTERY PACK TO UNSWITCHED CIRCUIT HOT WIRE.
3. RUN ONE 1"c WITH 4#12 + 1#12 GROUND TO LIGHTING JUNCTION BOX IN LOWER LEVEL ELEVATOR LOBBY.
4. RUN ONE 1"c WITH 4#12 + 1#12 GROUND TO LIGHTING JUNCTION BOX IN LOWER LEVEL STAIRWELL.
5. FIXTURE TYPE "SC" SHALL BE EXTERIOR WALL LIGHT WITH INTEGRAL BATTERY PACK. CONNECT BATTERY PACK TO UNSWITCHED CIRCUIT HOT WIRE. PROVIDE PHOTOCELL ABOVE STAIR ROOF TO CONTROL LIGHTS FOR PHOTOCELL ON, PHOTOCELL OFF. TURN PHOTOCELL TO FACE NORTH.
6. FIXTURE TYPE "SC" SHALL BE EXTERIOR WALL LIGHT WITH INTEGRAL BATTERY PACK. CONNECT BATTERY PACK TO UNSWITCHED CIRCUIT HOT WIRE. PROVIDE PHOTOCELL ABOVE MACHINE ROOM ROOF TO CONTROL LIGHTS FOR PHOTOCELL ON, PHOTOCELL OFF. TURN PHOTOCELL TO FACE NORTH.
7. PROVIDE CONCRETE BASE AND ANCHORING FOR POLE LIGHTS TYPE "SD". REFER TO DETAIL ON STRUCTURAL DRAWINGS
8. LOCATE 6X6 X4"D PULL BOX ON THIRD LEVEL CEILING. RUN ONE 1-1/4"C WITH 3#10 + 1#10 GROUND INTO POLE BASE.
9. 1-1/4"C WITH 3#8 + 1#10 GROUND TO PANEL.

CONSTRUCTION DOCUMENTS - FINAL SUBMISSION

Revisions:	Date

CONSULTANTS:

PETER KWAN
E - 10411
ELECTRICAL
REN.
09-30-12
REGISTERED PROFESSIONAL ENGINEER
STATE OF CALIFORNIA

ERIC CHRISTOPHER FRAMPTON
No. 64567
EXPIRES: 06/30/2011
CIVIL
REGISTERED PROFESSIONAL ENGINEER
STATE OF CALIFORNIA

ARCHITECT/ENGINEERS:

Frampton Consulting Engineers
Civil ◦ Structural ◦ Design ◦ Construction
895 W. Ashlan Ave. Clovis, CA 93612
TEL:(559)346-0800 FAX:(559)346-0900
EFRAMPTON@FCE-ENG.COM

Drawing Title: Top Level Floor Lighting Plan	Project Title: VA Northern California Health Care System Parking Structure		Project Number: 612-CSI-102
			Building Number: -
Approved: Project Director	Location: 10535 Hospital Way, Mather, CA 95655		Drawing Number: E241
	Date: 06/15/2011	Checked: PK	Drawn: PK/LS
			Dwg. 118 of 122

Office of Construction and Facilities Management

Department of Veterans Affairs

VA FORM 08-6231