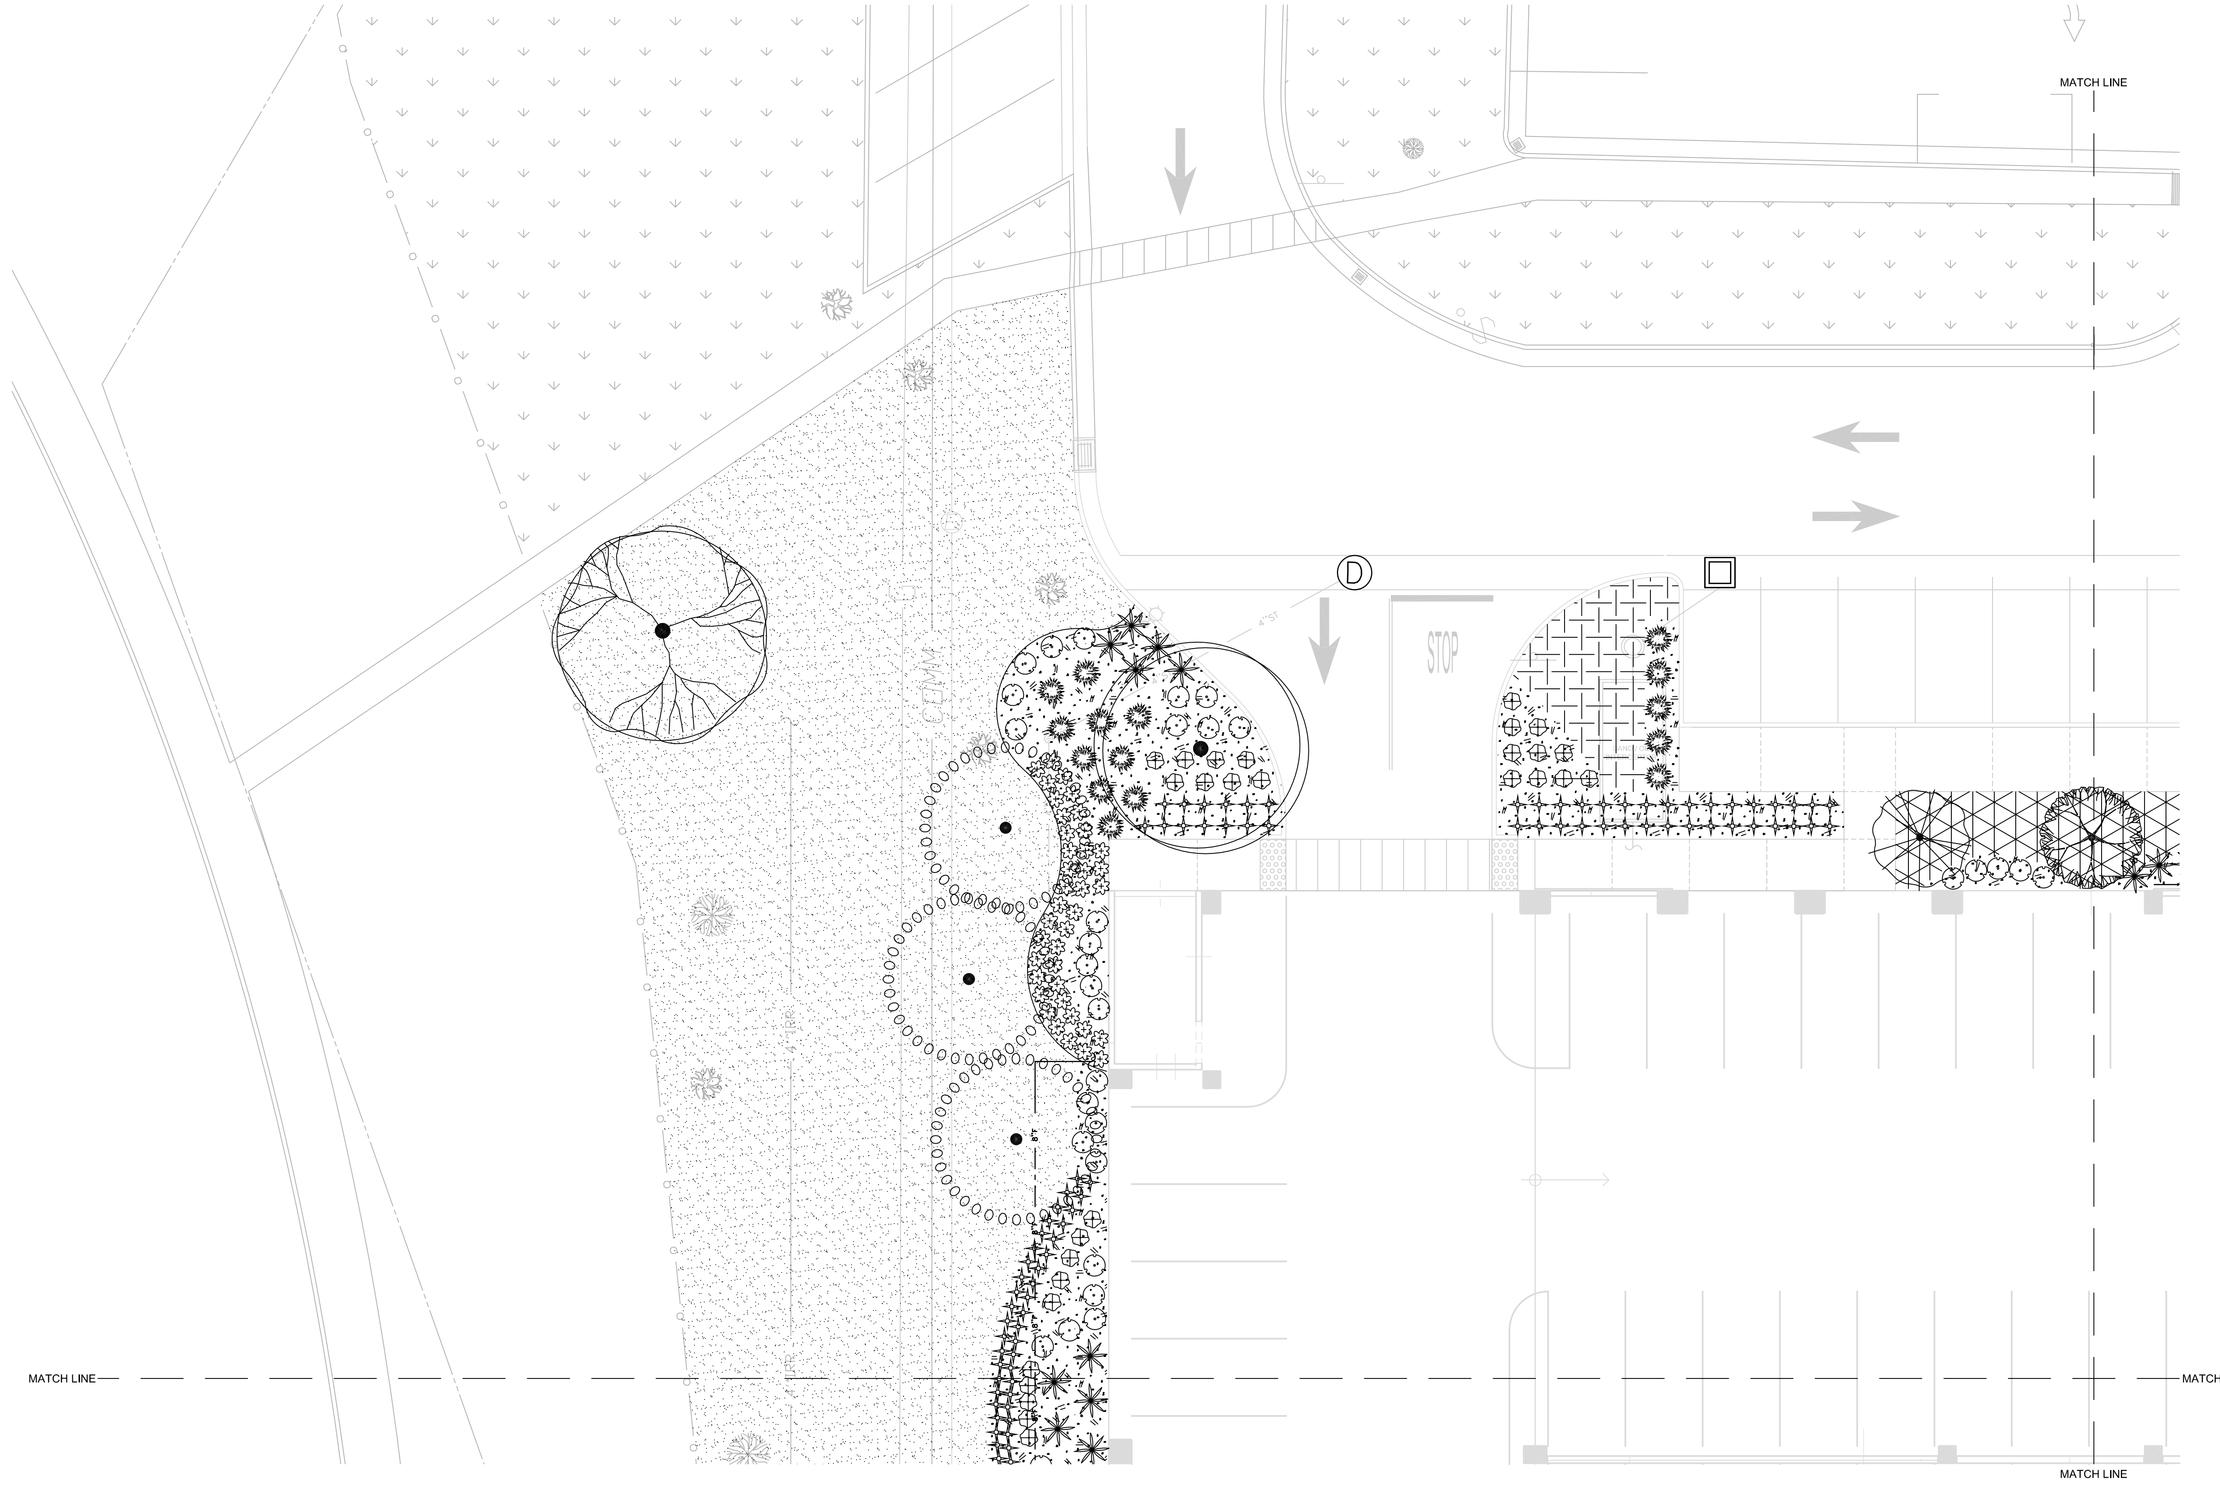

PLANT SCHEDULE

TREES	BOTANICAL NAME / COMMON NAME	CONT	QTY
	Acer japonicum `Bloodgood` / Bloodgood Amur Maple	24"box	4
	Acer palmatum `Sango Kaku` / Coral Bark Maple	24"box	4
	Celtis sinensis / Chinese Hackberry	15 gal	1
	Lagerstroemia x `Muskogee` / Crape Myrtle light lavender	15 gal	9
	Pistacia chinensis `Keith Davey` / Keith Davey Chinese Pistache	15 gal	6
	Platanus x acerifolia `Bloodgood` / London Plane Tree	15 gal	7

SHRUBS	BOTANICAL NAME / COMMON NAME	CONT	QTY
	Agapanthus africanus `Peter Pan Albus` / Lily Of The Nile	1 gal	217
	Agapanthus praecox orientalis `Tinker Bell` / Lily Of The Nile	5 gal	257
	Berberis thunbergii `Rose Glow` / Rosy Glow Barberry	5 gal	5
	Caryopteris x clandonensis `Petite Blue` / Petit Bleu	5 gal	93
	Dietes bicolor `Moraea` / Fortnight Lily	5 gal	34
	Loropetalum chinense rubrum `Razzleberri` / Razzleberri Fringe Flower	5 gal	5
	Nandina domestica `Gulf Stream` TM / Heavenly Bamboo	5 gal	79
	Phormium tenax `Rainbow Warrior` / New Zealand Flax	5 gal	54

GROUND COVERS	BOTANICAL NAME / COMMON NAME	CONT	QTY
	1 1/2 BARK MULCH PINE PINE / BARCK MULCH	mulch	5,865 sf
	Aptenia cordifolia / Hearts And Flowers	flat @ 12" oc	308
	Liriope muscari `Majestic` / Majestic Liriope	1 gal@ 18" oc	523
	Myoporum parvifolium / Trailing Myoporum	1 gal@ 12" oc	104
	Turf Sod Marathon III / Turf-type Tall Fescue	seed	15,325 sf
	Vinca major / Periwinkle	flat @ 12" oc	993

LANDSCAPE PLAN
SCALE 1"=10'

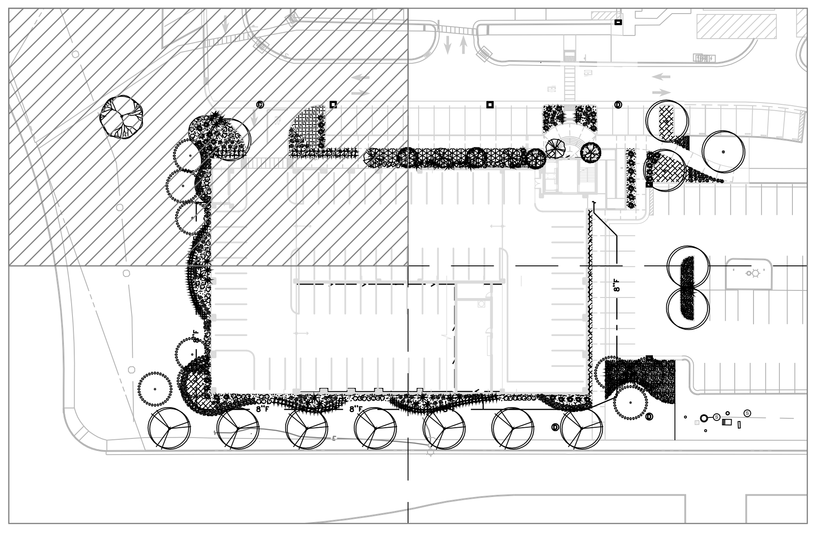

MASTER KEY PLAN
NO SCALE

Call USA at:
1-811-227-2600
811 Know what's below. Call before you dig.
AT LEAST 48 HOURS BEFORE YOU DIG!

CONSTRUCTION DOCUMENT- FINAL SUBMISSION

Revisions:	Date

CONSULTANTS:

REGISTERED PROFESSIONAL ENGINEER
ERIC CHRISTOPHER FRAMPTON
No. 64567
EXPIRES: 06/30/2011
CIVIL
STATE OF CALIFORNIA

ARCHITECT/ENGINEERS:

Frampton Consulting Engineers
Civil•Structural •Design o Construction
895 W. Ashlan Ave. Clovis, CA 93612
TEL:(559)346-0800 FAX:(559)346-0900
EFRAMPTON@FCE-ENG.COM

Drawing Title: Landscape Plan –
Approved: Project Director:
Project Title: VA Northern California Health Care Sys. Parking Structure
Location: 10535 Hospital Way, Mather CA
Date: 05/9/2011 | Checked: ECF | Drawn: NT
Project Number: 612-CSI-102
Building Number: –
Drawing Number: LS-101
Dwg. 23 of 122

Office of Construction and Facilities Management
Department of Veterans Affairs

VA FORM 08-6231