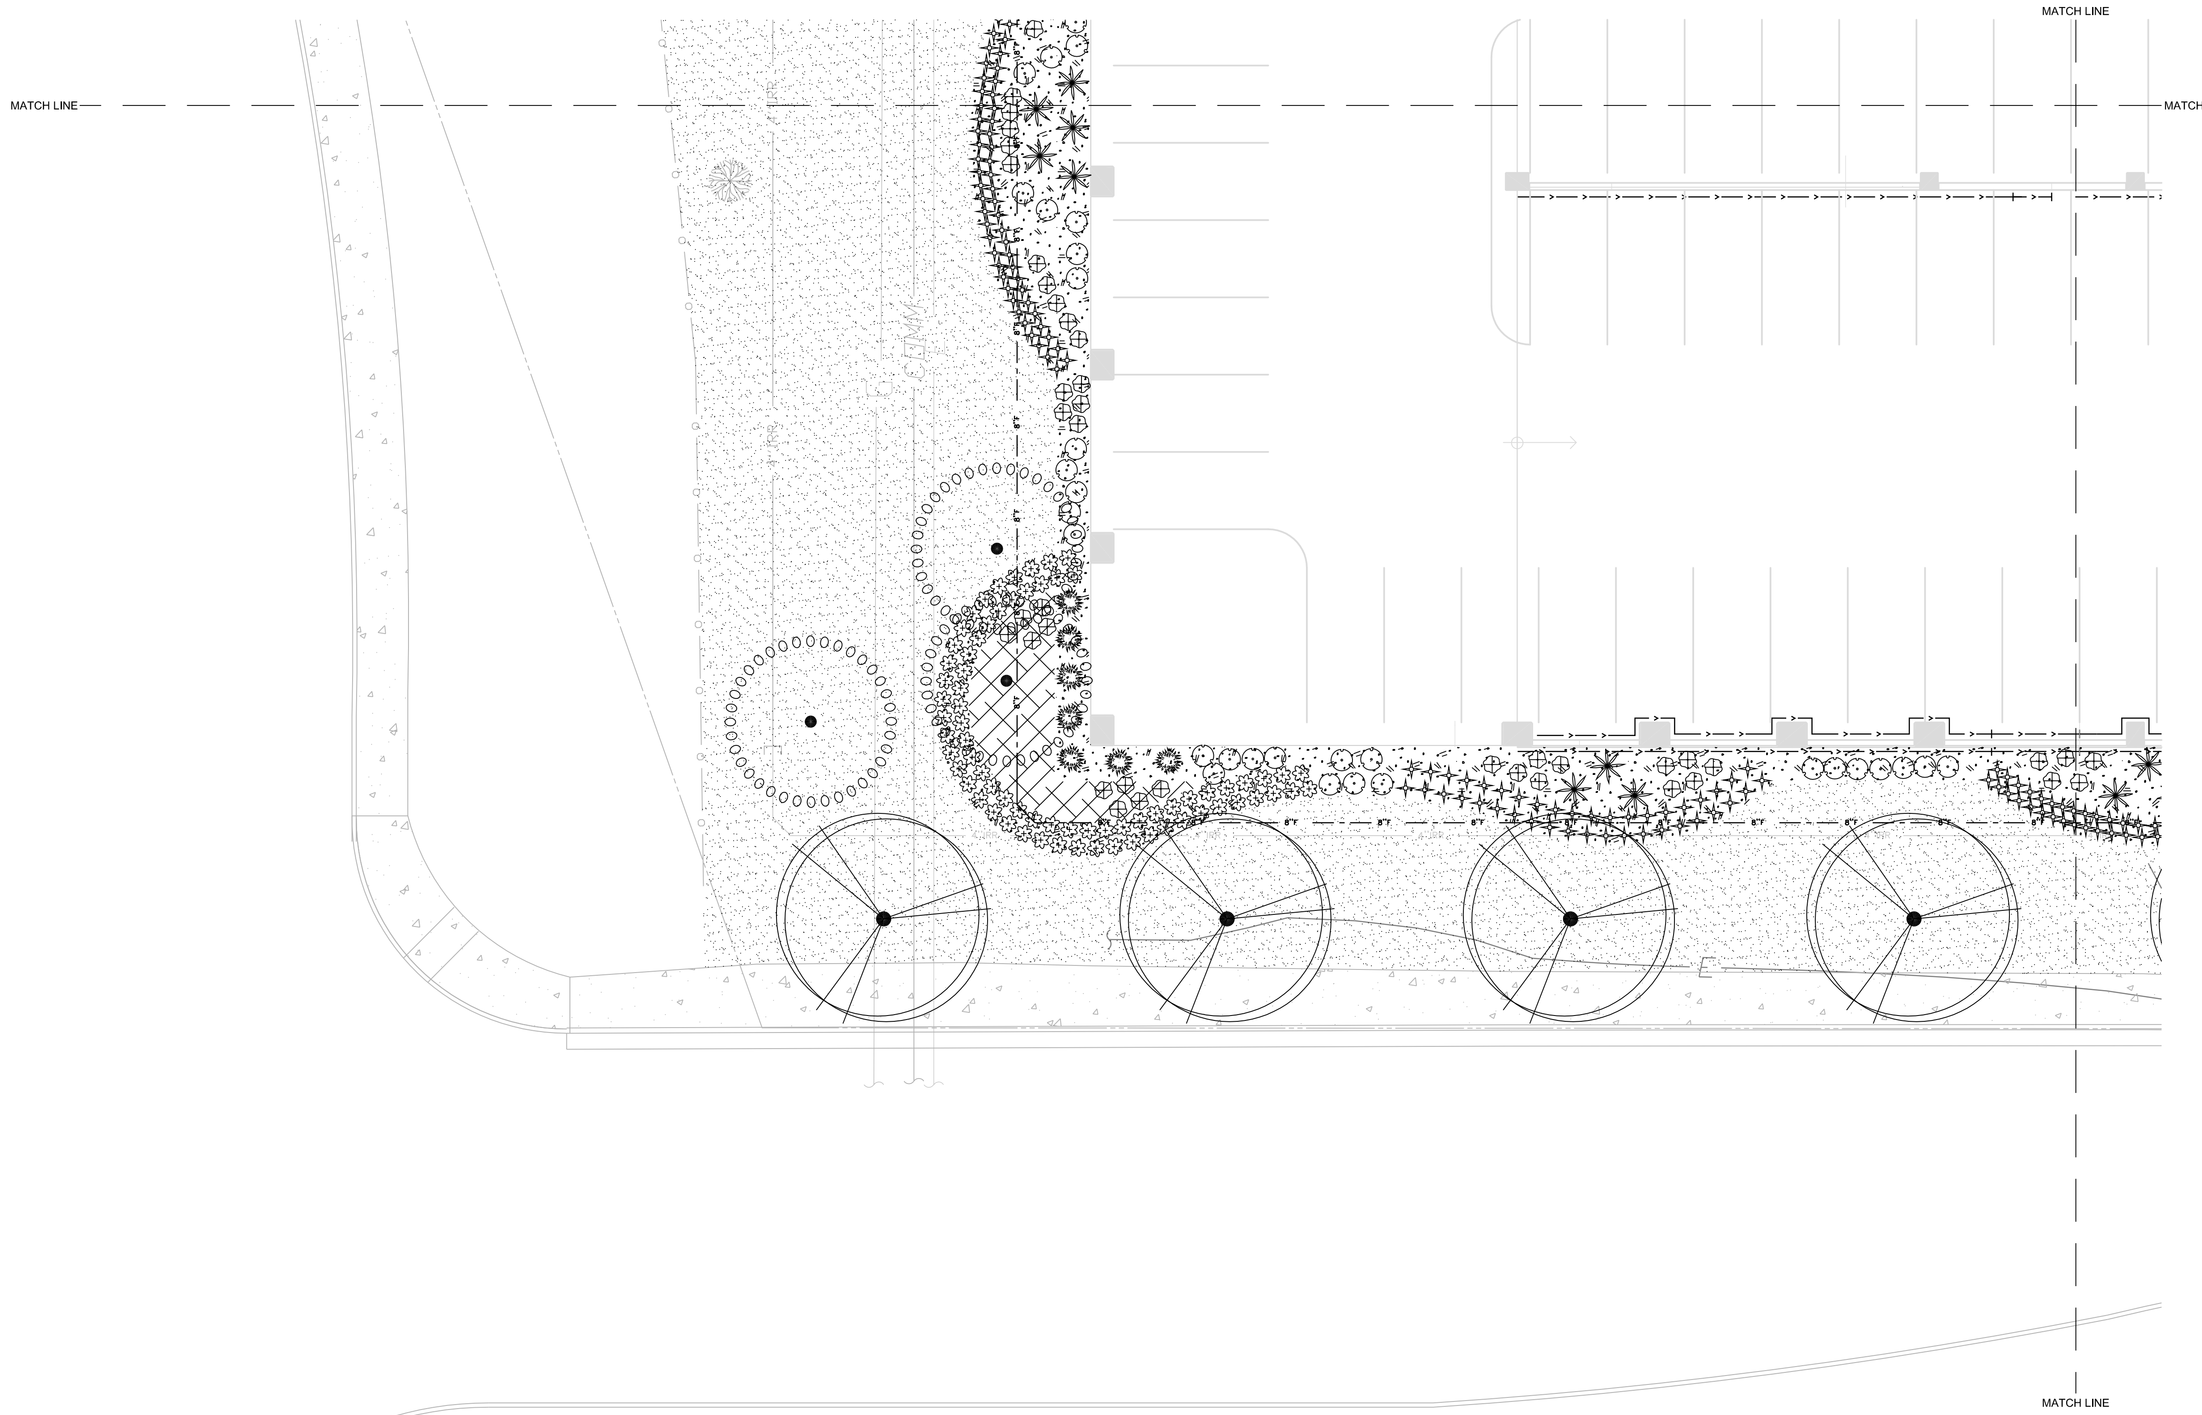

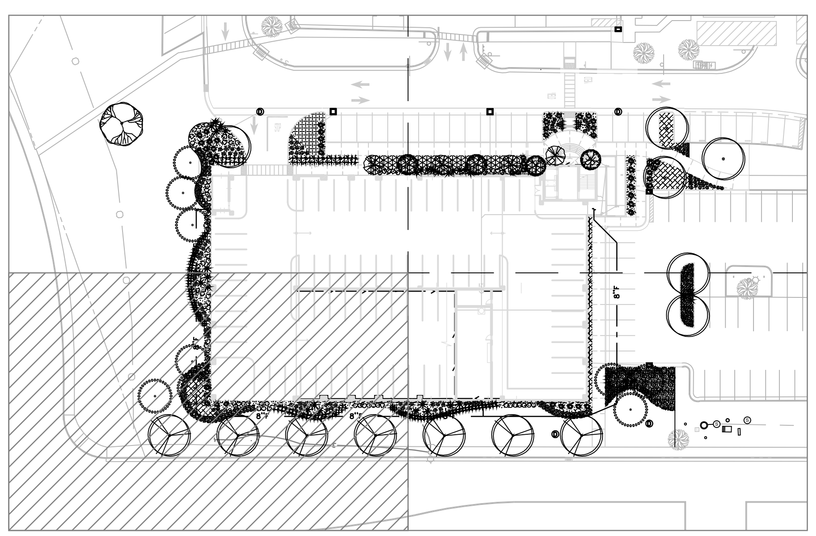

MASTER KEY PLAN
NO SCALE

LANDSCAPE PLAN
SCALE 1"=10'

CONSTRUCTION DOCUMENT- FINAL SUBMISSION

Revisions	Date

CONSULTANTS:

REGISTERED PROFESSIONAL ENGINEER
ERIC CHRISTOPHER FRAMPTON
No. 64567
EXPIRES: 06/30/2011
CIVIL
STATE OF CALIFORNIA

ARCHITECT/ENGINEERS:

Frampton Consulting Engineers
Civil•Structural •Design • Construction
895 W. Ashlan Ave. Clovis, CA 93612
TEL:(559)346-0800 FAX:(559)346-0900
EFRAMPTON@FCE-ENG.COM

Drawing Title: Lanscape Plan
–

Approved: Project Director

Project Title: VA Northern California Health Care Sys. Parking Structure

Location: 10535 Hospital Way, Mather CA

Date: 05/19/2011 | Checked: ECF | Drawn: NT

Project Number: 612-CSI-102

Building Number: –

Drawing Number: LS-102
Dwg. 24 of 122

Office of Construction and Facilities Management
Department of Veterans Affairs

VA FORM 08-6231