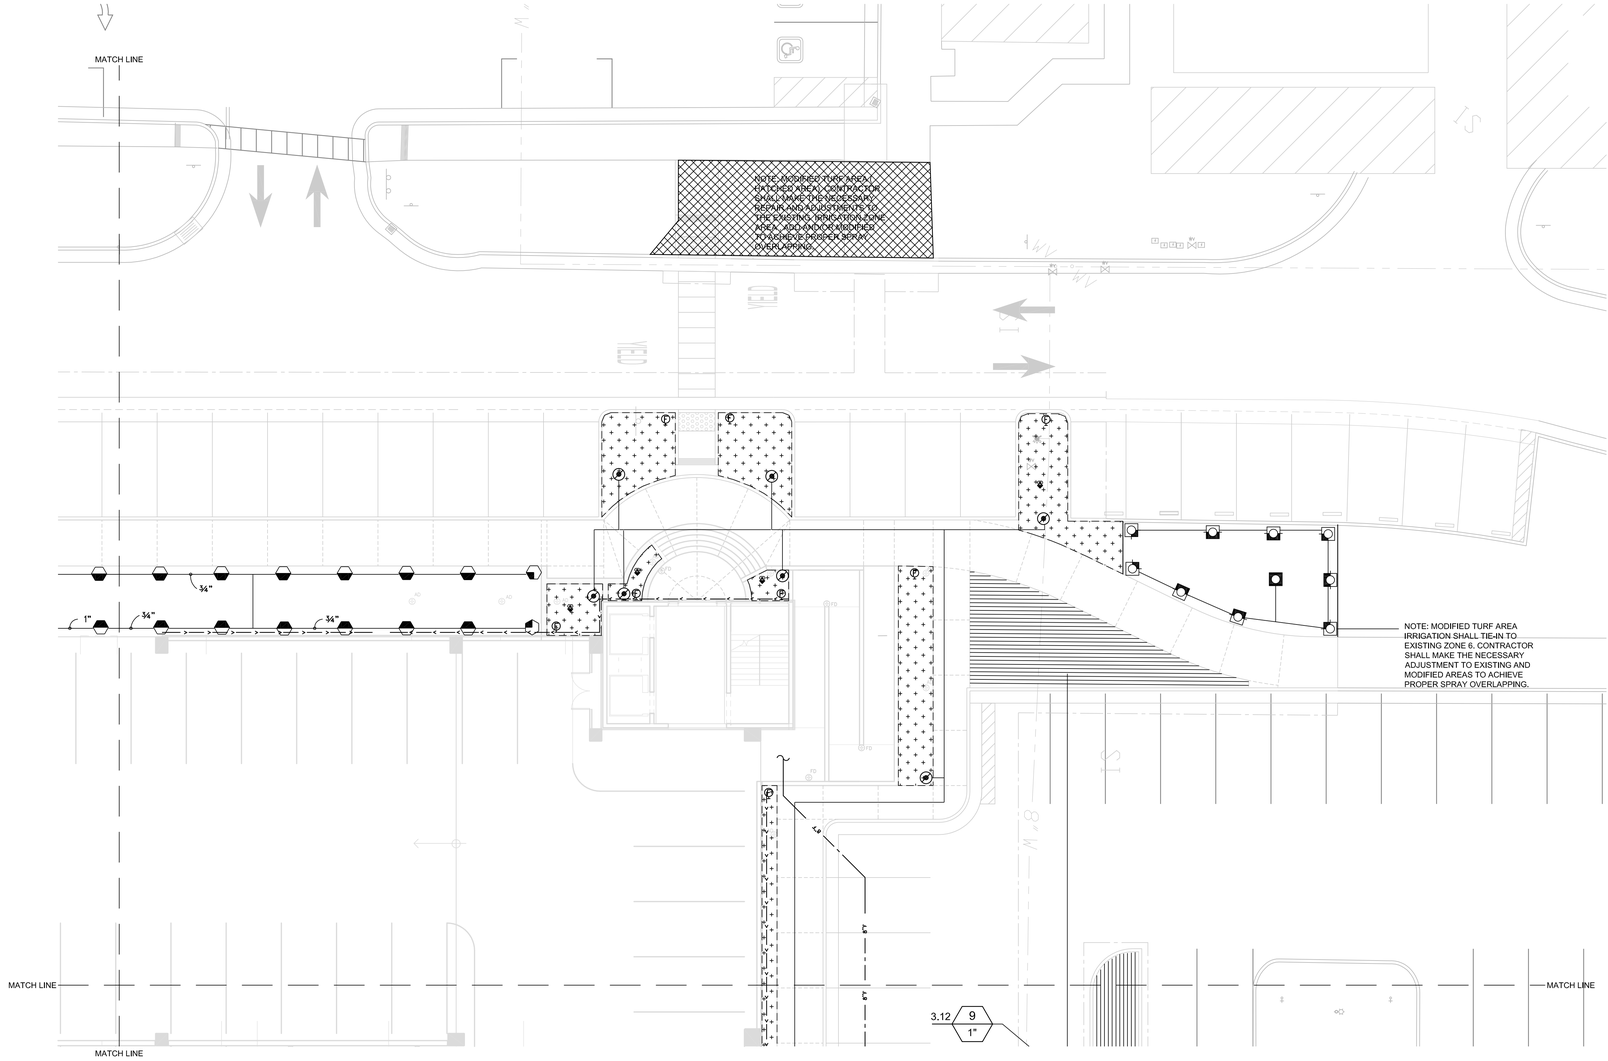

IRRIGATION PLAN
SCALE 1"=10'

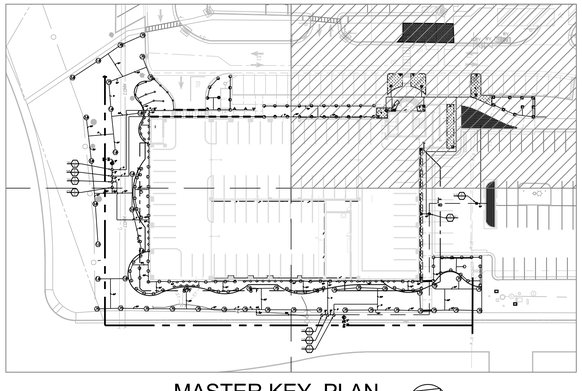

MASTER KEY PLAN
NO SCALE

CONSTRUCTION DOCUMENTS FINAL SUBMISSION

Revisions:	Date

CONSULTANTS:

REGISTERED PROFESSIONAL ENGINEER
ERIC CHRISTOPHER FRAMPTON
No. 64567
EXPIRES: 06/30/2011
CIVIL
STATE OF CALIFORNIA

ARCHITECT/ENGINEERS:

Frampton Consulting Engineers
Civil•Structural •Design • Construction

895 W. Ashlan Ave, Clovis, CA 93612
TEL:(559)346-0800 FAX:(559)346-0900
EFRAMPTON@FCE-ENG.COM

Drawing Title: Irrigation Plan –	Project Title: VA Nothern California Health Care Sys. Parking Structure	Project Number: 612-CSI-102	Office of Construction and Facilities Management
Approved: Project Director	Location: 10535 Hospital Way, Mather CA	Building Number: –	
	Date: 05/19/2011 / Checked: ECF / Drawn: NT	Drawing Number: LS-203 Dwg. 29 of 122	Department of Veterans Affairs

VA FORM 08-6231