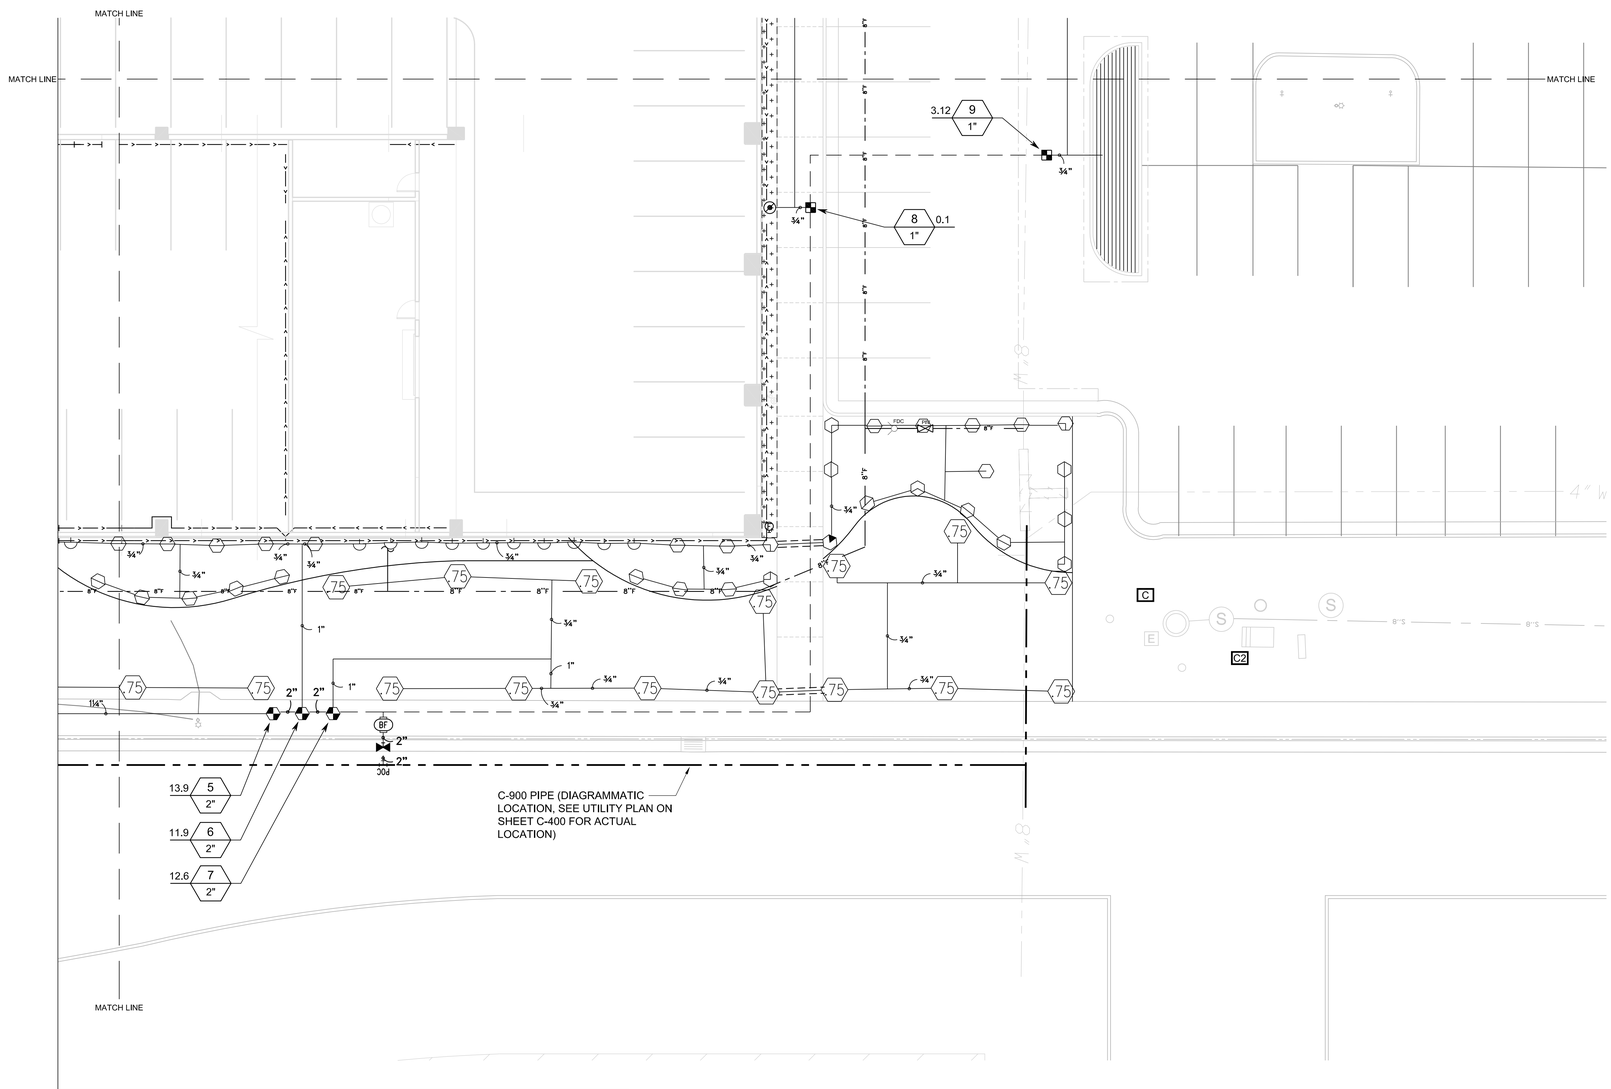

IRRIGATION PLAN

SCALE 1"=10'

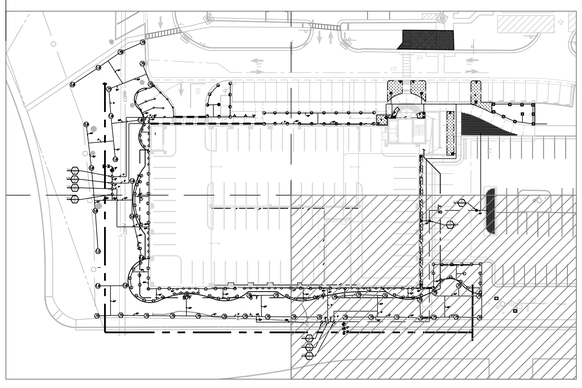

MASTER KEY PLAN

NO SCALE

CONSTRUCTION DOCUMENTS FINAL SUBMISSION

Revisions:	Date

CONSULTANTS:

REGISTERED PROFESSIONAL ENGINEER
ERIC CHRISTOPHER FRAMPTON
No. 64567
EXPIRES: 06/30/2011
CIVIL
STATE OF CALIFORNIA

ARCHITECT/ENGINEERS:

Frampton Consulting Engineers
Civil•Structural •Design • Construction
895 W. Ashlan Ave, Clovis, CA 93612
TEL:(559)346-0800 FAX:(559)346-0900
EFRAMPTON@FCE-ENG.COM

Drawing Title: Irrigation Plan –	Project Title: VA Nothern California Health Care Sys. Parking Structure	Project Number: 612-CSI-102	Office of Construction and Facilities Management
Approved: Project Director		Building Number: –	
	Location: 10535 Hospital Way, Mather CA	Drawing Number: LS-204 Dwg. 30 of 122	Department of Veterans Affairs
	Date: 05/19/2011 · Checked: ECF · Drawn: NT		

VA FORM 08-6231