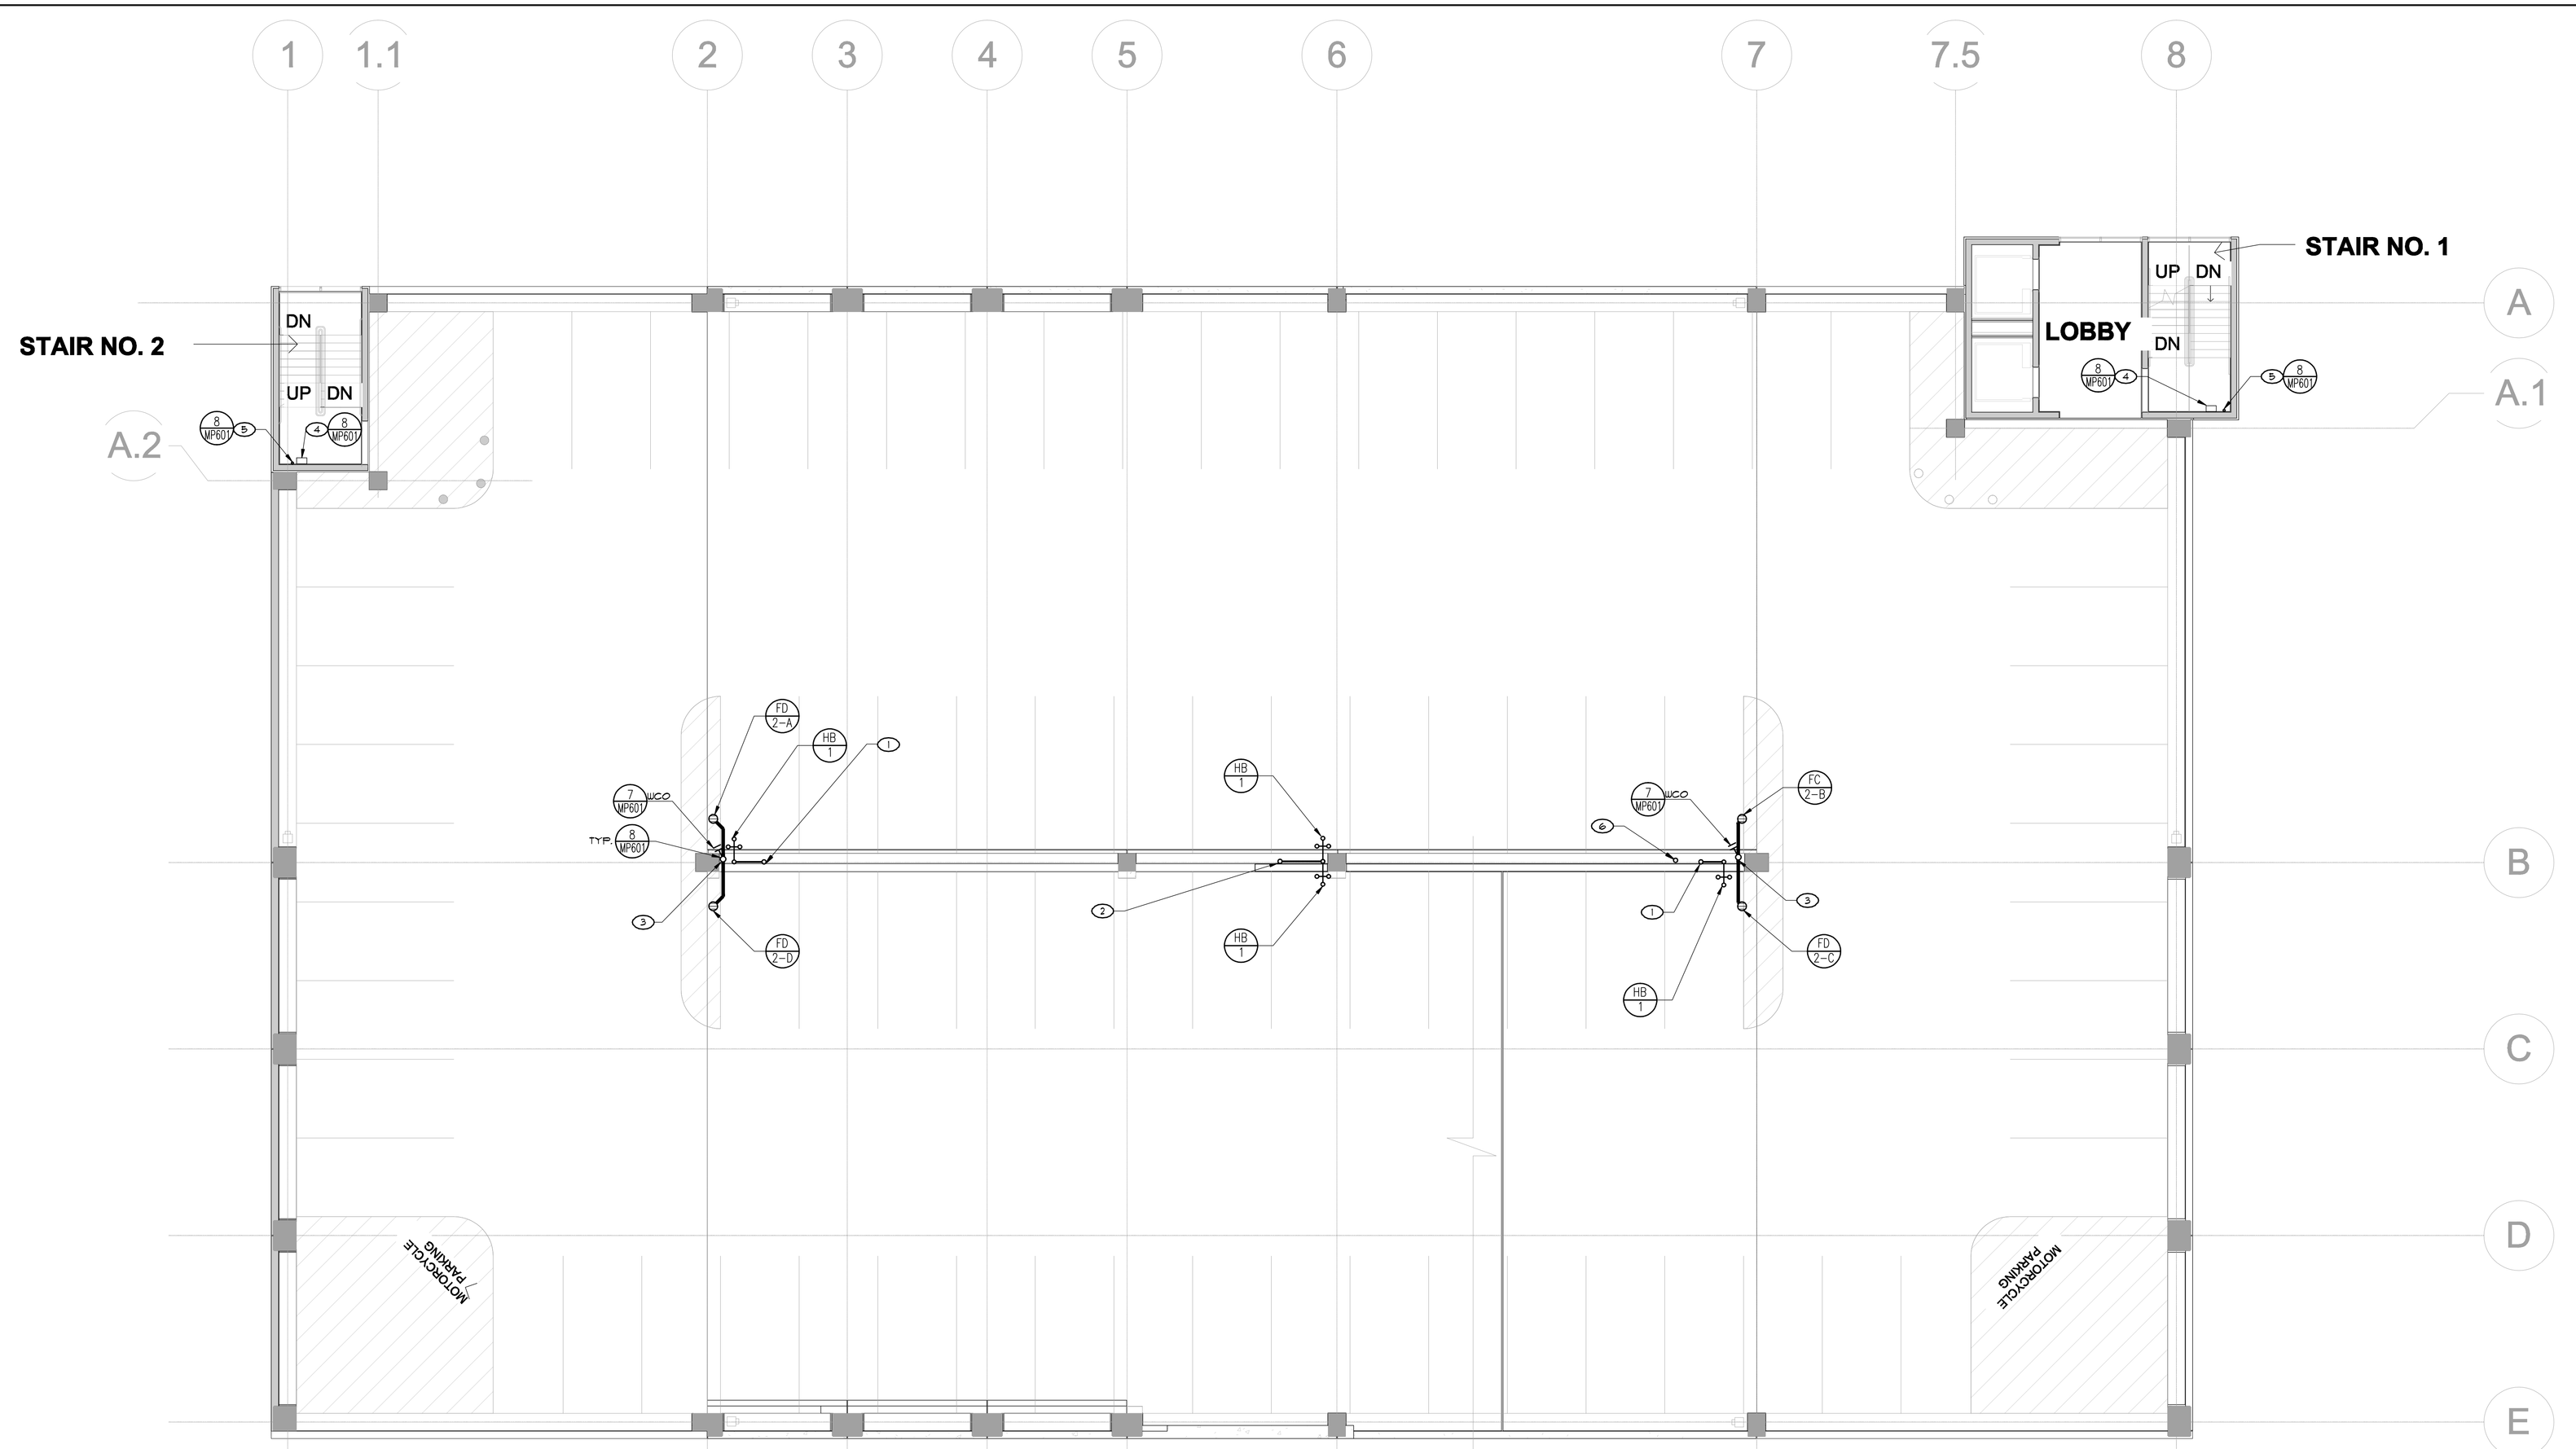

MECHANICAL & PLUMBING 2ND LEVEL PLAN

1/8" = 1'-0"

PROVIDE ¼" THICK METAL IMPACT PROTECTOR AT ALL EXPOSED PIPE IN PARKING STALLS.

KEY NOTES

1. 1¼" COLD WATER RISE UP IN OPEN CAVITY IN WALL. SEE SHEETS MP101 AND MP301 FOR CONTINUATION.
2. 1½" COLD WATER RISE UP IN OPEN CAVITY IN WALL. SEE SHEETS MP101 AND MP301 FOR CONTINUATION.
3. 10" DRAIN DROP FROM ABOVE WITH CLEANOUT. CONTINUE 6" DRAIN DOWN TO FLOOR BELOW IN OPEN CAVITY IN WALL. SEE SHEETS MP101 AND MP301 FOR CONTINUATION.
4. TYPE I MANUAL STAND PIPE.
5. 3" ROOF DRAIN FROM ABOVE.
6. CONTINUATION OF VTR FROM FIRST FLOOR. RISE UP IN WALL CAVITY.

CONSTRUCTION DOCUMENTS - FINAL SUBMISSION

Revisions:	Date

CONSULTANTS:

REGISTERED PROFESSIONAL ENGINEER GLENN W. LENJONE NO. 33380 REN. 6-30-12 MECHANICAL STATE OF CALIFORNIA

REGISTERED PROFESSIONAL ENGINEER ERIC CHRISTOPHER FRAMPTON No. 64567 EXPIRES: 06/30/2011 CIVIL STATE OF CALIFORNIA

ARCHITECT/ENGINEERS:

Frampton Consulting Engineers
Civil · Structural · Design · Construction
885 W. Ashlan Ave. Clovis, CA 93612
TEL:(559)346-0800 FAX:(559)346-0800
EFRAMPTON@FCE-ENG.COM

Drawing Title: MECHANICAL & PLUMBING 2ND LEVEL PLAN	Project Title: VA Northern California Health Care System Parking Structure
Approved: Project Director	Location: 10535 Hospital Way, Mather, CA 95655
Date: 06/15/2011	Checked: G.M.L.
Drawn: J.C.R.	Project Number: 612 - CSI - 102
Building Number: -	Drawing Number: MP201
Dwg. 103 of 122	Office of Construction and Facilities Management
Department of Veterans Affairs	

VA FORM 08-6231