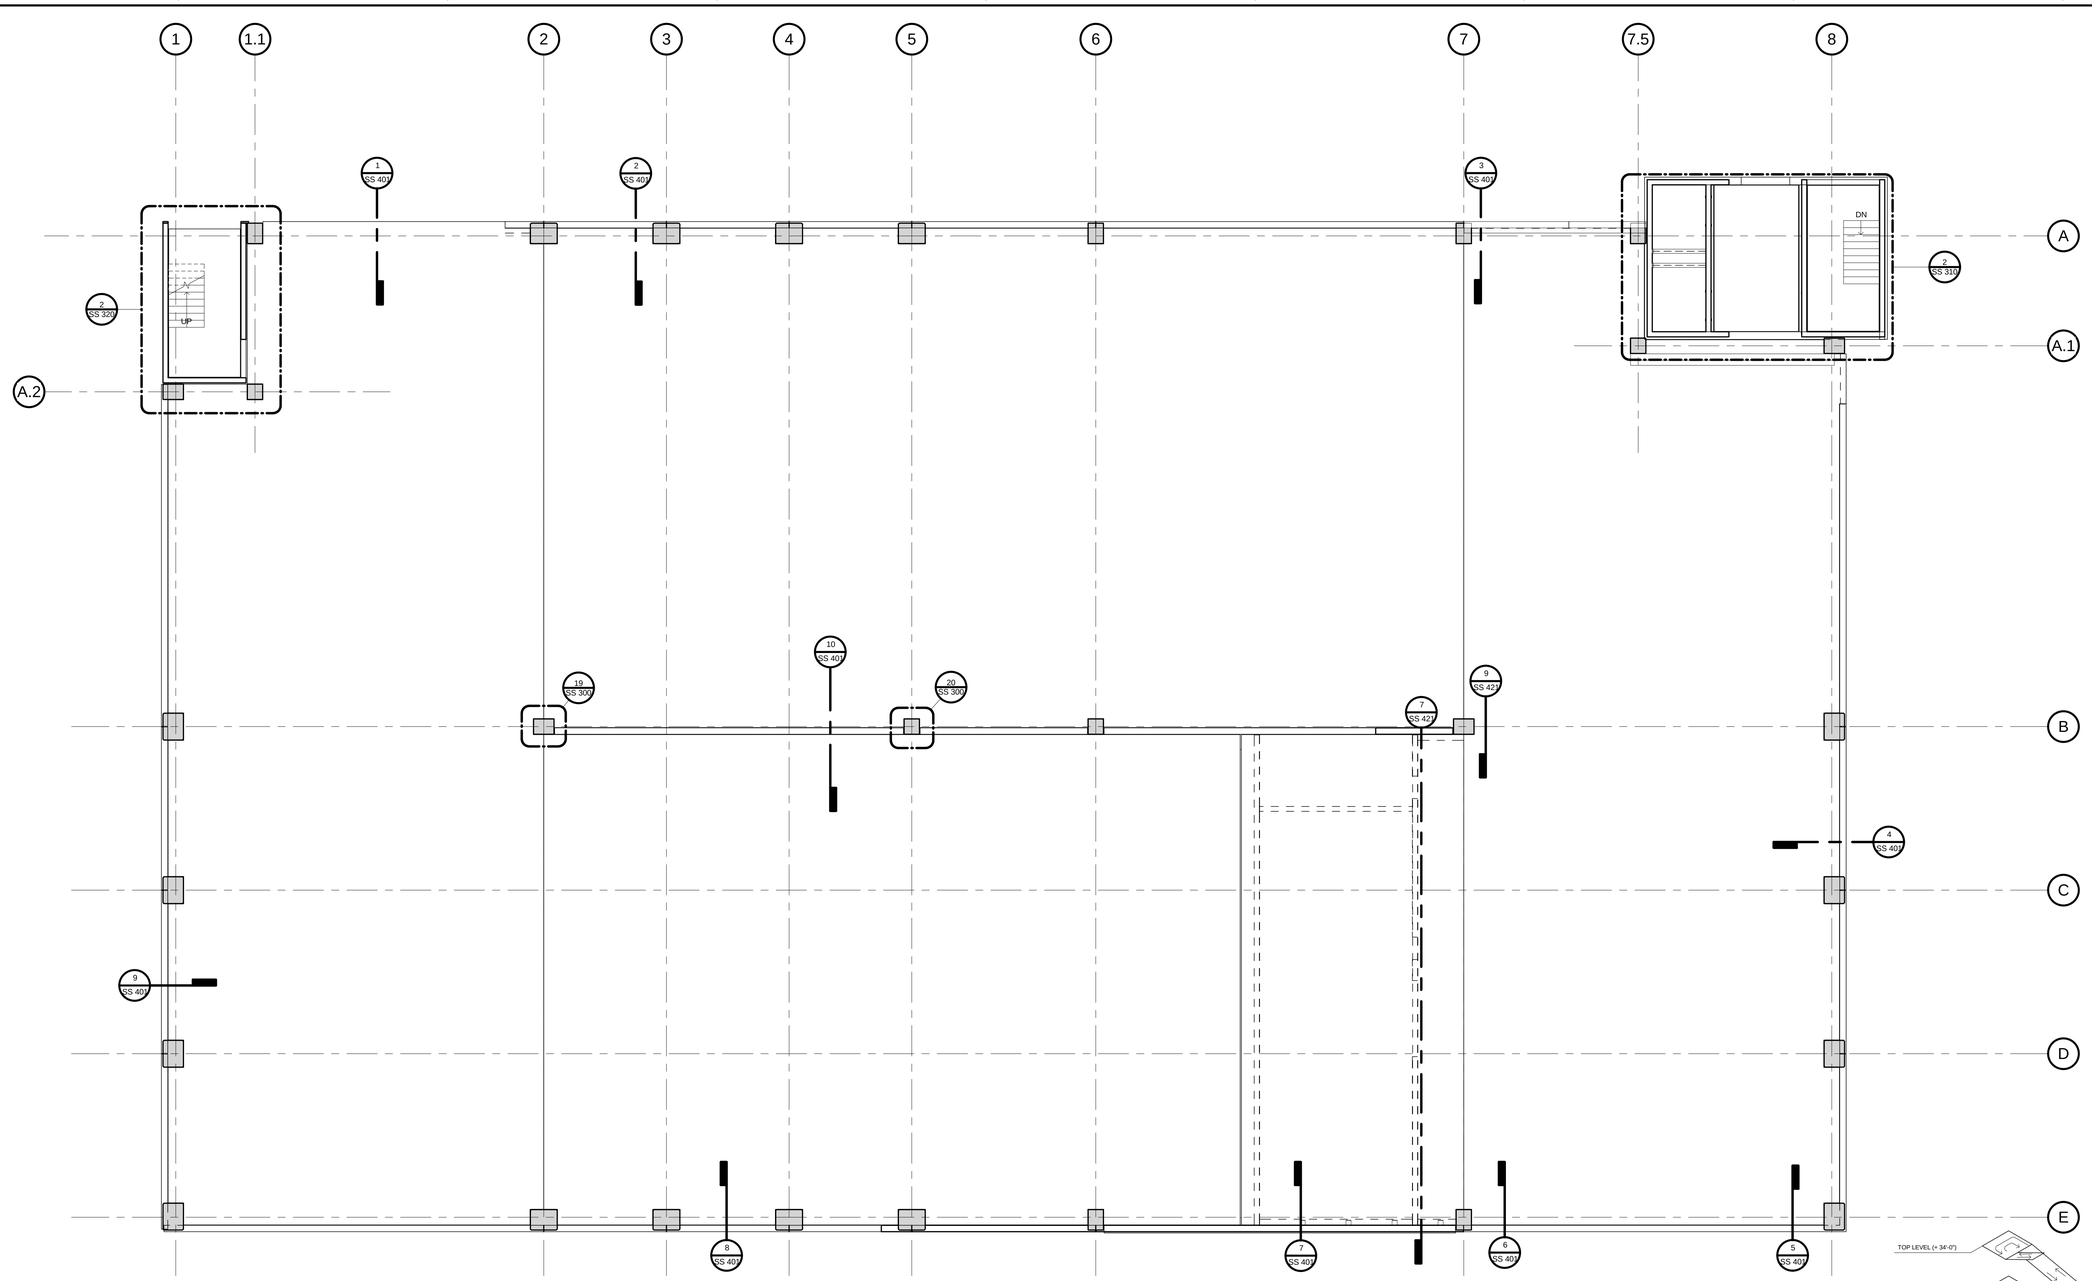

NORTH

GROUND LEVEL PLAN

1/8" = 1'-0"

SHEET NOTES:
1. FOR GENERAL NOTES, SEE DRAWING SS 001
2. FOR LAP SPLICE SCHEDULES, SEE DRAWINGS SS 500 & SS 501
3. FOR FLOOR ELEVATIONS BETWEEN POINTS SHOWN, USE STRAIGHT LINE INTERPOLATION.
4. FOR PLAN ELEVATION KEY, SEE SHEET SS 103
5. FOR FLOOR DRAIN LOCATIONS AND DETAILS, SEE MEP DRAWINGS
6. FOR P/C COLUMN SIZES AND DETAILS, SEE DRAWING SS 300
7. FOR STAIR AND STAIR/ELEVATOR TOWERS, SEE DRAWINGS SS 310 & SS 320
8. FOR FINAL EXTERIOR GRADE ELEVATIONS, SEE CIVIL DRAWINGS
9. FOR DIMENSIONS OF ROOMS NOT SHOWN, SEE ARCHITECTURAL DRAWINGS
10. FOR PARKING AND ACCESS AISLE LAYOUT, SEE DRAWINGS AS 101-104
11. DETAIL CUTS AND INFORMATION SHOWN ON THIS SHEET APPLY TO ALL SUPPORTED LEVEL PLANS U.N.O.
12. FOR TEE AND BEAM DETAILS, SEE DRAWINGS SS 410 & SS 411
13. FOR PANEL AND SPANDREL DIMENSIONS, SEE DRAWINGS AS 204-207

IT SHALL BE THE CONTRACTOR'S RESPONSIBILITY TO VERIFY THAT THERE IS A MINIMUM OF 8'-2" HEADROOM BETWEEN ALL DRIVING SURFACES AND OVERHEAD BEAMS PRIOR TO PLACING CONCRETE.

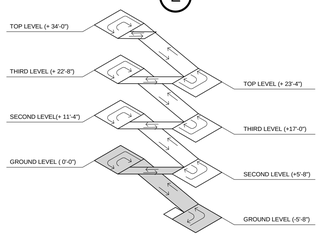

GROUND LEVEL ISOMETRIC

N.T.S.

CONSTRUCTION DOCUMENTS - FINAL SUBMISSION

Revisions:	Date

CONSULTANTS:

REGISTERED PROFESSIONAL ENGINEER ERIC CHRISTOPHER FRAMPTON No. 64567 EXPIRES: 06/30/2011 CIVIL STATE OF CALIFORNIA

ARCHITECT/ENGINEERS:

Frampton Consulting Engineers
Civil • Structural • Design • Construction
895 W. Ashlan Ave. Clovis, CA 93612
TEL:(559)346-0800 FAX:(559)346-0900
EFRAMPTON@FCE-ENG.COM

Drawing Title: Ground Level Plan

Approved: Project Director

Project Title: VA Northern California Health Care System Parking Structure

Location: 10535 Hospital Way, Mather, CA 95655

Date: 06/15/2011 | Checked: ECF | Drawn: SJS

Project Number: 612 - CSI - 102

Building Number: N/A

Drawing Number: SS 101

Dwg. 75 of 122

Office of Construction and Facilities Management

Department of Veterans Affairs

VA FORM 08-6231