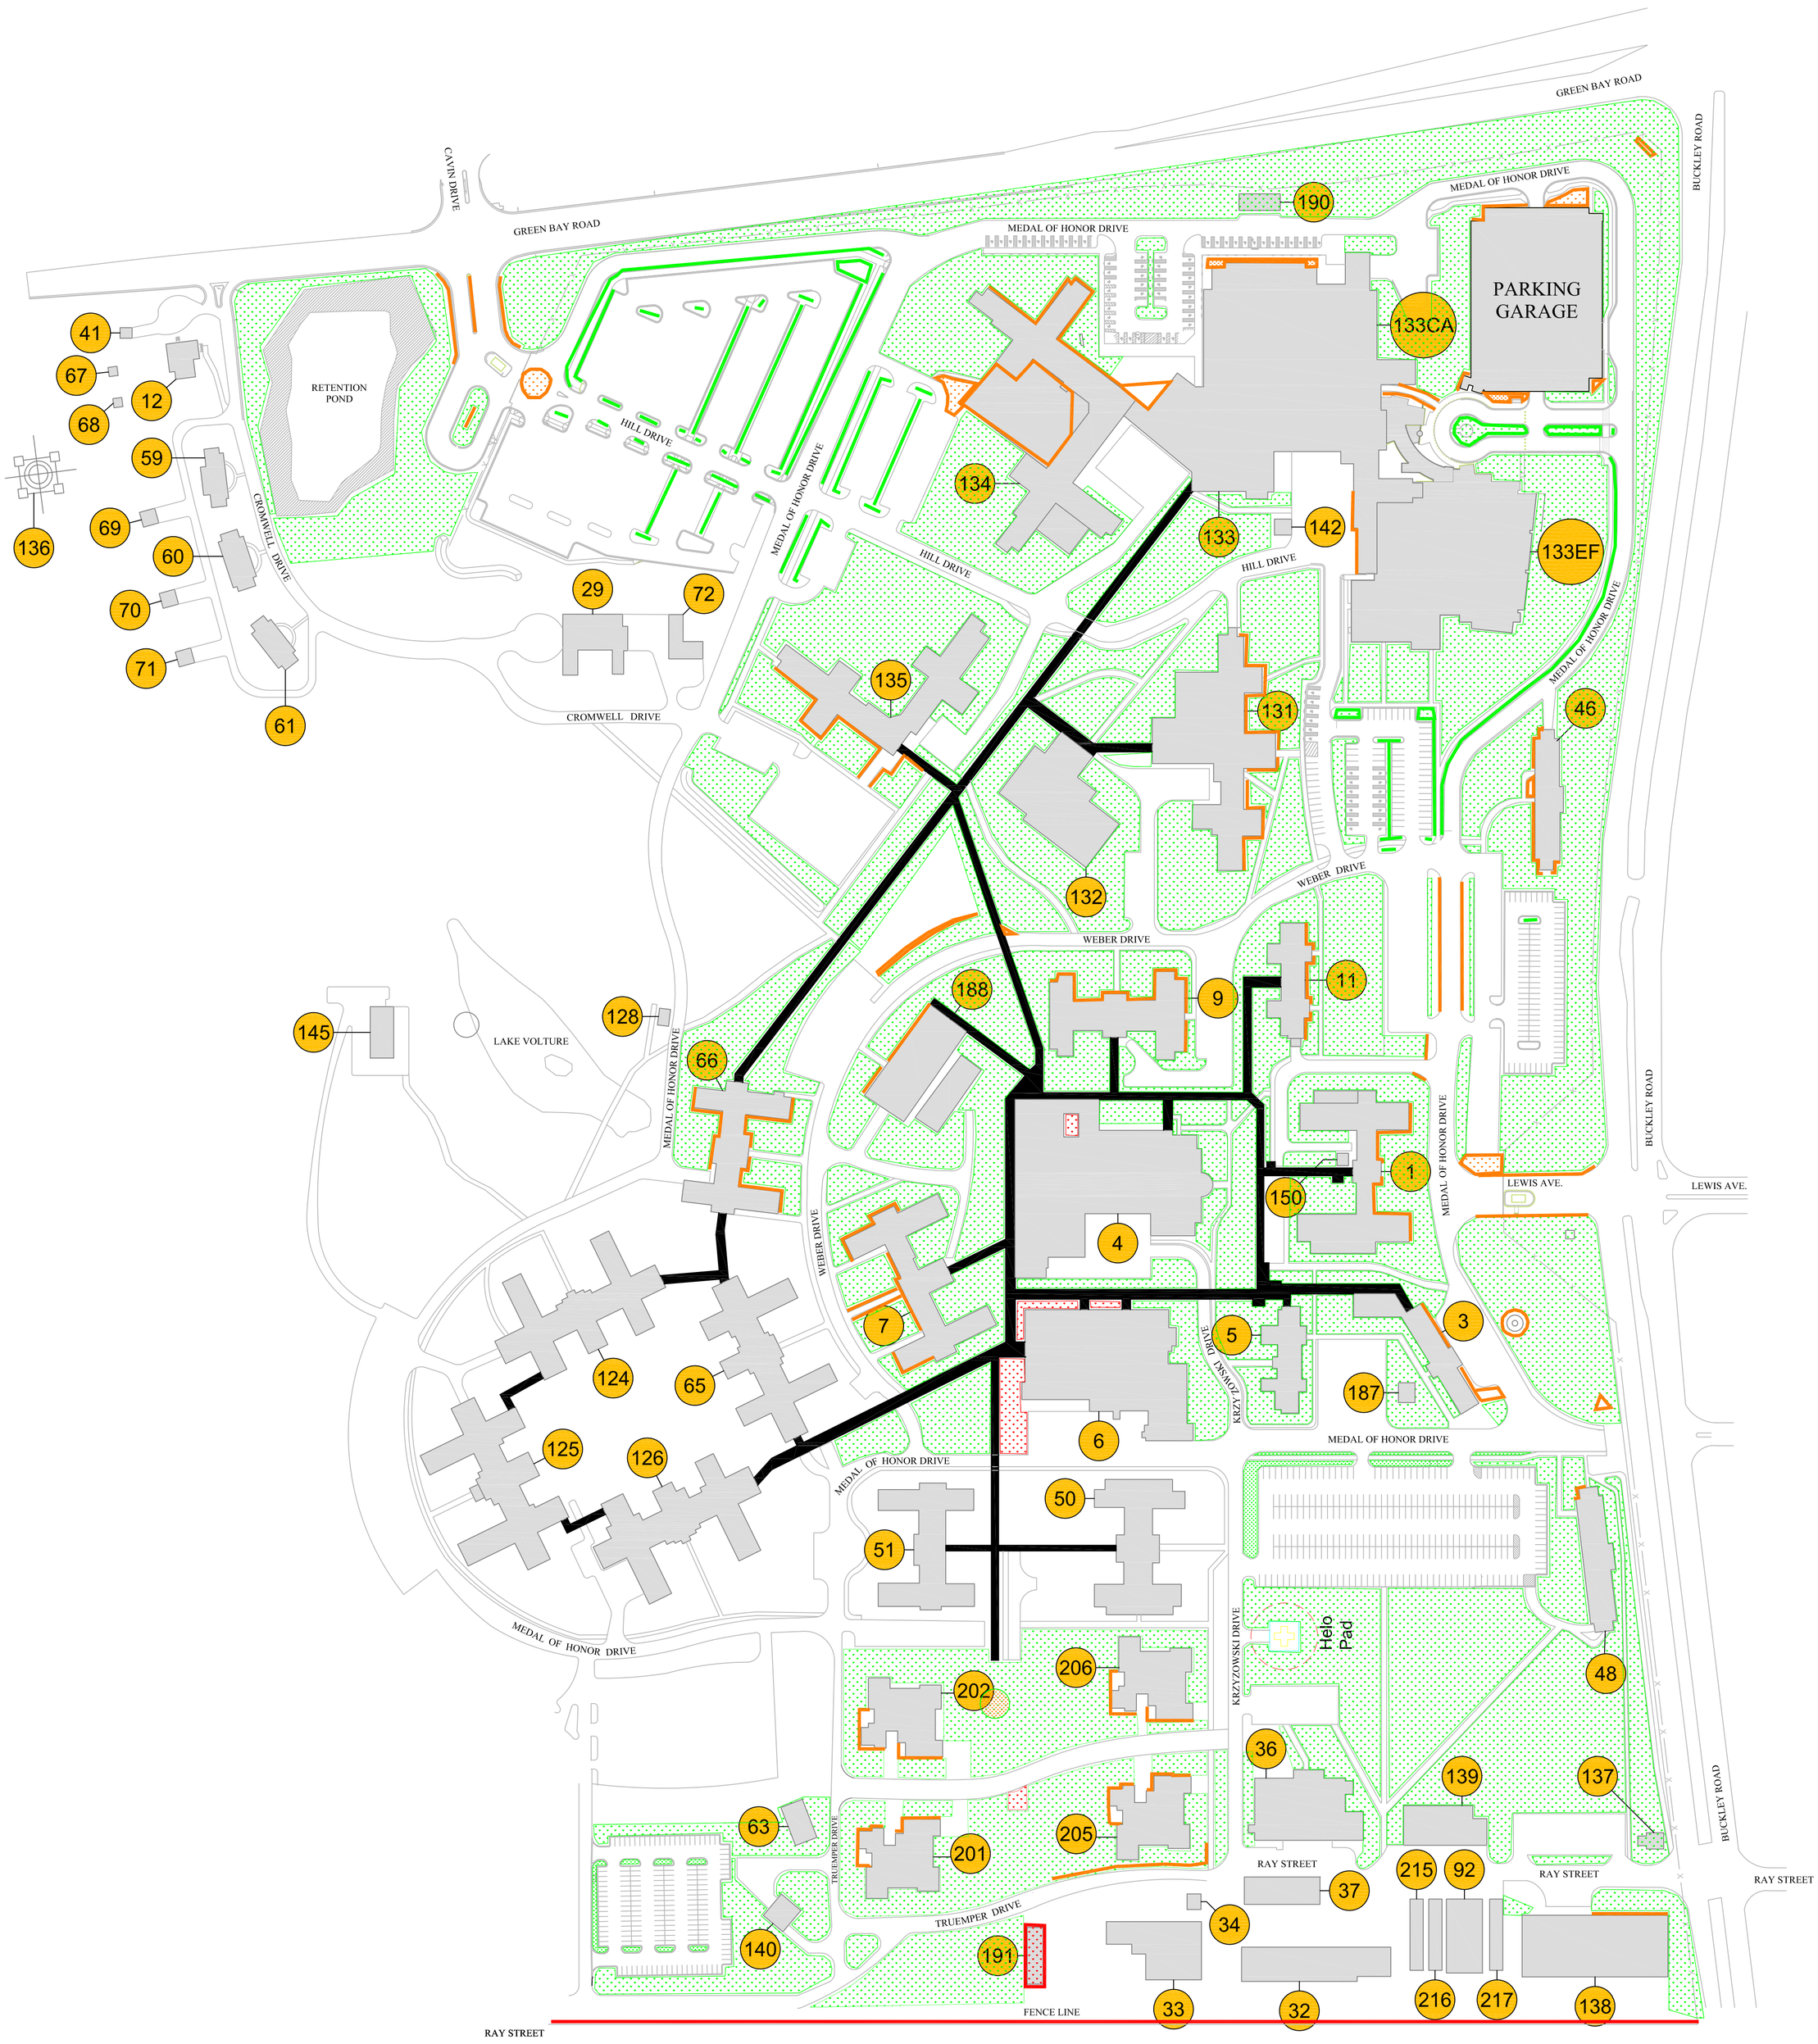

LEGEND

Grass Treatment Required	
Mulch Treatment	
Total Kill treatment	

ISSUANCE	MM/DD/YY

DRAWN BY: LD

ORIENTATION: N

CAPT. JAMES A. LOVELL FEDERAL HEALTH CARE CENTER

Weed Control Treatment - SITE PLAN

SITE PLAN

SHEET NO.: SK-1