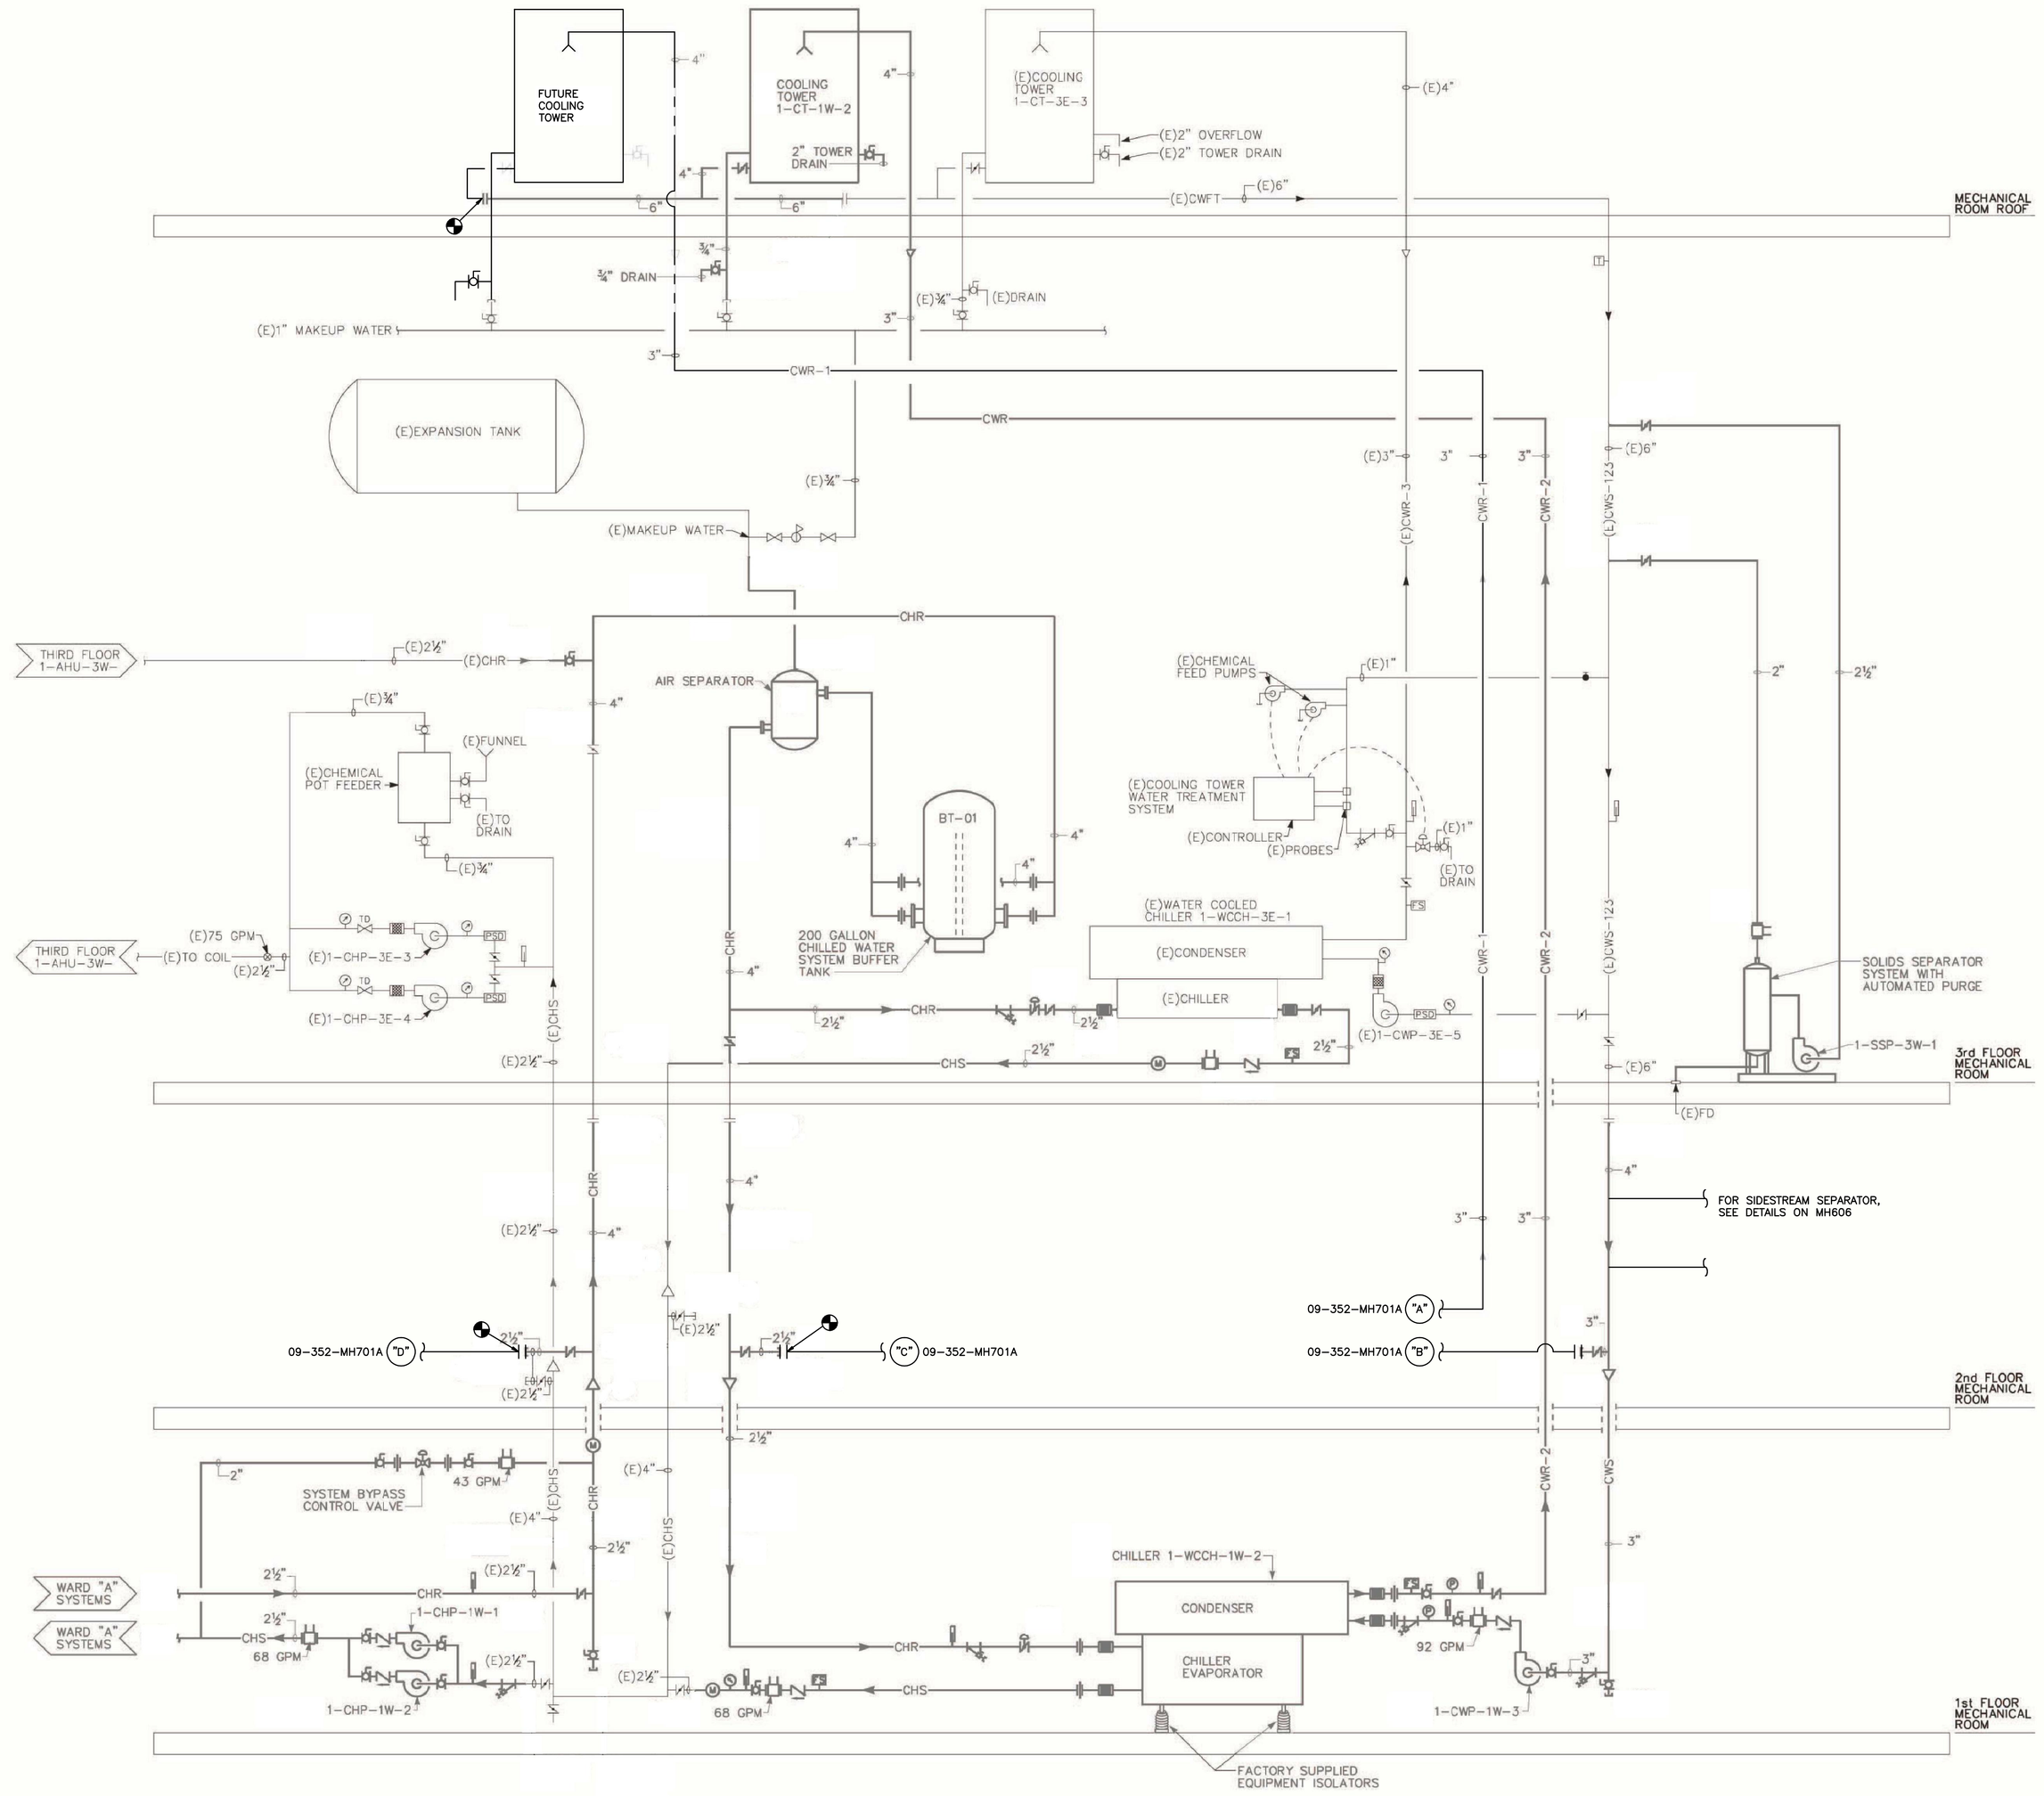

NOTE:

1. BASE DRAWING REFERENCES 11-202-MH400 PRODUCED BY IBC ENGINEERING, P.C. DATED MAY 11, 2011.

Revisions	Date
100% Submission	7/02/10
90% Submission	5/27/10
60% Submission	4/22/10

VA WESTERN NEW YORK HEALTHCARE SYSTEM
3495 BAILEY AVENUE
BUFFALO, NEW YORK 14215

Architect: URS, BUFFALO, NY., 77 GOODELL ST, 716-856-5636

stamp

CARDIOLOGY	DATE	ENGINEERING MANAGER	DATE
INFECTION CONTROL	DATE	CARELINE MANAGER	DATE
SAFETY OFFICER	DATE	CHIEF OF STAFF	DATE

Drawing Title: MECHANICAL PIPING SCHEMATIC

MEDICAL CENTER DIRECTOR DATE

ASSOCIATE MEDICAL CENTER DIRECTOR DATE

Project Title: RENOVATION OF BLDG #1, 2ND FLOOR, B-WARD

Building Number	Checked	Drawn
1	AAA	BBB

Location: V.A.M.C. BATAVIA, NEW YORK

Date: JULY 2, 2010 (UPDATED 10/07/10)

Station No.: 528

09-352 MH-701B

Office of Facilities

Department of Veterans Affairs