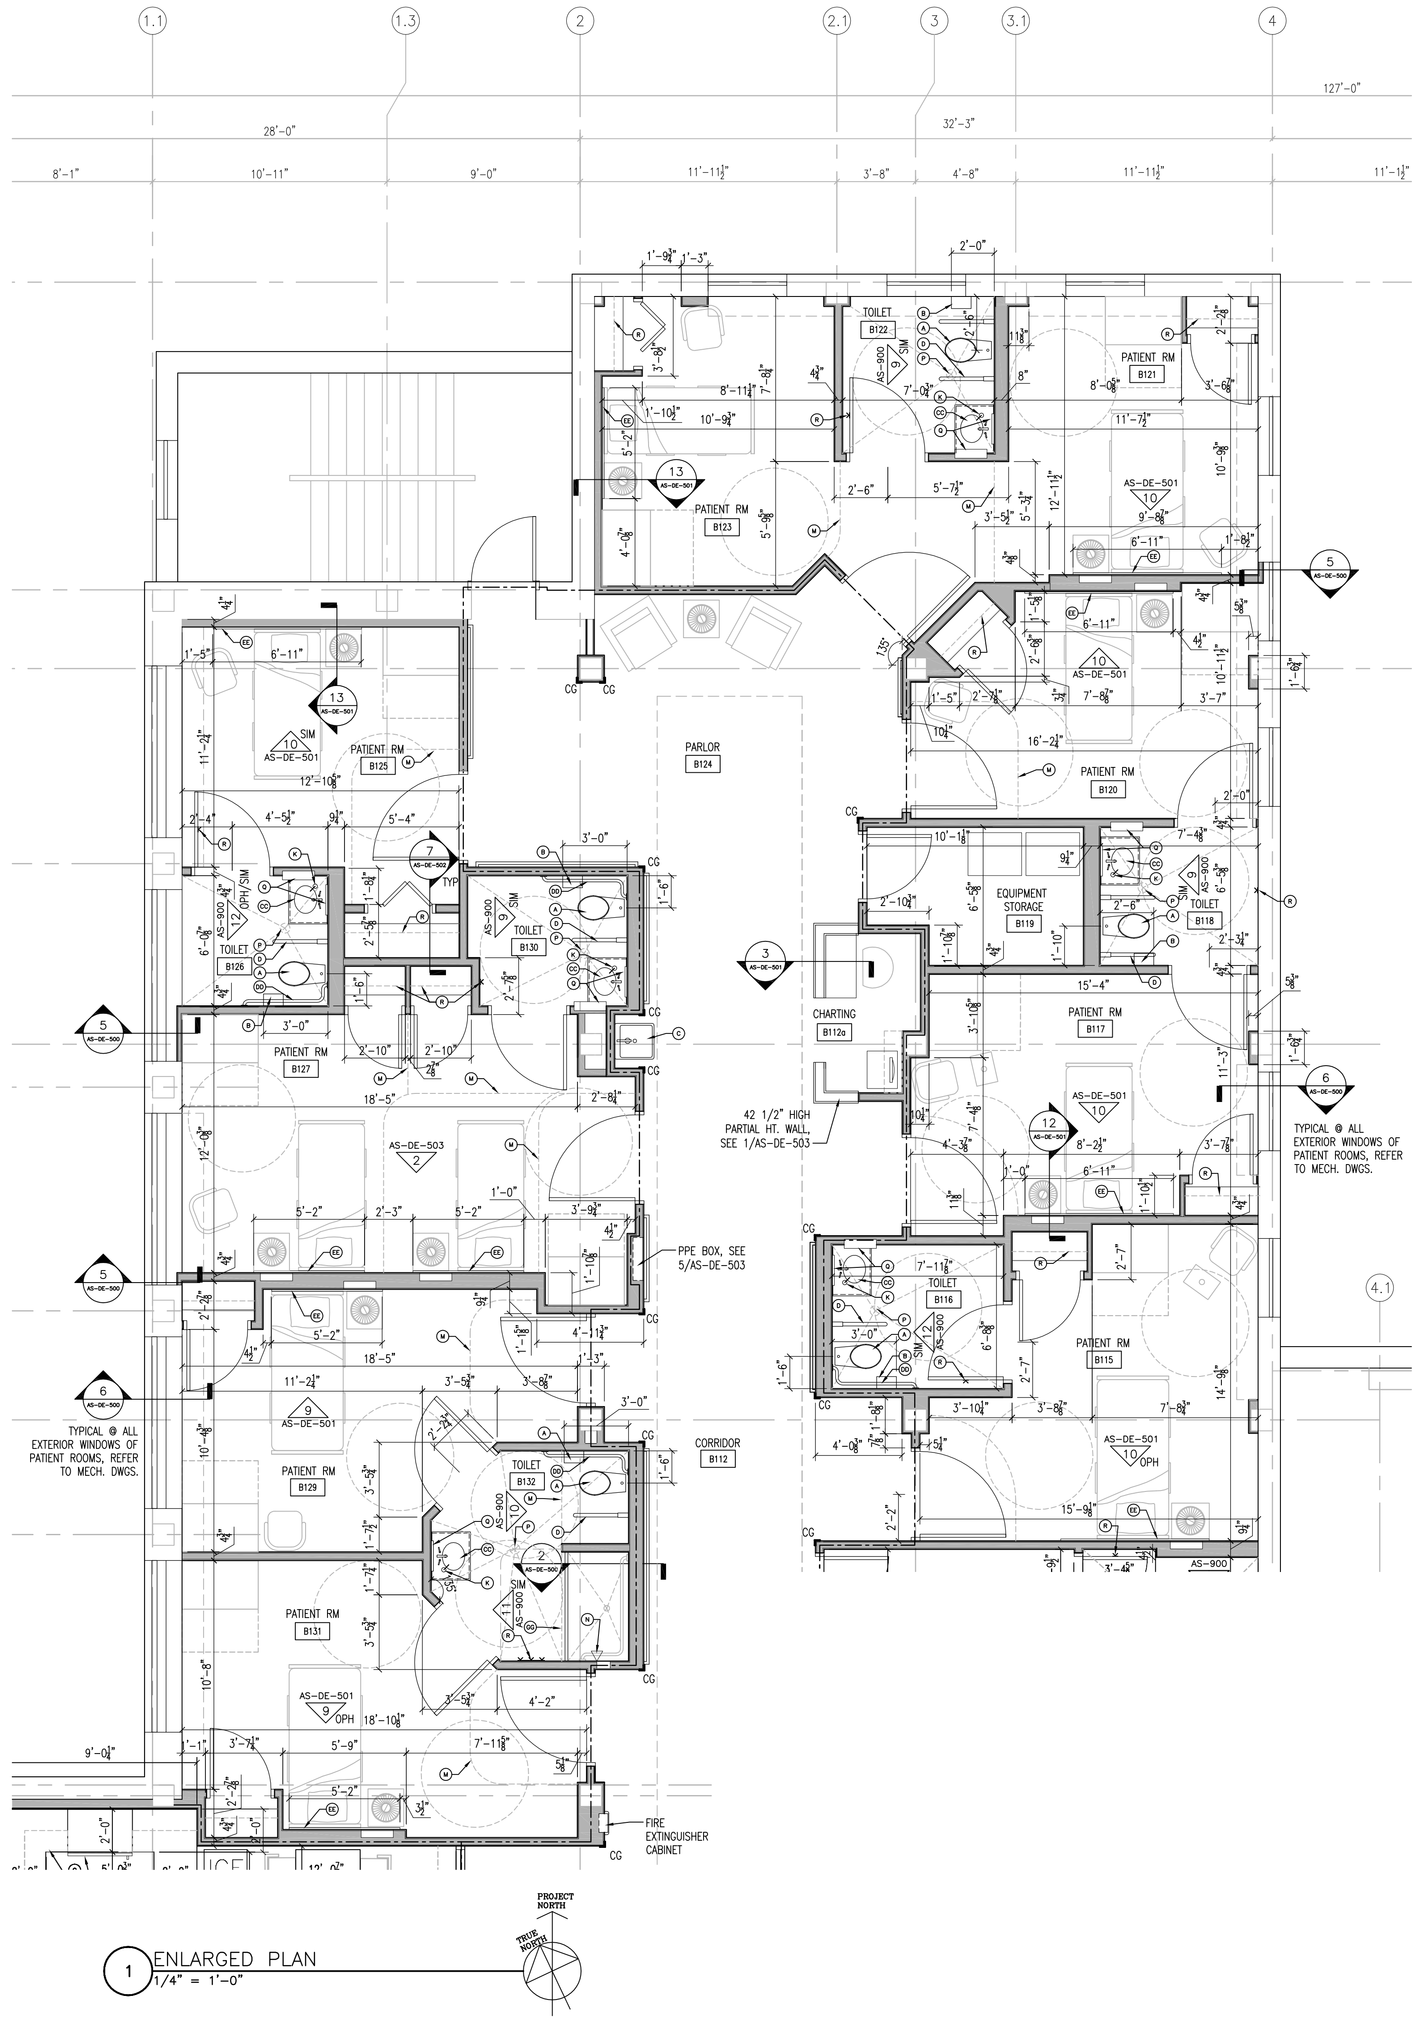

1 ENLARGED PLAN
1/4" = 1'-0"

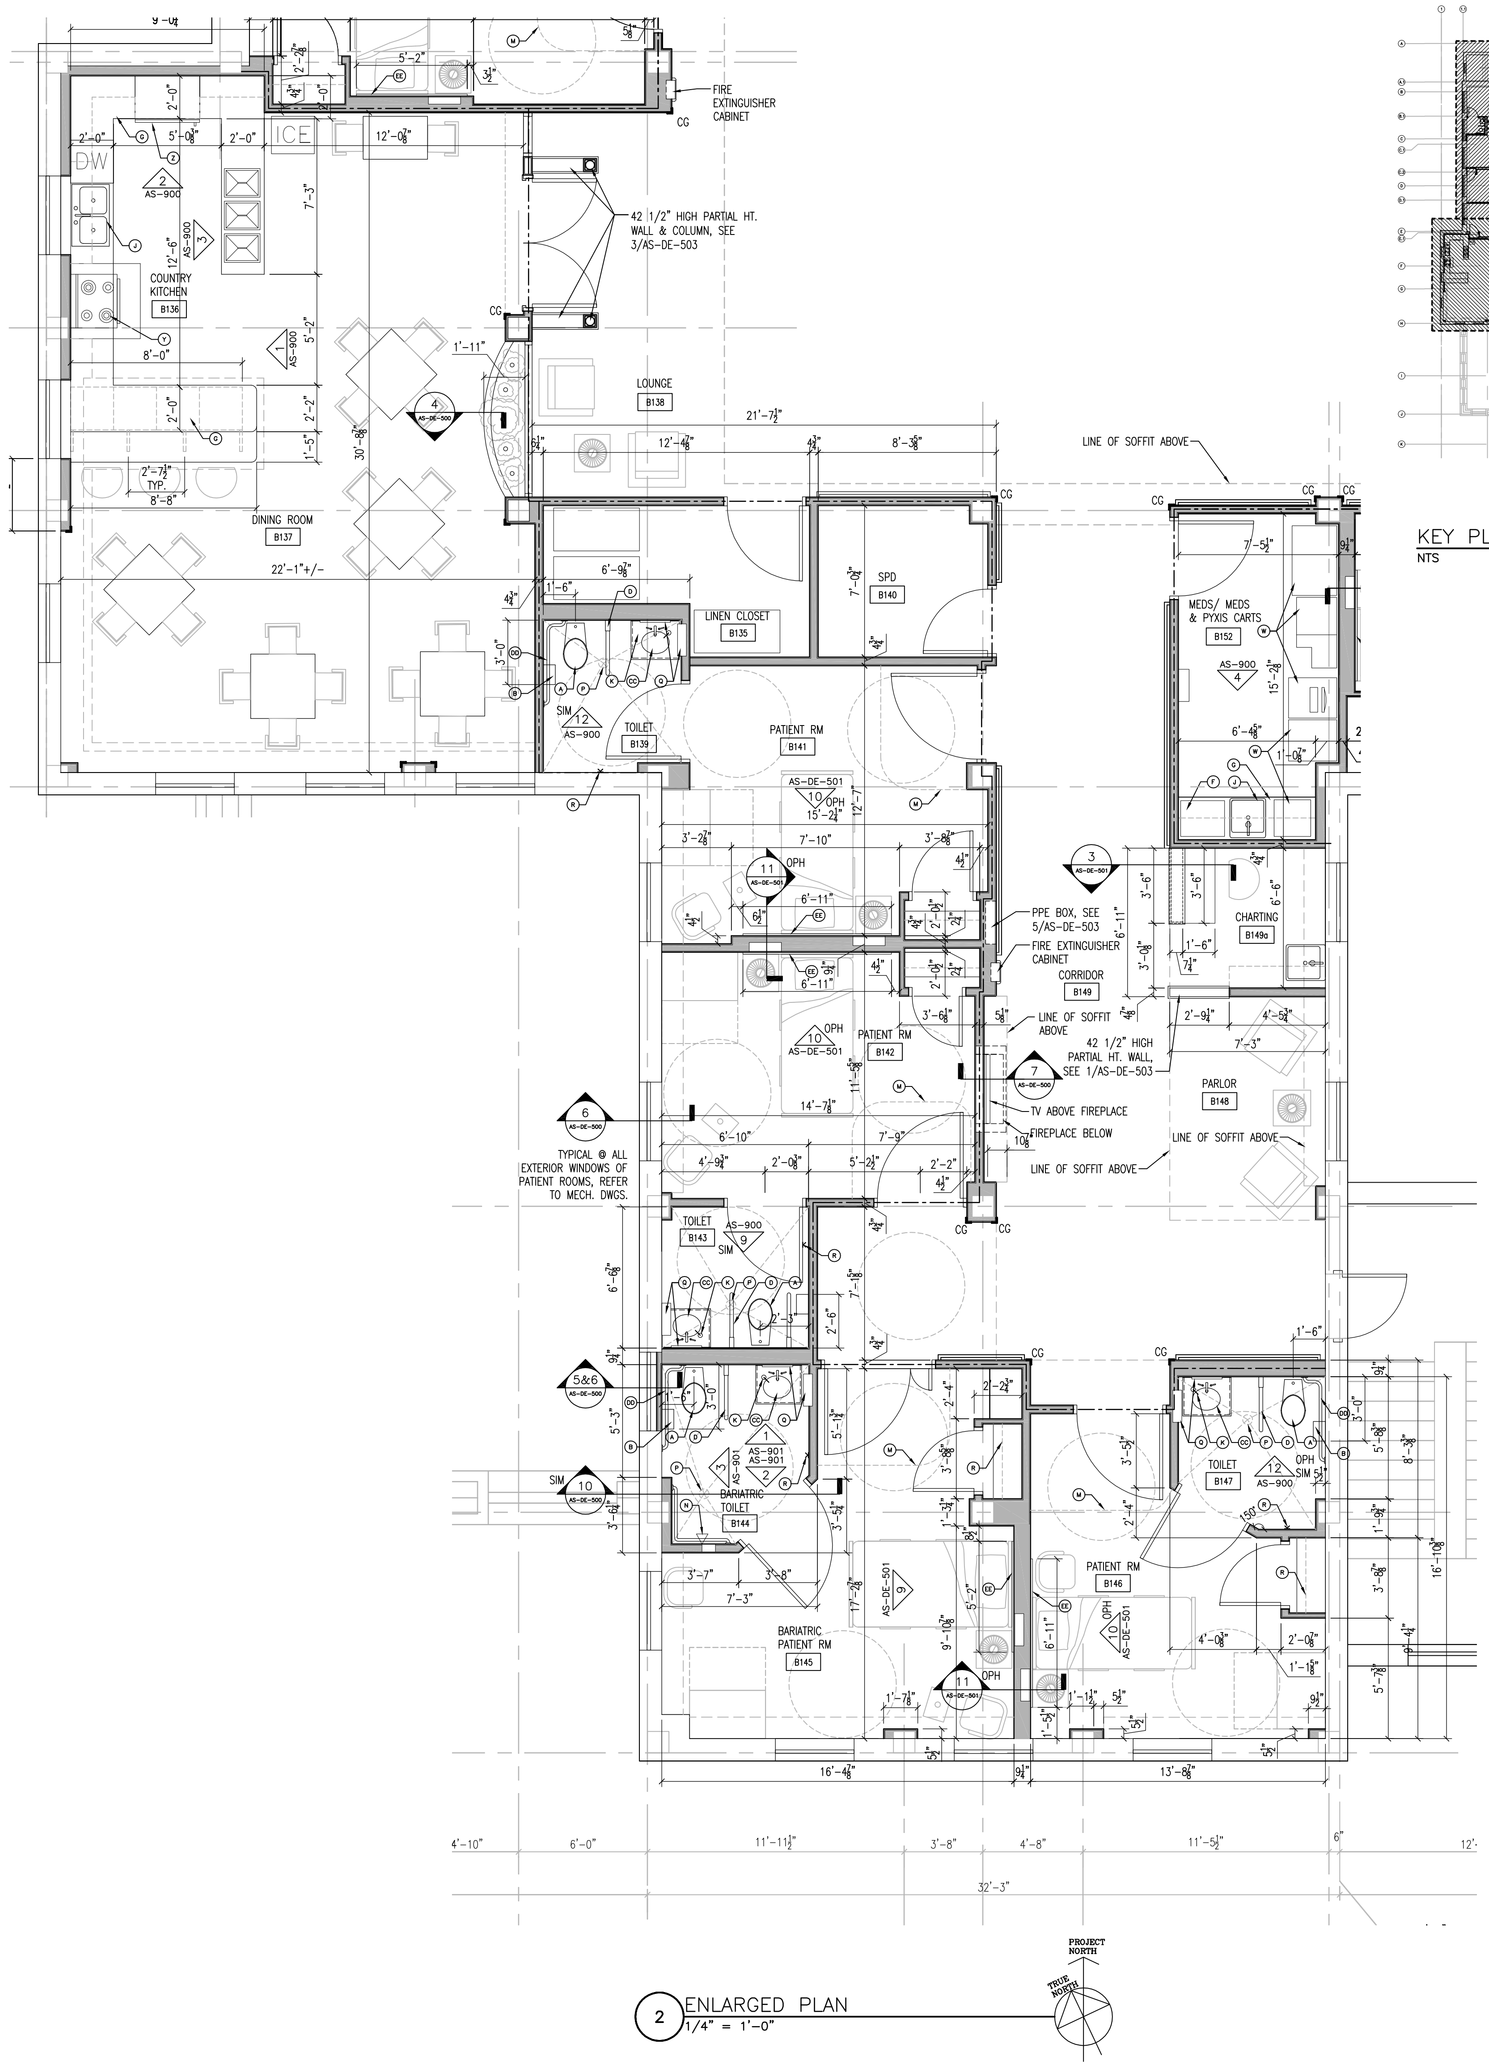

2 ENLARGED PLAN
1/4" = 1'-0"

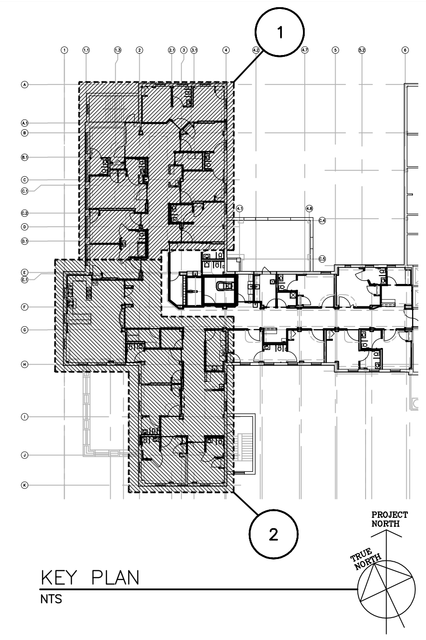

KEY PLAN
NTS

LEGEND

- (A) WALL MOUNTED WATER CLOSET
- (B) TOILET TISSUE DISPENSER
- (C) BARRIER FREE WALL MOUNTED SINK
- (D) FLIP UP BARRIER FREE GRAB BAR
- (E) UTILITY SINK
- (F) UNDER COUNTER REFRIGERATOR
- (G) CASEWORK (SEE ELEVATION DRAWINGS)
- (H) SURFACE MOUNTED HAND DRYER
- (J) COUNTERTOP SINK
- (K) DECK MOUNTED SOAP DISPENSER
- (L) WALL MOUNTED WHITE BOARD/ CORK BOARD
- (M) CURTAIN & CURTAIN TRACK
- (N) BARRIER FREE SHOWER HEAD
- (P) FLOOR DRAIN
- (Q) WALL MOUNTED MIRROR & MEDICINE CABINET
- (R) HOOKS AND/OR SHELVES
- (S) LOCKERS
- (T) SHOWER STALL
- (U) TOWEL BAR
- (V) SHOWER SEAT
- (W) MEDS CARTS/ PYXIS CARTS
- (X) ARJO TUB
- (Y) RANGE
- (Z) REFRIGERATOR
- (AA) WARMING TRAY
- (BB) FLOOR MOUNTED WATER CLOSET
- (CC) INTEGRAL SOLID RESIN SINK W/ BACKSPLASH AND APRON
- (DD) BARRIER FREE GRAB BAR
- (EE) HEADBOARD
- (FF) NURSE CALL W/ PULL CORD
- (GG) CURTAIN AND CURTAIN ROD
- (HH) LIGHT FIXTURE (SEE ELEC. DRAWINGS)

NOTE:
REFER TO INTERIOR ELEVATIONS FOR

Revisions	Date
100% Submission	7/02/10
90% Submission	5/27/10
60% Submission	4/22/10

VA WESTERN NEW YORK HEALTHCARE SYSTEM
3495 BAILEY AVENUE
BUFFALO, NEW YORK 14215

URS
BUFFALO, NY.,
77 GOODELL ST
716-856-5636
Architect

stamp

CARDIOLOGY	DATE	ENGINEERING MANAGER	DATE
INFECTION CONTROL	DATE	CARELINE MANAGER	DATE
SAFETY OFFICER	DATE	CHIEF OF STAFF	DATE

Drawing Title: ENLARGED PLANS

MEDICAL CENTER DIRECTOR DATE

ASSOCIATE MEDICAL CENTER DIRECTOR DATE

Project Title: RENOVATION OF BLDG #1, 2ND FLOOR, B-WARD

Building Number	Checked	Drawn
1	JAC	AMA

Location: V.A.M.C. BATAVIA, NEW YORK

Date: JULY 2, 2010 (UPDATED 10/07/10)

Station No.: 528

09-352 AS-111

Office of Facilities
Department of Veterans Affairs