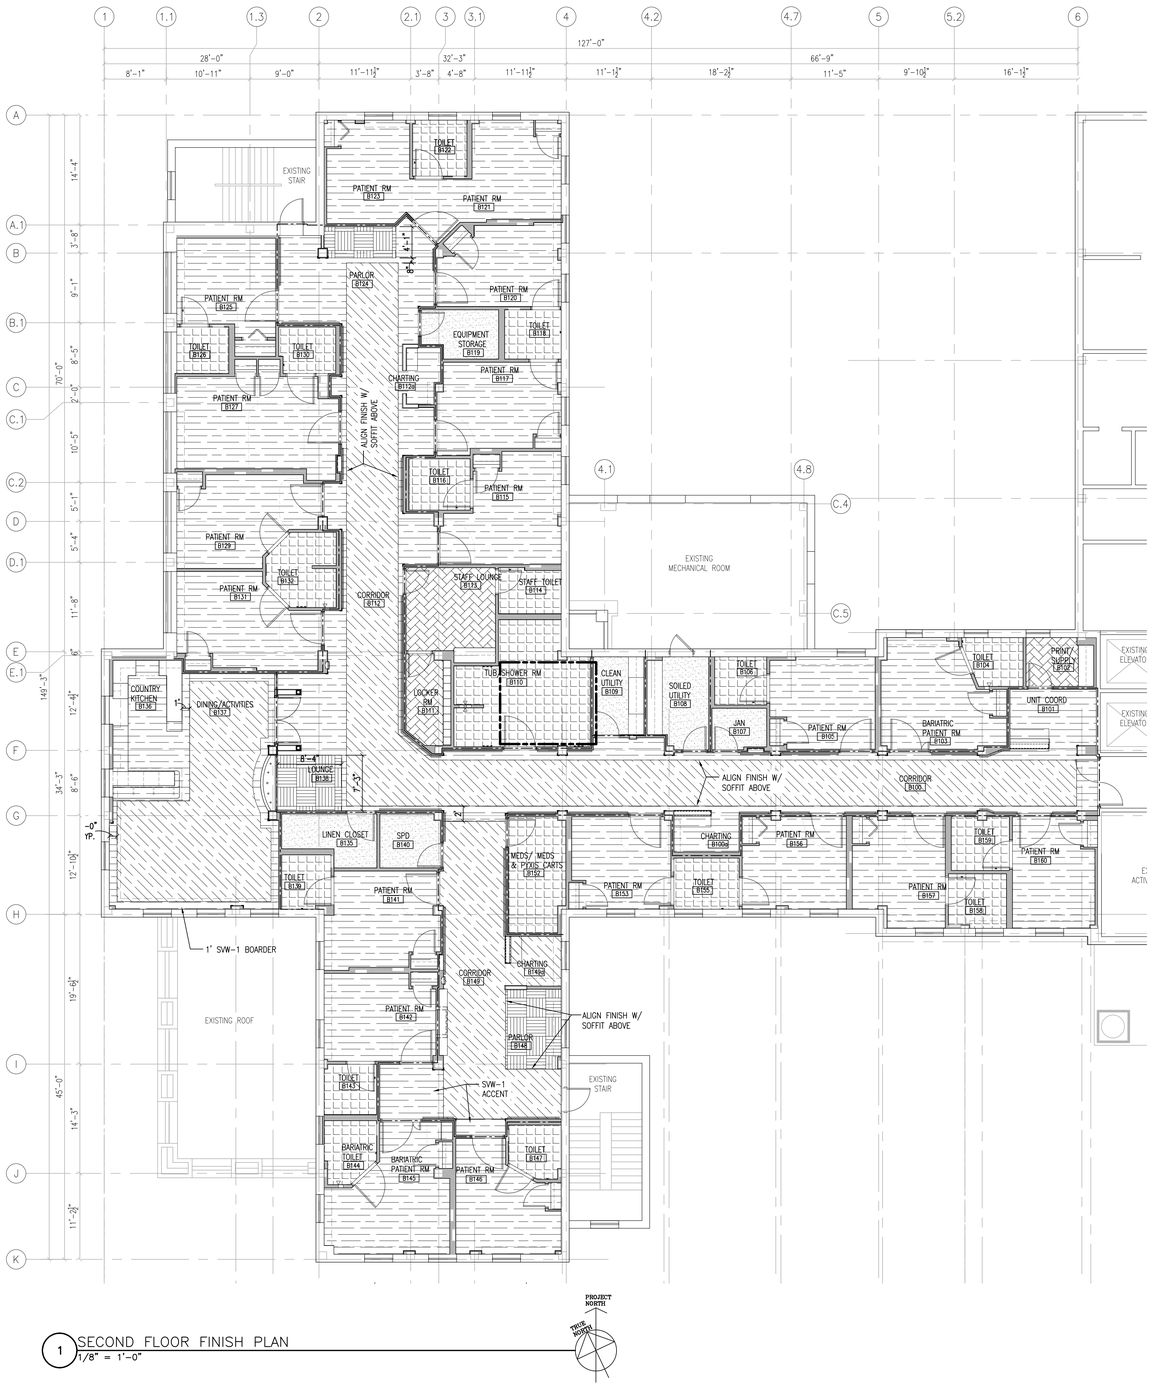

1 SECOND FLOOR FINISH PLAN
1/8" = 1'-0"

GENERAL NOTES:

1. DISCREPANCIES IN FINISH DESIGNATIONS AND COLOR NUMBERS AND/OR DESCRIPTIONS MUST BE BROUGHT UP TO THE ATTENTION OF THE ARCHITECT FOR RESOLUTION.
2. ALL FINISHES SHALL BE PROVIDED AS SPECIFIED; NO SUBSTITUTIONS UNLESS NOTED OTHERWISE
3. ANY NOTE REFERRING TO "MATCH EXISTING" REQUIRES EXISTING FINISHES AND FINISH DETAILS TO RE REPLICATED IN FULL UPON COMPLETION OF WORK IN THE GIVEN AREA
4. MILLWORK FILLER PANELS FINISHED WITH WOOD GRAIN LAMINATE SHALL HAVE THE GRAIN RUNNING IN THE SAME DIRECTION AS THE CABINET
5. WIREWAYS, ACCESS PANELS, GRILLES, FIRE EXTINGUISHER CABINETS, ELECTRICAL PANELS, MECHANICAL DEVICES, ETC., SHALL BE FINISHED TO MATCH THE ADJACENT SURFACE.
6. SHEET FLOORING SHALL HAVE HEALT-WELDED SEAMS; WELDING ROD SHALL MATCH THE DARKER OF THE SHEET FLOORING COLORS AT THE SEAMS THAT DIVIDE TWO COLORS, UNLESS NOTED OTHERWISE.
7. INTERIOR HOLLOW METAL DOOR FRAMES AND WINDOW FRAMES SHALL BE PAINTED PTXXX, GLOSS LEVEL 5 "SEMI-GLOSS", UNLESS NOTED OTHERWISE
8. HALL PROTECTION TO BE WP1 UNLESS NOTED OTHERWISE
9. PLASTIC LAMINATE DOORS TO BE PL1 UNLESS NOTED OTHERWISE
10. HM DOORS TO BE PTXXX, GLOSS LEVEL 5 "SEMI-GLOSS"
11. USE TRANSITION STRIP TR1 BETWEEN CARPET AND RESILIENT FLOORS UNLESS NOTED OTHERWISE
12. WALL, SOFFIT AND CEILING PAINT FINISH TO BE GLOSS LEVEL 3 "EGG SHELL" UNLESS NOTED OTHERWISE
13. PLASTIC LAMINATE CABINETS TO BE PL1 UNLESS NOTED OTHERWISE
14. PLASTIC LAMINATE COUTERTOPS/BACKSPLASHES TO BE PL2 UNLESS NOTED OTHERWISE
15. PLASTIC LAMINATE SHELVES TO BE PL2 UNLESS NOTED OTHERWISE
16. SOLID SURFACE COUNTERS TO BE SSM1 UNLESS NOTED OTHERWISE
17. HANDRAIL TO MATCH PL1
18. SHOWER COLOR TO BE SELECTED FROM THE MANUFACTURER'S STANDARD COLORS
19. WALKOFF MAT COLORS TO BE SELECTED FROM MANUFACTURER'S STANDARD LINE OF COLORS
20. MESH FOR PRIVACY CURTAINS TO BE SELECTED BY ARCHITECT FROM MANUFACTURER'S STANDARD LINE OF COLORS

FLOOR FINISH LEGEND

- CERAMIC TILE (CT)
- SV-1
- SV-WOOD-1 (SVW-1)
- VCT
- SV-WOOD-2 (SVW-2)
- CARPET (CPT)

ROOM FINISH SCHEDULE

ROOM					WALLS				CEILING		REMARKS
ROOM NUMBER	ROOM NAME	AREA	FLOOR FINISH	BASE FINISH	NORTH WALL	SOUTH WALL	EAST WALL	WEST WALL	MATERIAL	FINISH	
COMMUNITY CENTER											
B100	CORRIDOR	818 SF	SVW-1/2	RWB-	PNT-	PNT-	PNT-	PNT-	GWB/ACT	PNT-/ACT-	ACROVIN WAINSCOT W/ CHAIR RAIL
B100a	CHARTING	42 SF	SVW-1	RWB-	PNT-	PNT-	PNT-	PNT-	GWB/ACT	PNT-/ACT-	ACROVIN WAINSCOT W/ CHAIR RAIL
B101	UNIT COORDINATOR	84 SF	SVW-1	RWB-	PNT-	PNT-	PNT-	PNT-	GWB/ACT	PNT-/ACT-	ACROVIN WAINSCOT W/ CHAIR RAIL
B102	PRINT ROOM	43 SF	VCT-1	RWB-	PNT-	PNT-	PNT-	PNT-	ACT	ACT-	
B103	PATIENT ROOM	198 SF	SVW-1	RWB-	PNT-	PNT-	PNT-	PNT-	GWB	PNT-	BARIATRIC PATIENT ROOM
B104	TOILET	45 SF	CT-1	RWB-	PNT-	PNT-	PNT-	PNT-	MR GWB	PNT-	MR GWB WALLS - BARIATRIC TOILET ROOM W/ SHOWER
B105	PATIENT ROOM	163 SF	SVW-1	RWB-	PNT-	PNT-	PNT-	PNT-	GWB	PNT-	
B106	TOILET	43 SF	CT-1	RWB-	PNT-	PNT-	PNT-	PNT-	MR GWB	PNT-	MR GWB WALLS
B107	JAN	38 SF	SV-1	RWB-	PNT-	PNT-	PNT-	PNT-	GWB	PNT-	
B108	SOILED UTILITY	72 SF	SV-1	RWB-	PNT-	PNT-	PNT-	PNT-	GWB	PNT-	
B109	CLEAN UTILITY	47 SF	SV-1	RWB-	PNT-	PNT-	PNT-	PNT-	GWB	PNT-	
B110	TUB/SHOWERS	238 SF	CT-1/2	CT-	PNT-	PNT-	PNT-	PNT-	MR GWB	PNT-	MR GWB WALLS
B111	LOCKER RM	55 SF	VCT-1	RWB-	PNT	PNT	PNT	PNT	GWB/ACT	PNT-18/ACT-1	
B112	CORRIDOR	1372 SF	SVW-1/2	RWB-	PNT-	PNT-	PNT-	PNT-	GWB/ACT	PNT-/ACT-	ACROVIN WAINSCOT W/ CHAIR RAIL
B112a	CHARTING	31 SF	SVW-1	RWB-	PNT-	PNT-	PNT-	PNT-	GWB/ACT	PNT-/ACT-	ACROVIN WAINSCOT W/ CHAIR RAIL
B113	STAFF LOUNGE	124 SF	SV-1	RWB-	PNT-	PNT-	PNT-	PNT-	ACT	ACT-	
B114	STAFF TOILET	47 SF	CT-1	RWB-	PNT-	PNT-	PNT-	PNT-	ACT	ACT-	
B115	PATIENT ROOM	195 SF	SVW-1	RWB-	PNT-	PNT-	PNT-	PNT-	GWB	PNT-	
B116	TOILET	54 SF	CT-1	RWB-	PNT-	PNT-	PNT-	PNT-	MR GWB	PNT-	MR GWB WALLS
B117	PATIENT ROOM	181 SF	SVW-1	RWB-	PNT-	PNT-	PNT-	PNT-	GWB	PNT-	
B118	TOILET	47 SF	CT-1	RWB-	PNT-	PNT-	PNT-	PNT-	MR GWB	PNT-	MR GWB WALLS
B119	EQUIPMENT STOR	60 SF	VCT-1	RWB-	PNT-	PNT-	PNT-	PNT-	ACT	ACT-	
B120	PATIENT ROOM	157 SF	SVW-1	RWB-	PNT-	PNT-	PNT-	PNT-	GWB	PNT-	
B121	PATIENT ROOM	176 SF	SVW-1	RWB-	PNT-	PNT-	PNT-	PNT-	GWB	PNT-	
B122	TOILET	51 SF	CT-1	RWB-	PNT-	PNT-	PNT-	PNT-	MR GWB	PNT-	MR GWB WALLS
B123	PATIENT ROOM	171 SF	SVW-1	RWB-	PNT-	PNT-	PNT-	PNT-	GWB	PNT-	
B124	PARLOR	64 SF	CPT-1	RWB-	PNT-	PNT-	PNT-	PNT-	GWB/ACT	PNT-/ACT-	ACROVIN WAINSCOT W/ CHAIR RAIL & ACCENT WALL
B125	PATIENT ROOM	166 SF	SVW-1	RWB-	PNT-	PNT-	PNT-	PNT-	GWB	PNT-	
B126	TOILET	41 SF	CT-1	RWB-	PNT-	PNT-	PNT-	PNT-	MR GWB	PNT-	MR GWB WALLS
B127	PATIENT ROOM	264 SF	SVW-1	RWB-	PNT-	PNT-	PNT-	PNT-	GWB	PNT-	
B128											
B129	PATIENT ROOM	194 SF	SVW-1	RWB-	PNT-	PNT-	PNT-	PNT-	GWB	PNT-	
B130	TOILET	44 SF	CT-1	RWB-	PNT-	PNT-	PNT-	PNT-	GWB	PNT-	
B131	PATIENT ROOM	205 SF	SVW-1	RWB-	PNT-	PNT-	PNT-	PNT-	GWB	PNT-	
B132	TOILET	78 SF	CT-1	RWB-	PNT-	PNT-	PNT-	PNT-	MR GWB	PNT-	MR GWB WALLS
B133											
B134											
B135	LINEN STORAGE	71 SF	SV-1	RWB-	PNT-	PNT-	PNT-	PNT-	ACT	ACT-	
B136	COUNTRY KITCHEN	130 SF	SV-1	RWB-	PNT-	PNT-	PNT-	PNT-	GWB/ACT	PNT-/ACT-	
B137	DINING	479 SF	SVW-1/2	RWB-	PNT-	PNT-	PNT-	PNT-	GWB/ACT	PNT-/ACT-	ACROVIN WAINSCOT W/ CHAIR RAIL
B138	LOUNGE	60 SF	CPT-1	CPT-	PNT-	PNT-	PNT-	PNT-	GWB	PNT-	ACROVIN WAINSCOT W/ CHAIR RAIL & ACCENT WALL
B139	TOILET	45 SF	CT-1	RWB-	PNT-	PNT-	PNT-	PNT-	MR GWB	PNT-	MR GWB WALLS
B140	SPD	55 SF	SV-1	RWB-	PNT-	PNT-	PNT-	PNT-	GWB	PNT-	
B141	PATIENT ROOM	181 SF	SVW-1	RWB-	PNT-	PNT-	PNT-	PNT-	ACT	ACT-	
B142	PATIENT ROOM	167 SF	SVW-1	RWB-	PNT-	PNT-	PNT-	PNT-	GWB	PNT-	
B143	TOILET	45 SF	CT-1	RWB-	PNT-	PNT-	PNT-	PNT-	MR GWB	PNT-	MR GWB WALLS
B144	TOILET	51 SF	CT-1	RWB-	PNT-	PNT-	PNT-	PNT-	MR GWB	PNT-	MR GWB WALLS - BARIATRIC TOILET ROOM W/ SHOWER
B145	PATIENT ROOM	224 SF	SVW-1	RWB-	PNT-	PNT-	PNT-	PNT-	GWB	PNT-	BARIATRIC PATIENT ROOM
B146	PATIENT ROOM	169 SF	SVW-1	RWB-	PNT-	PNT-	PNT-	PNT-	GWB	PNT-	
B147	TOILET	44 SF	CT-1	RWB-	PNT-	PNT-	PNT-	PNT-	MR GWB	PNT-	MR GWB WALLS
B148	PARLOR	75 SF	CPT-1	RWB-	PNT-	PNT-	PNT-	PNT-	GWB	PNT-	ACROVIN WAINSCOT W/ CHAIR RAIL & ACCENT WALL
B149	CORRIDOR	231 SF	SVW-1/2	RWB-	PNT-	PNT-	PNT-	PNT-	GWB	PNT-	
B149a	CHARTING	45 SF	SV-2	RWB-	PNT-	PNT-	PNT-	PNT-	GWB	PNT-	ACROVIN WAINSCOT W/ CHAIR RAIL
B151											
B152	MEDS/MEDS CART	110 SF	SV-1	RWB-	PNT-	PNT-	PNT-	PNT-	GWB	PNT-	
B153	PATIENT ROOM	155 SF	SVW-1	RWB-	PNT-	PNT-	PNT-	PNT-	GWB	PNT-	
B154											
B155	TOILET	57 SF	CT-1	RWB-	PNT-	PNT-	PNT-	PNT-	MR GWB	PNT-	MR GWB WALLS
B156	PATIENT ROOM	162 SF	SVW-1	RWB-	PNT-	PNT-	PNT-	PNT-	GWB	PNT-	
B157	PATIENT ROOM	164 SF	SVW-1	RWB-	PNT-	PNT-	PNT-	PNT-	GWB	PNT-	
B158	TOILET	53 SF	CT-1	RWB-	PNT-	PNT-	PNT-	PNT-	MR GWB	PNT-	MR GWB WALLS
B159	TOILET	53 SF	CT-1	RWB-	PNT-	PNT-	PNT-	PNT-	MR GWB	PNT-	MR GWB WALLS
B160	PATIENT ROOM	156 SF	SVW-1	RWB-	PNT-	PNT-	PNT-	PNT-	ACT	ACT-	

REMARKS:

1. ACCENT WALL AND/OR FLOOR COLORS/PATTERNS OCCUR IN THIS ROOM.
2. REFER TO FINISH PLANS FOR ACCENT COLOR AND MATERIAL LOCATIONS, FLOOR PATTERNS, ETC.
3. PROVIDE 6"H INTEGRAL COVE WALL BASE.
4. PROVIDE VWCX ABOVE HANDRAIL BACKERBOARD; PTX BELOW; BACKERBOARD CONTINUOUS EXTENTS SHOWN

MATERIAL SELECTION SCHEDULE

ABBR.	MATERIAL	REMARKS	
PL-1	PLASTIC LAMINATE		
PL-2	PLASTIC LAMINATE		
SVW-1	SHEET VINYL WOOD #1		
SVW-2	SHEET VINYL WOOD #2		
SV-1	SHEET VINYL		
SS-1	SOLID SURFACE		
CT-1	CERAMIC TILE		
CT-2	CERAMIC TILE		
VT-1	VINYL TILE		
VT-2	VINYL TILE		
CPT-1	CARPET		
PNT-1	PAINT		
PNT-2	PAINT		
PNT-3	PAINT		
PNT-4	PAINT		
VWC-1	VINYL WALL COVERING		
VWC-2	VINYL WALL COVERING		
WNST-1	WAINSCOT		
WNST-2	WAINSCOT		
RWB-1	WAINSCOT		
RWB-2	WAINSCOT		
ACT-1	ACOUSTICAL CEILING TILE		
XXX	XXX		

0' 4' 8' 12' 16'
SCALE: 1/8"= 1'-0"

100% Submission	7/02/10
90% Submission	5/27/10
60% Submission	4/22/10
Revisions	Date

VA WESTERN NEW YORK HEALTHCARE SYSTEM
3495 BAILEY AVENUE
BUFFALO, NEW YORK 14215

URS — BUFFALO, NY.,
77 GOODELL ST
716-856-5636
Architect

stamp

CARDIOLOGY	DATE	ENGINEERING MANAGER	DATE
INFECTION CONTROL	DATE	CARELINE MANAGER	DATE
SAFETY OFFICER	DATE	CHIEF OF STAFF	DATE

Drawing Title: SECOND FLOOR FINISH PALN & ROOM FINISH SCHEDULE

MEDICAL CENTER DIRECTOR DATE

ASSOCIATE MEDICAL CENTER DIRECTOR DATE

Project Title: RENOVATION OF BLDG #1, 2ND FLOOR, B-WARD

Building Number: 1 | Checked: JAC | Drawn: AMA

Location: V.A.M.C. BATAVIA, NEW YORK

Date: JULY 2, 2010 (UPDATED 10/07/10)

Station No.: 528

09-352 AS-602

Office of Facilities — Department of Veterans Affairs