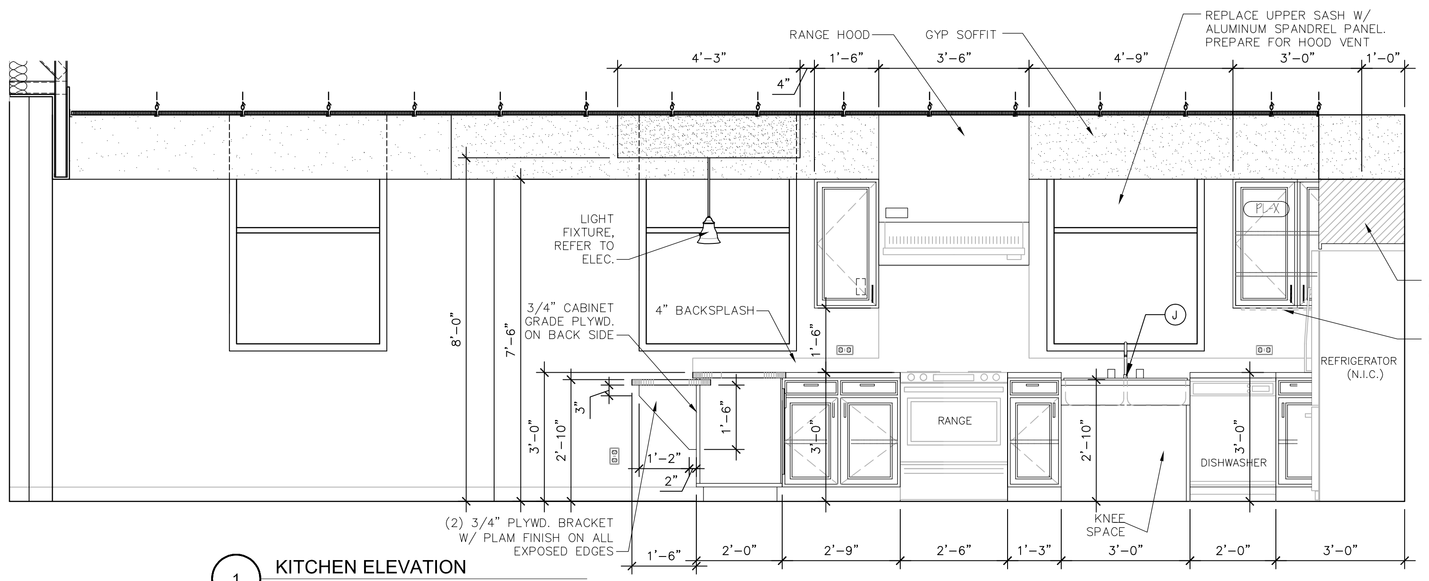

1 KITCHEN ELEVATION
1/2" = 1'-0"

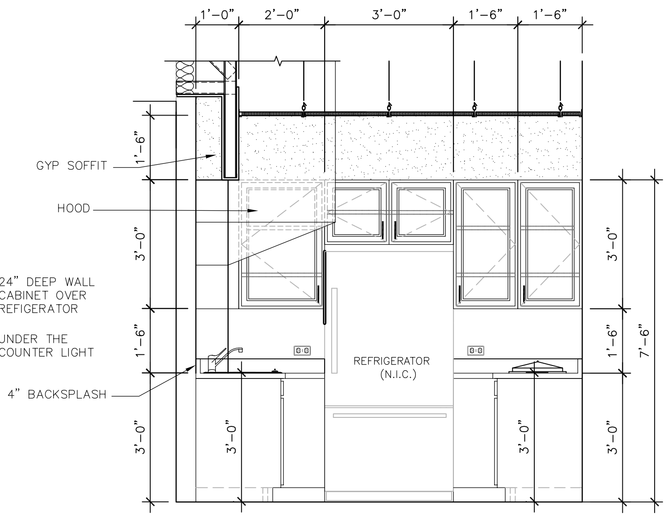

2 KITCHEN ELEVATION
1/2" = 1'-0"

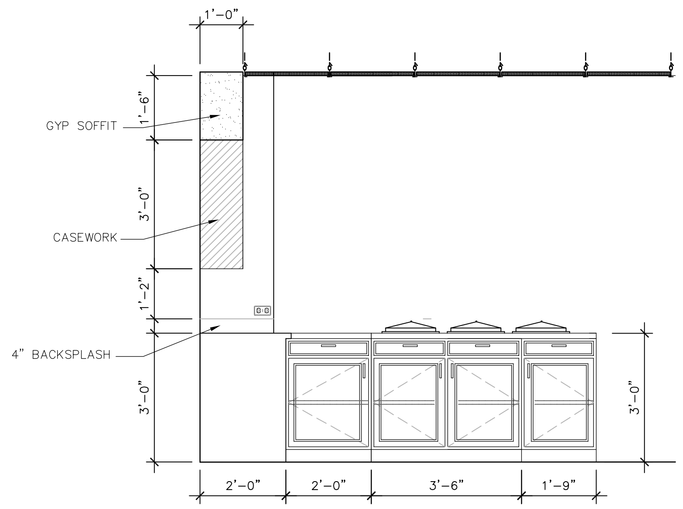

3 KITCHEN ELEVATION
1/2" = 1'-0"

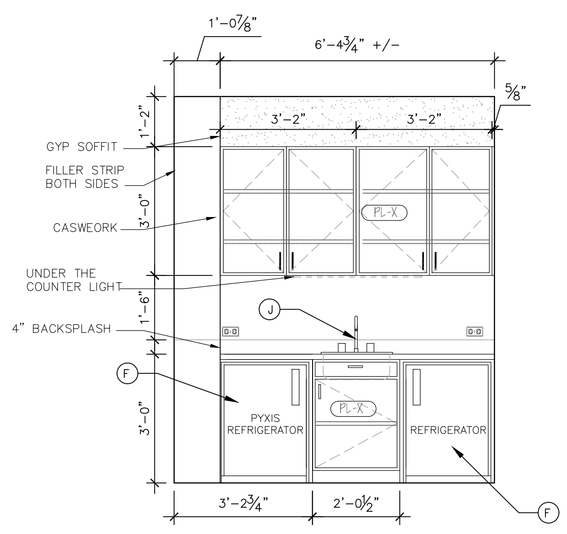

4 MEDS/ MEDS & PYXIS CARTS
1/2" = 1'-0"

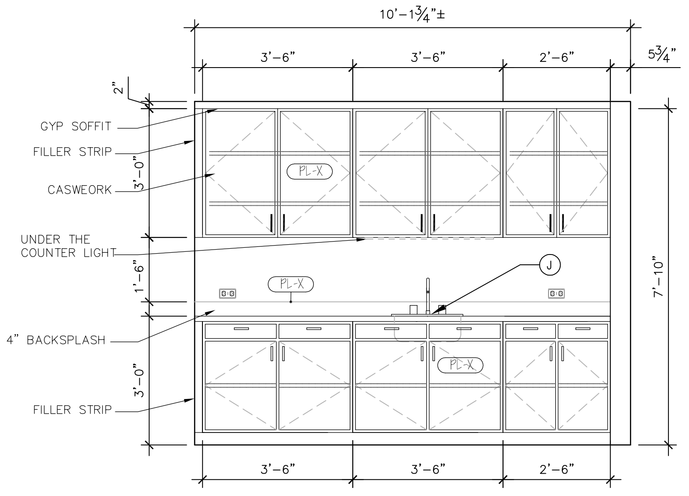

5 SOILED UTILITY ROOM
1/2" = 1'-0"

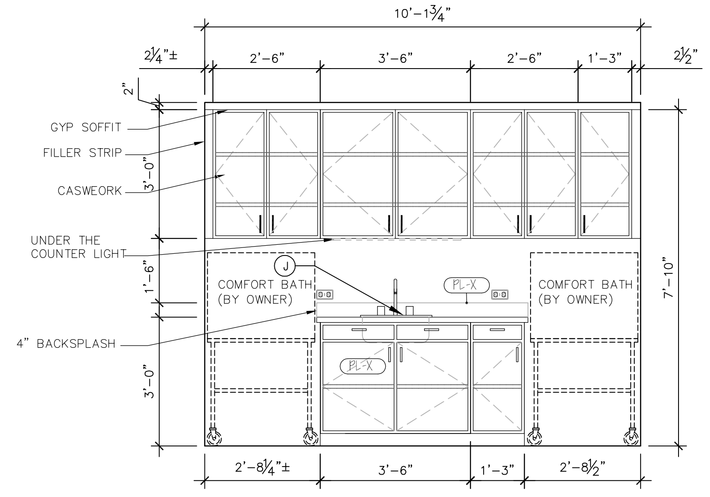

6 CLEAN UTILITY ROOM
1/2" = 1'-0"

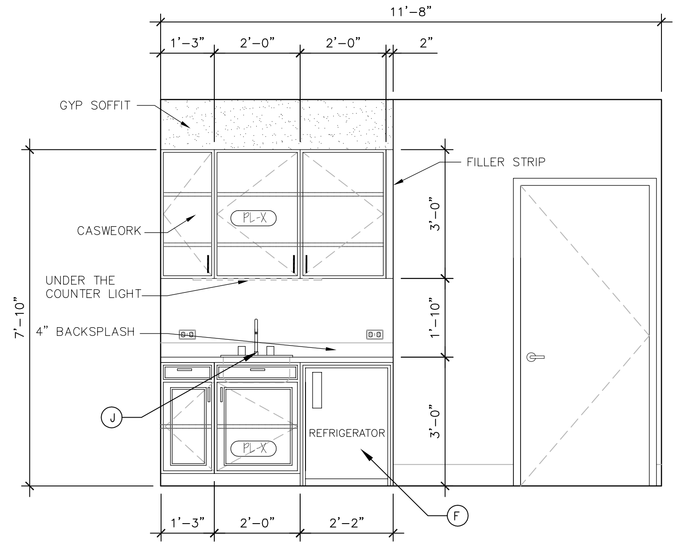

7 STAFF LOUNGE
1/2" = 1'-0"

LEGEND

- (A) WALL MOUNTED WATER CLOSET
- (B) TOILET TISSUE DISPENSER
- (C) BARRIER FREE WALL MOUNTED SINK
- (D) FLIP UP BARRIER FREE GRAB BAR
- (E) UTILITY SINK
- (F) UNDER COUNTER REFRIGERATOR
- (G) CASEWORK (SEE ELEVATION DRAWINGS)
- (H) SURFACE MOUNTED HAND DRYER
- (J) COUNTERTOP SINK
- (K) DECK MOUNTED SOAP DISPENSER
- (L) WALL MOUNTED WHITE BOARD/ CORK BOARD
- (M) CURTAIN & CURTAIN TRACK
- (N) BARRIER FREE SHOWER HEAD
- (P) FLOOR DRAIN
- (Q) WALL MOUNTED MIRROR & MEDICINE CABINET
- (R) HOOKS AND/OR SHELVES
- (S) LOCKERS
- (T) SHOWER STALL
- (U) TOWEL BAR
- (V) SHOWER SEAT
- (W) MEDS CARTS/ PYXIS CARTS
- (X) ARJO TUB
- (Y) RANGE
- (Z) REFRIGERATOR
- (AA) WARMING TRAY
- (BB) FLOOR MOUNTED WATER CLOSET
- (CC) INTEGRAL SOLID RESIN SINK W/ BACKSPLASH AND APRON
- (DD) BARRIER FREE GRAB BAR
- (EE) HEADBOARD
- (FF) NURSE CALL W/ PULL CORD
- (GG) CURTAIN AND CURTAIN ROD
- (HH) LIGHT FIXTURE (SEE ELEC. DRAWINGS)

NOTE:
REFER TO INTERIOR ELEVATIONS FOR MOUNTING HEIGHTS

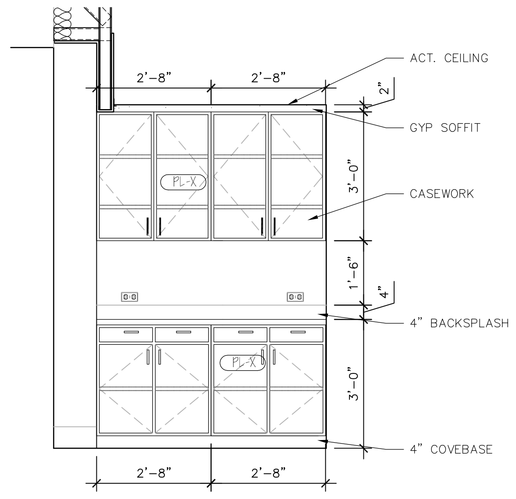

8 PRINT ROOM
1/2" = 1'-0"

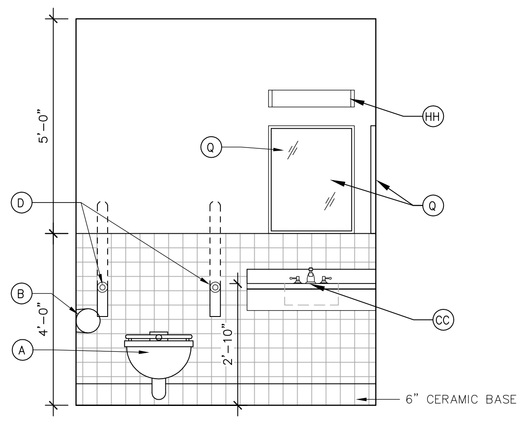

9 PATIENT TOILET ROOM
1/2" = 1'-0"

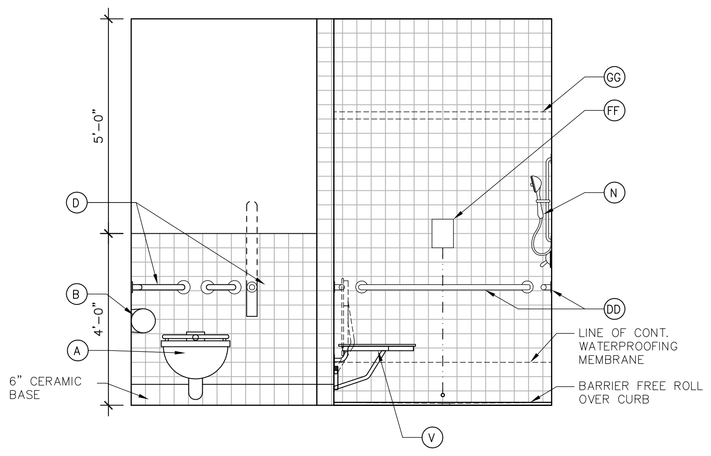

10 PATIENT TOILET ROOM 132
1/2" = 1'-0"

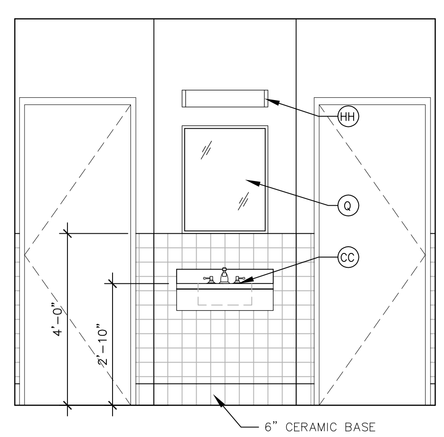

11 PATIENT TOILET ROOM 132
1/2" = 1'-0"

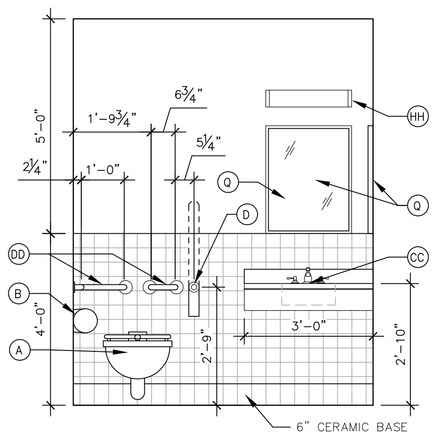

12 PATIENT TOILET ROOM
1/2" = 1'-0"

Revisions	Date
100% Submission	7/02/10
90% Submission	5/27/10
60% Submission	4/22/10

VA WESTERN NEW YORK HEALTHCARE SYSTEM
3495 BAILEY AVENUE
BUFFALO, NEW YORK 14215

URS
BUFFALO, NY.,
77 GOODELL ST
716-856-5636
Architect

stamp

CARDIOLOGY	DATE	ENGINEERING MANAGER	DATE
INFECTION CONTROL	DATE	CARELINE MANAGER	DATE
SAFETY OFFICER	DATE	CHIEF OF STAFF	DATE

MEDICAL CENTER DIRECTOR DATE

ASSOCIATE MEDICAL CENTER DIRECTOR DATE

Drawing Title: INTERIOR ELEVATIONS

Project Title: RENOVATION OF BLDG #1, 2ND FLOOR, B-WARD

Building Number: 1 | Checked: JAC | Drawn: AMA

Location: V.A.M.C. BATAVIA, NEW YORK

Date: JULY 2, 2010 (UPDATED 10/07/10)

Station No.: 528

09-352 AS-900

Office of Facilities
Department of Veterans Affairs