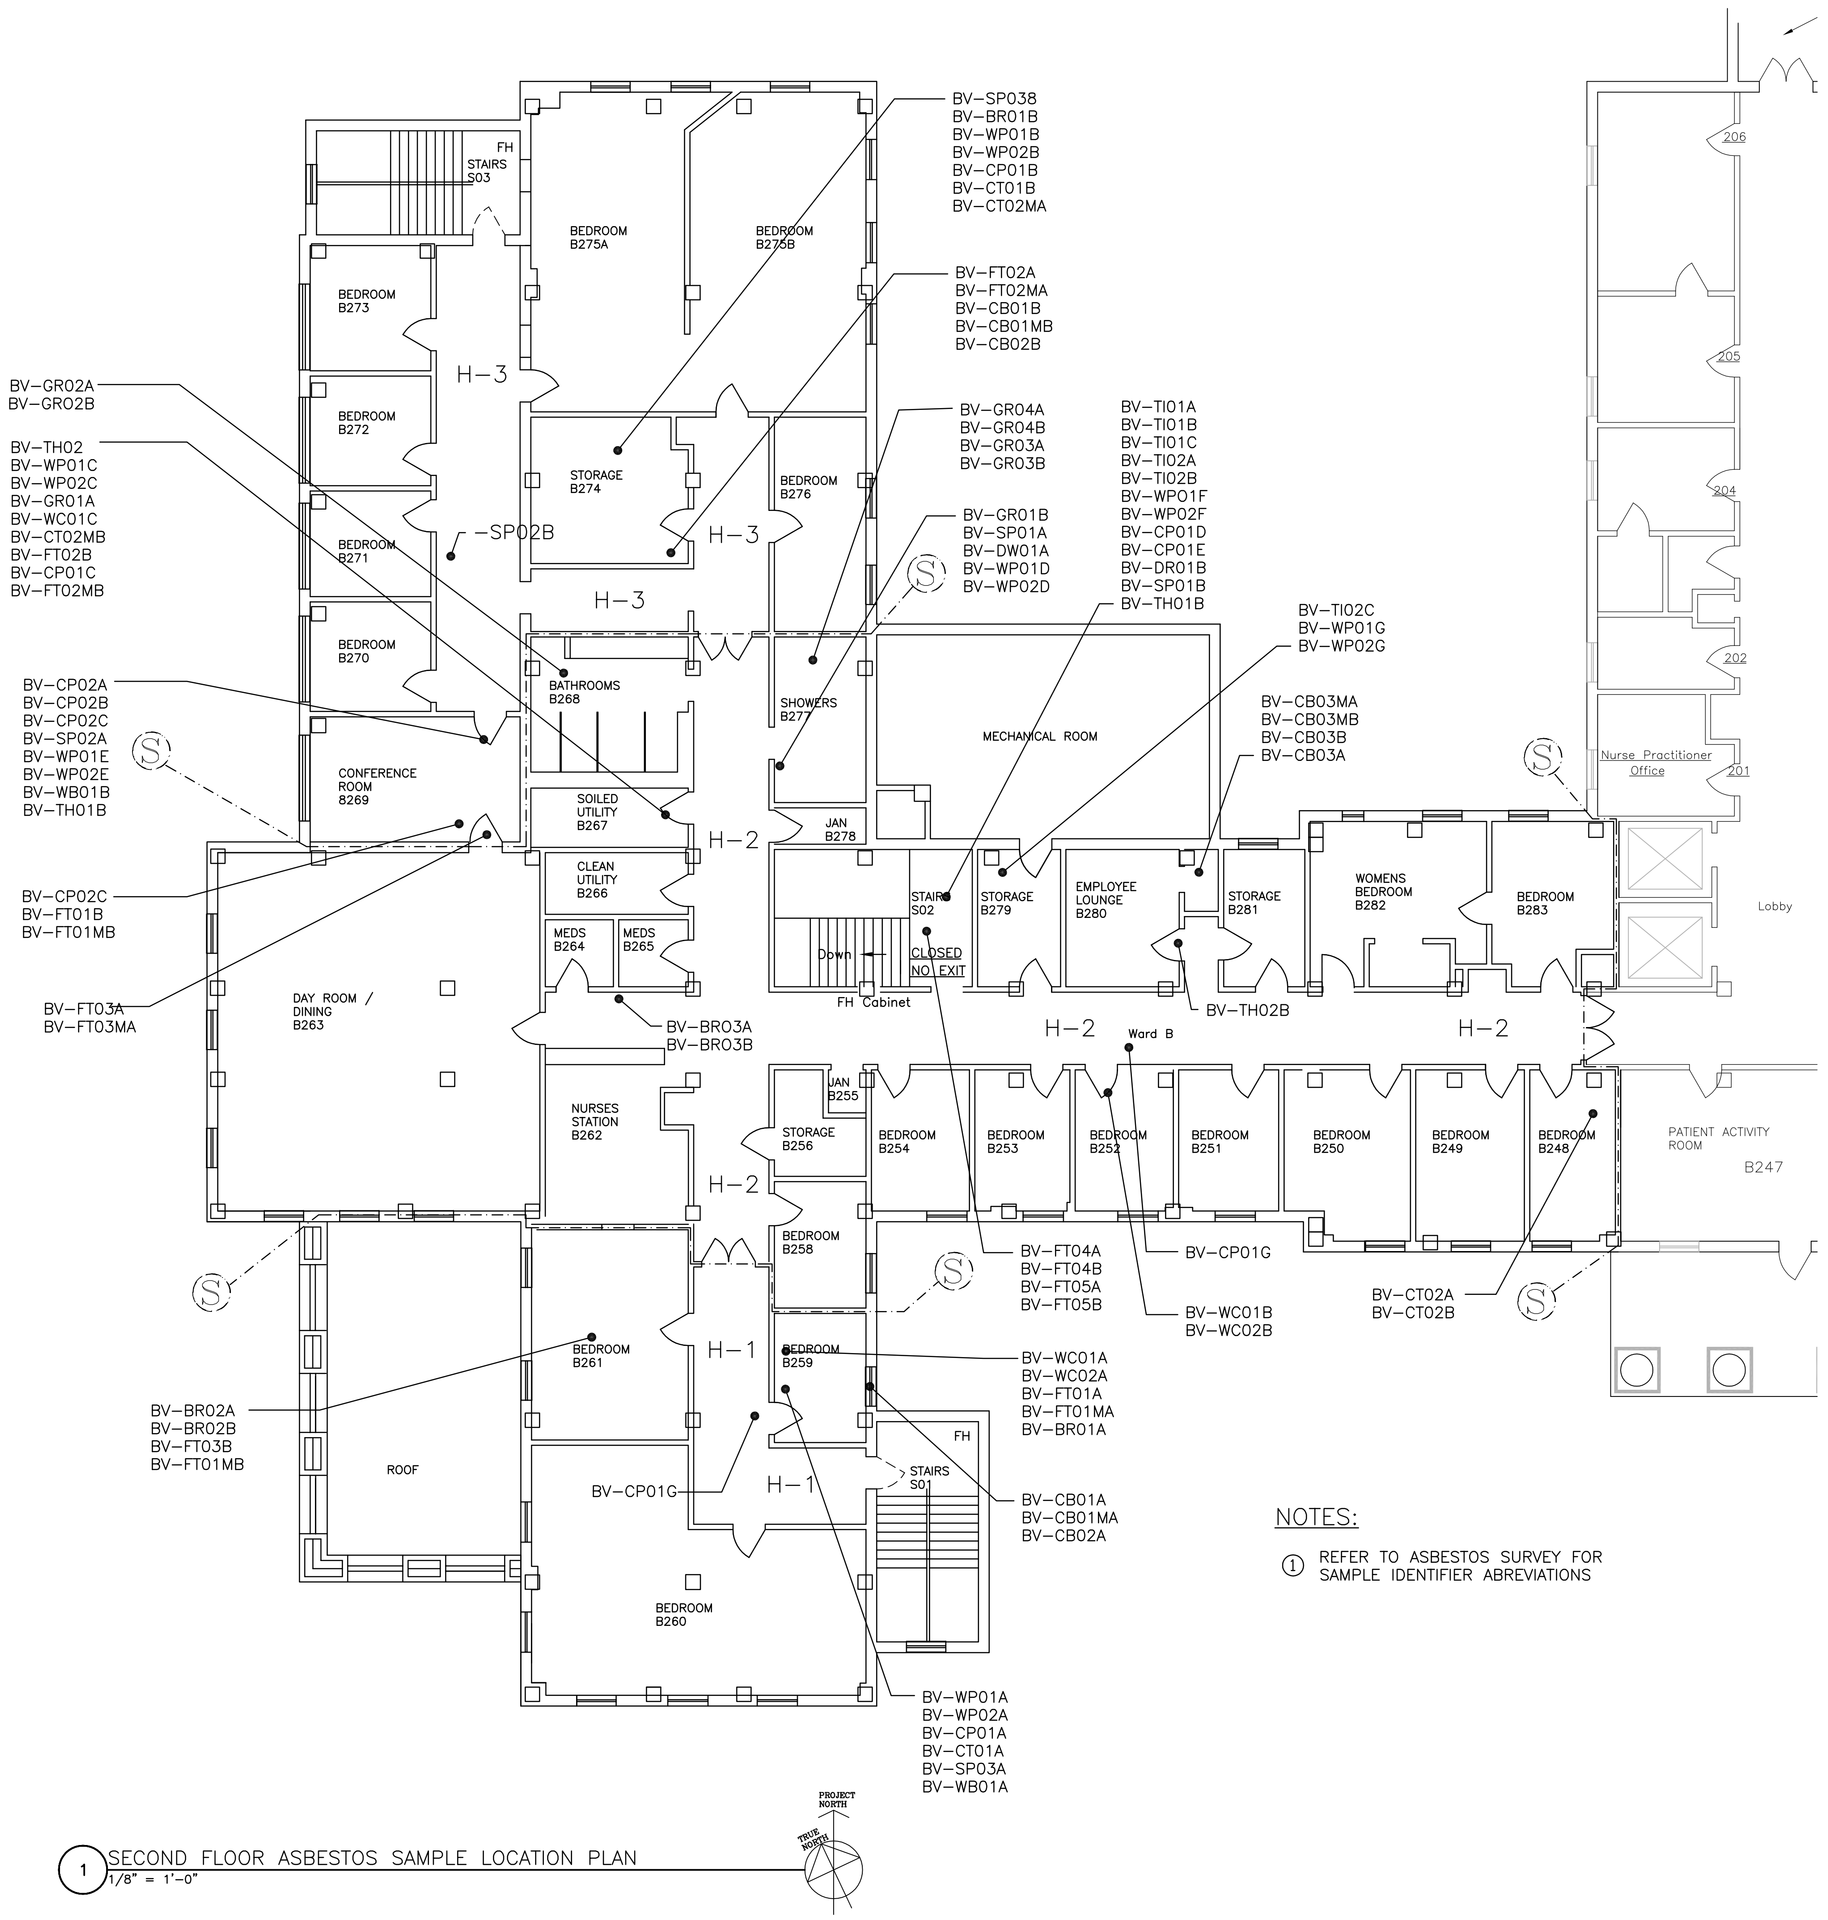

NOTES:

① REFER TO ASBESTOS SURVEY FOR SAMPLE IDENTIFIER ABREVIATIONS

1 SECOND FLOOR ASBESTOS SAMPLE LOCATION PLAN
1/8" = 1'-0"

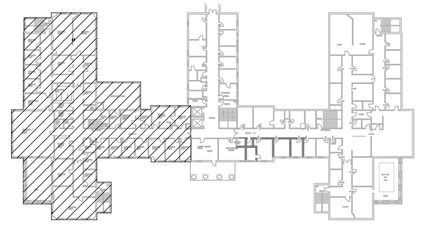

KEY PLAN
NTS

0' 4' 8' 12' 16'
SCALE: 1/8" = 1'-0"

Revisions	Date
100% Submission	7/02/10
90% Submission	5/27/10
60% Submission	4/22/10

VA WESTERN NEW YORK HEALTHCARE SYSTEM
3495 BAILEY AVENUE
BUFFALO, NEW YORK 14215

Architect: URS, BUFFALO, NY., 77 GOODELL ST 716-856-5636

stamp

CARDIOLOGY	DATE	ENGINEERING MANAGER	DATE
INFECTION CONTROL	DATE	CARELINE MANAGER	DATE
SAFETY OFFICER	DATE	CHIEF OF STAFF	DATE

Drawing Title: SECOND FLOOR ASBESTOS SAMPLE LOCATION PLAN

MEDICAL CENTER DIRECTOR DATE

ASSOCIATE MEDICAL CENTER DIRECTOR DATE

Project Title: RENOVATION OF BLDG #1, 2ND FLOOR, B-WARD

Building Number: 1 | Checked: JAC | Drawn: AMA

Location: V.A.M.C. BATAVIA, NEW YORK

Date: JULY 2, 2010 (UPDATED 10/07/10)

Station No.: 528

09-352 HA-101

Office of Facilities

Department of Veterans Affairs