Plot Drawing
1909000-AS102.dwg
Working Drawing

Reference Drawings
Q:\1909.000
\VAM30X42.DWG
\VAMCL1.DWG
\VAMCS1.DWG
\VAMCS2.DWG
\VAMEX1.DWG
\VAMEX2.DWG
\VAMF1.DWG
\VAMF2.DWG
\VAMTXAS22-1.DWG
\VAMTXAS22-2.DWG

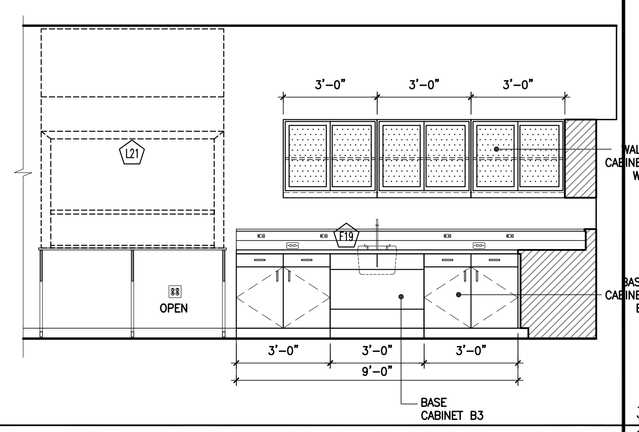

17 LAB– SPECIAL CHEMISTRY RM#204

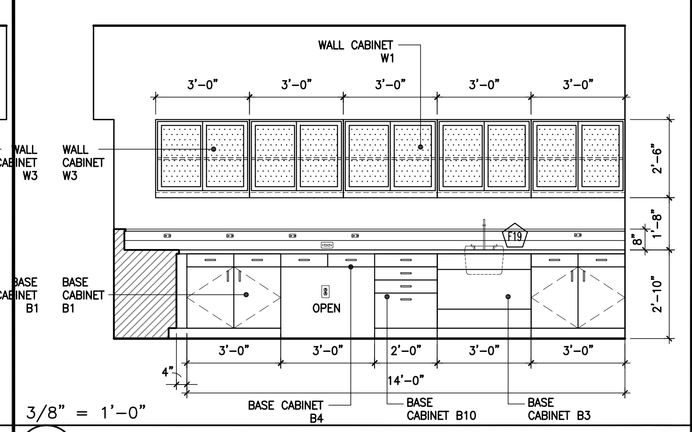

3/8" = 1'-0"

13 LAB – URINALYSIS RM#204

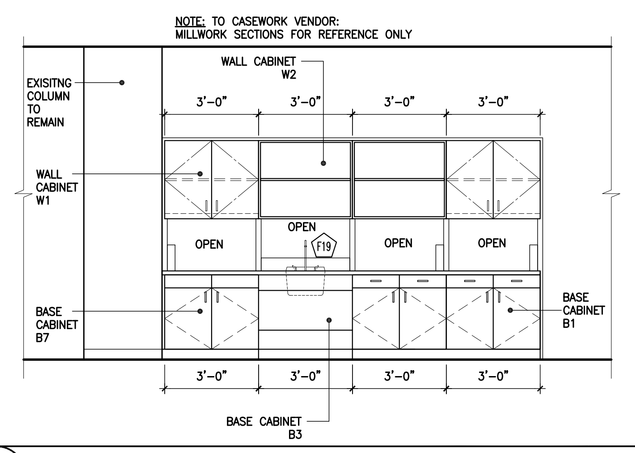

9 BLOOD BANK RM#212

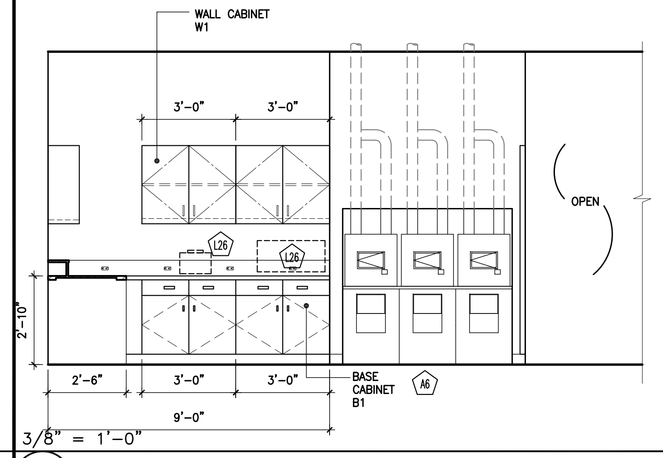

3/8" = 1'-0"

5 ACCESSIONING RM#203

MILLWORK GENERAL NOTES:

1. REFER TO SHEET AS 910 FOR MILLWORK, COUNTERTOP, & BACKSPLASH MATERIAL AND FINISHES.
2. ALL MILLWORK DIMENSIONS TO BE FIELD VERIFIED & COORDINATED FOR FIT.
3. PROVIDE BACKSPLASH WHERE COUNTERTOP SURFACES MEET WALLS. BACKSPLASH TO BE 4" HIGH (TYPICAL) AND FULL HEIGHT TO UNDERSIDE OF WALL CABINETS WHERE WALL CABINETS ARE USED. REFER TO FLOOR PLANS AND ELEVATIONS FOR SINK LOCATIONS.
4. PROVIDE GROMMET HOLE AT ALL BASE CABINET KNEE SPACES AND 2'–0" O.C. AT ALL COUNTERS (U.N.O.)
5. ALL EXPOSED MILLWORK SURFACES & EDGES TO RECEIVE PLASTIC LAMINATE FINISH (U.N.O.)
6. ALL DRAWERS AND DOORS TO BE LOCKABLE.
7. BASIS–OF–DESIGN FOR ADAPTABLE LABORATORY FURNITURE SYSTEM AND LABORATORY CASEWORK; MAX/LAB by FISHER HAMILTON

1 MILLWORK GENERAL NOTES

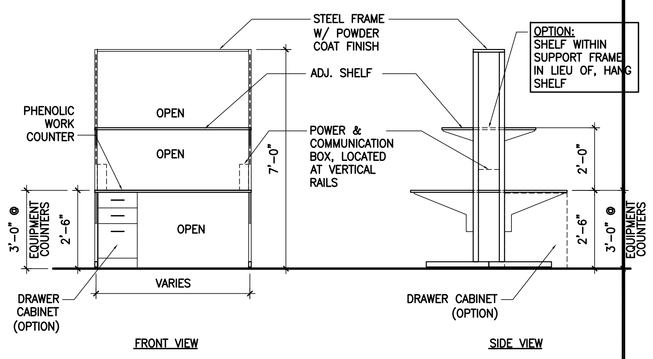

18 TYP. LAB WORK STATION COUNTER

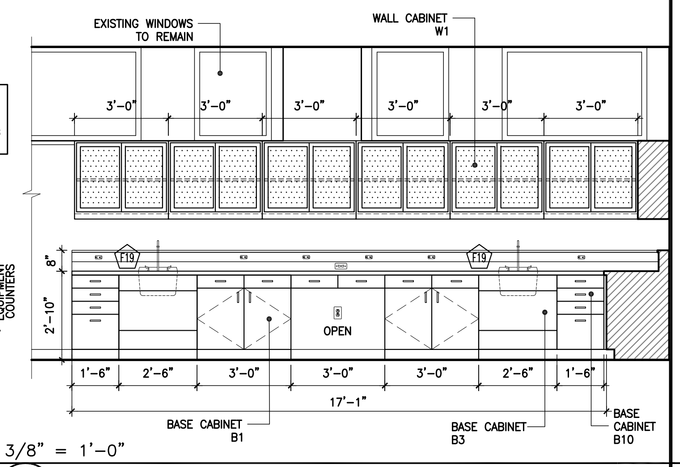

3/8" = 1'-0"

14 LAB – URINALYSIS RM#204

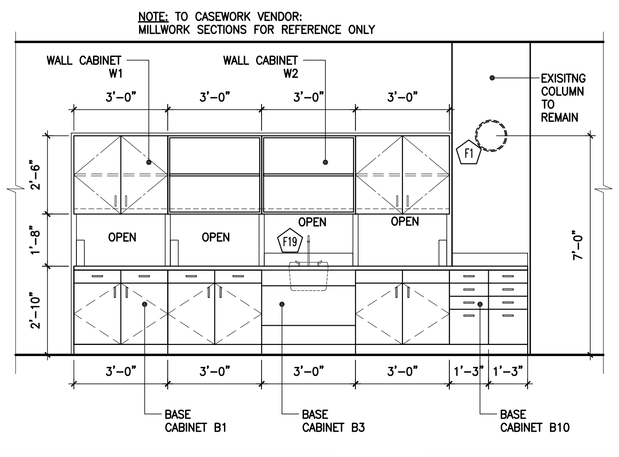

10 BLOOD BANK RM#212

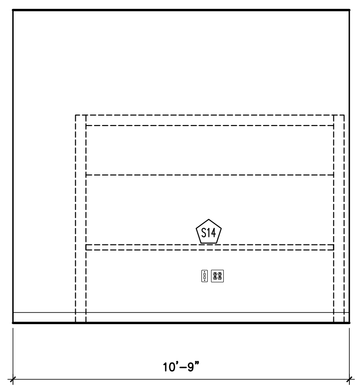

3/8" = 1'-0"

6 FILE STORAGE RM#217

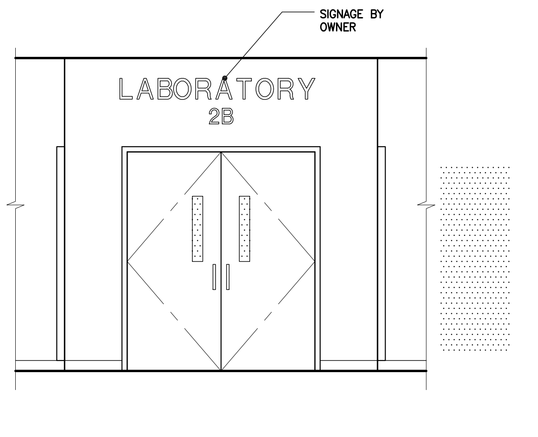

3/8" = 1'-0"

2 ENTRANCE ELEVATION

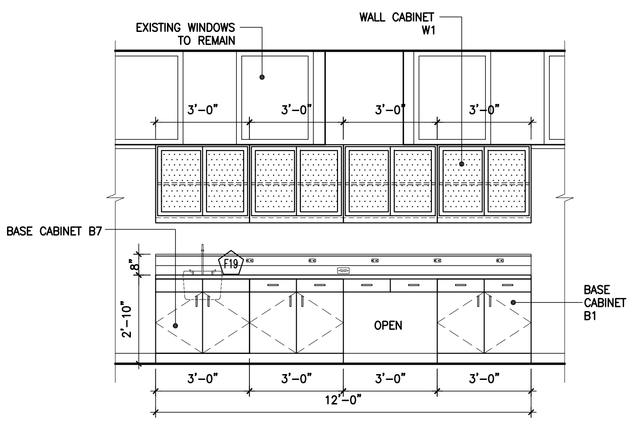

3/8" = 1'-0"

15 LAB – URINALYSIS RM#204

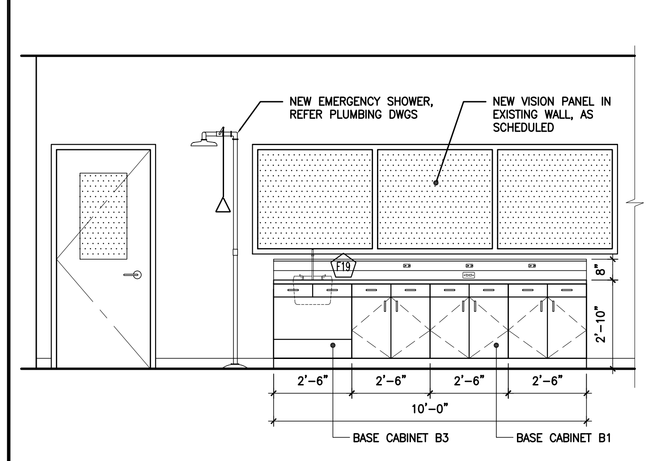

11 LAB – HEMATOLOGY RM#204

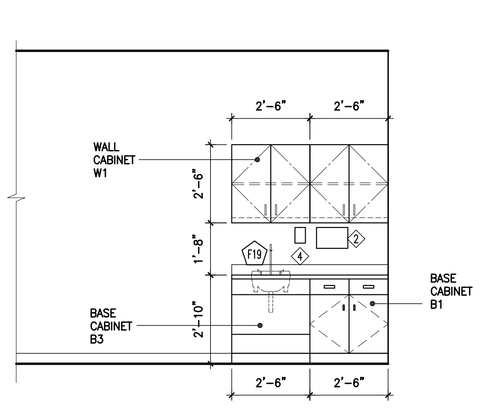

3/8" = 1'-0"

7 BLOOD DONOR RM #215

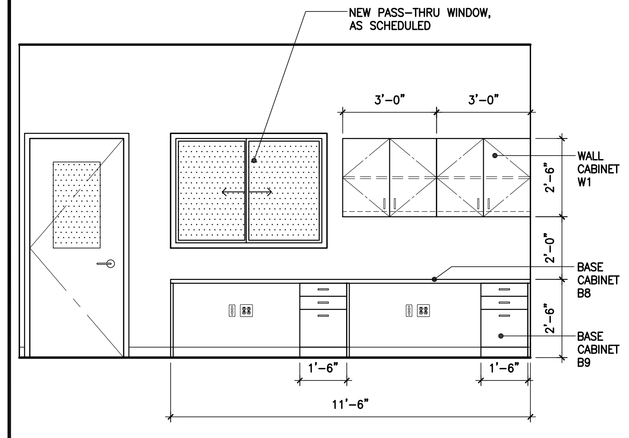

3/8" = 1'-0"

3 ACCESSIONING RM#203

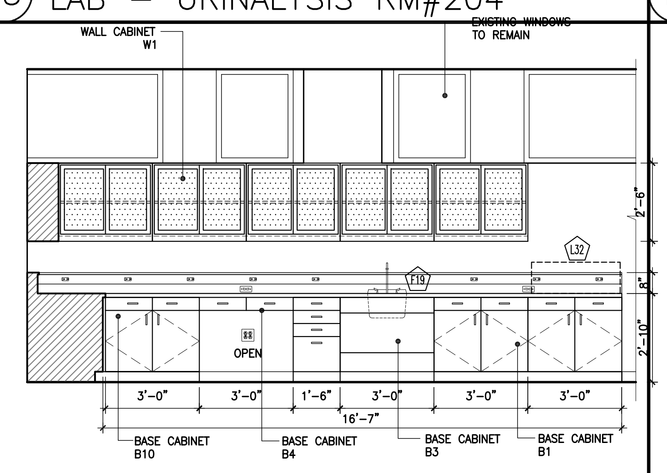

3/8" = 1'-0"

16 LAB – SPECIAL CHEMISTRY 204

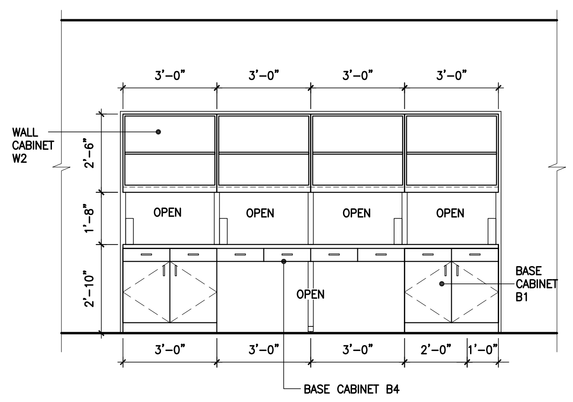

3/8" = 1'-0"

12 LAB – URINALYSIS RM#204

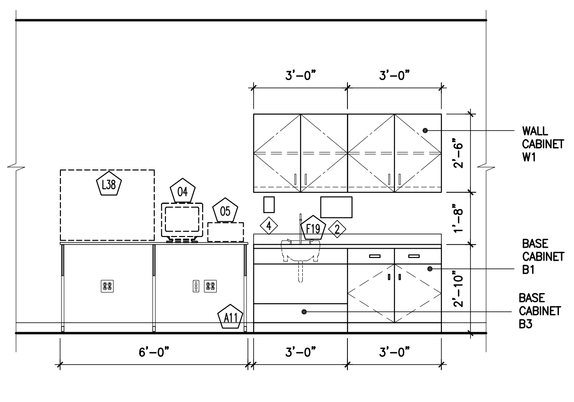

3/8" = 1'-0"

8 BLOOD BANK STORAGE RM#214

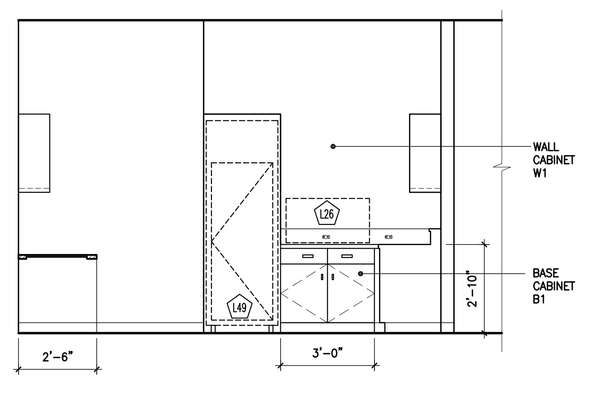

3/8" = 1'-0"

4 ACCESSIONING RM#203

20 MULTI–PURPOSE/ ACTIVITY AREA

19

DESIGN APPROVED W/ COMMENT:

CONSULTANTS:

LAN Associates
ENGINEERING–PLANNING–ARCHITECTURE–SURVEYING, LLP
445 Godwin Avenue
Midland Park, New Jersey 07432
Tel: (201) 447–6400 Fax: (201) 447–1233

ARCHITECT/ENGINEERS:

NADASKAY KOPELSON ARCHITECTS
ARCHITECTURE ENGINEERING PLANNING INTERIORS
95 WASHINGTON STREET MORRISTOWN, NJ 07960
T. (973) 539–5353 F. (973) 539–0918
114 JOHN STREET, New York, NY 10063
T. (212) 962–7900 F. (212) 962–8111

Drawing Title
SECOND FLOOR – AREA 2B
MILLWORK ELEVATIONS
SCALE: AS NOTED

Approved: Project Director

Project Title
LABORATORY RENOVATION
100% CD SUBMISSION
NK Job Number: 1925.400

Location
BRONX, NY

Date 03/09/11 | Checked BL | Drawn WT

Project Number 526-09-122
Building Number 100
Drawing Number 2-AS9.10
Dwg. of

Office of Facilities Management
Department of Veterans Affairs

VA FORM 08–6231, OCT 1978