LEGEND

- - - - - - - - - - -	CEILING LIFT TRACK

NOTES:
1. CONTRACTOR IS TO PROVIDE, ASSEMBLE, AND INSTALL ALL ITEMS IN THE SCHEDULE BELOW. ITEMS SHOWN ON THE PLAN BUT NOT IN THE SCHEDULE ARE TO BE PROVIDED AND INSTALLED BY THE VA.

2. INSTALL WALL MOUNT COAT HOOK 60" AFF.
3. INSTALL DIVIDER. SEE 084413 AND DETAIL I6 ON DRAWING IF-2 .
4. INSTALL WALL MOUNT FAN, 80" AFF.
5. INSTALL HANDRAIL AND BUMPER. PAWLING FOUNDATION SERIES OR EQUAL. COLOR BY VA.

FURNITURE SCHEDULE:
- A DESK, 60"W X 30"D X 30"H, HERMAN MILLER 5000 SERIES METAL BASE W/ LAMINATE TOP & 2 DRAWER PEDISTAL & 3 DRAWER PEDESTAL OR EQUAL. PROVIDE COTR WITH (3) KEYS. COLOR BY VA.
- B L DESK, 60"W X 30"D X 30"H AND 30"W X 30"D X 30", CONCEPT 70 OR EQUAL. PROVIDE COTR WITH (3) KEYS. COLOR BY VA.
- C PROVIDE BUILT IN CASEWORK AS SHOWN IN INDICATED DETAIL. WHERE SINKS ARE INCLUDED, MATERIAL IS TO BE STAINLESS STEEL AND SINK IS TO BE INCLUDED FROM THE CASEWORK MANUFACTURER. SUBMIT SHOP DRAWINGS OF ALL CASEWORK AND SAMPLES OF LAMINATES AND COUNTERTOP USED FOR APPROVAL.
- D OFFICE CHAIR, HERMAN MILLER - MIRRA W/ ARMS OR EQUAL. COLOR BY VA.
- E WALL MOUNT SHELVING, HERMAN MILLER OR EQUAL. 5 ADJUSTABLE SHELVES, SLIDING DOORS WITH LOCKS. TOP HEIGHT 72". INSTALL BLOCKING IN WALL. COLOR BY VA.
- F CHAIR, HERMAN MILLER METAL FRAME W/ FABRIC SEAT & BACK OR EQUAL. COLOR BY VA.
- G LATERAL FILE, 36"W X 18"D X 53"H, 4 DRAWER HERMAN MILLER - MERIDAN METAL CABINET OR EQUAL. PROVIDE COTR WITH (3) KEYS. COLOR BY VA.
- H LATERAL FILE, 36"W X 18"D X 30"H, 2 DRAWER HERMAN MILLER - MERIDAN METAL CABINET OR EQUAL. PROVIDE COTR WITH (3) KEYS. COLOR BY VA.

VA TO INSTALL AT EACH PLINTH:
(1) ALCOHOL GEL DISPENSER
(1) GLOVE BOX
(1) ALCOHOL WIPE DISPENSER
STORAGE SHELF FOR MASSAGE CREAM, ULTRASOUND GEL

VA TO INSTALL AT EACH SINK:
(1) PAPER TOWEL DISPENSER
(1) SOAP DISPENSER
(1) ALCOHOL GEL DISPENSER

ALTERNATE DEDUCT # 3 DEDUCT ONLY FURNITURE LISTED ABOVE - NOT CASEWORK ITEMS.

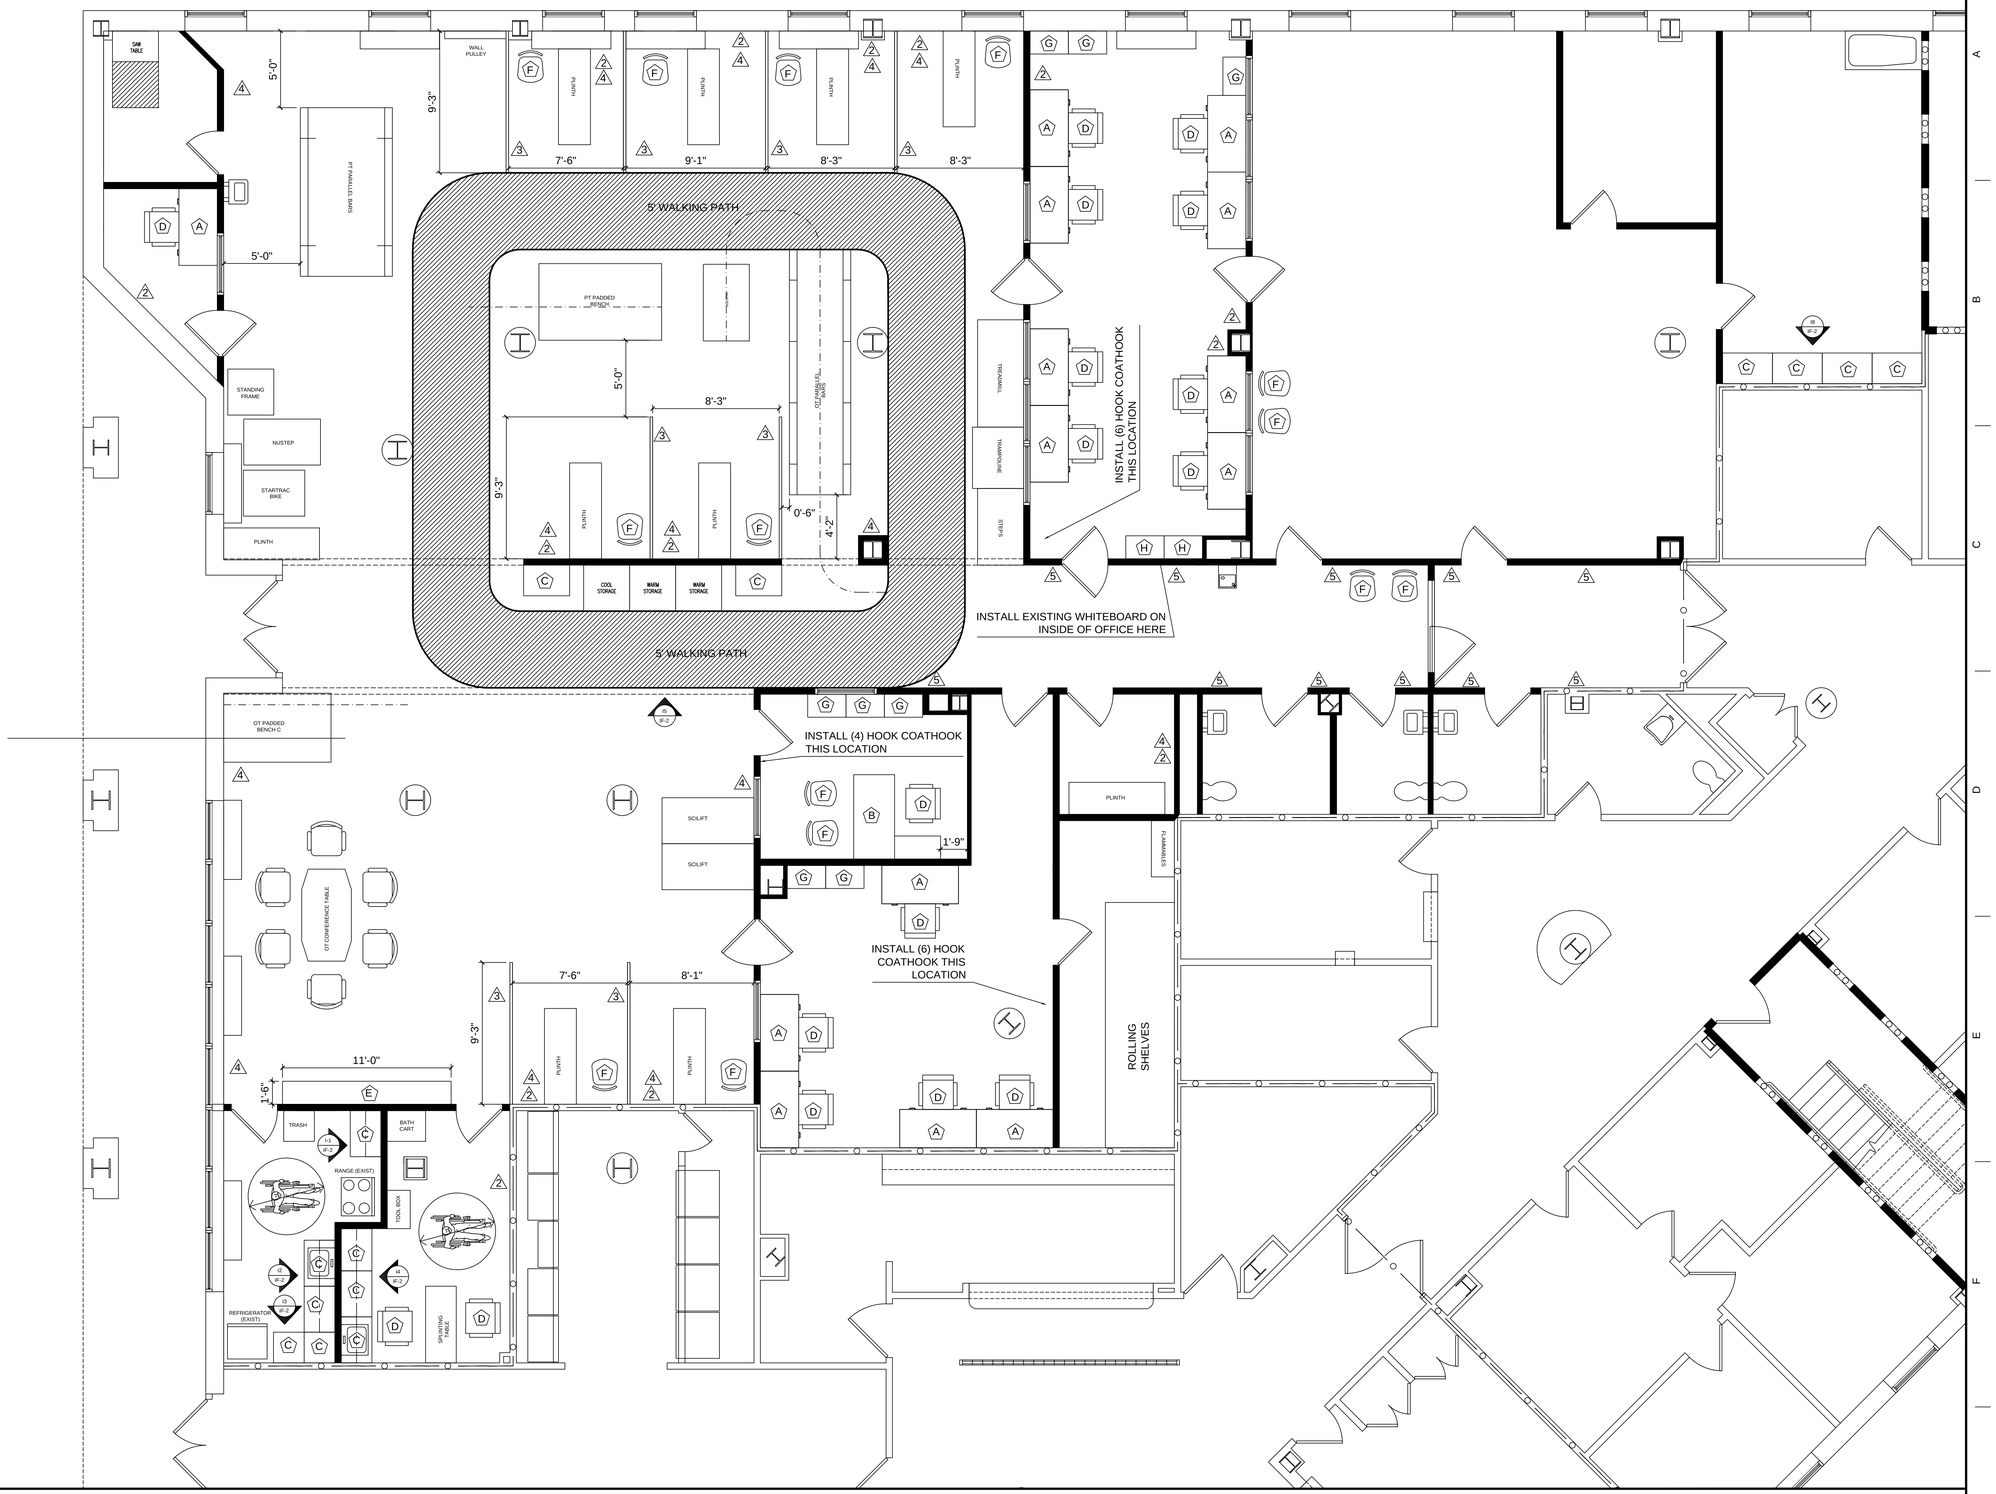

Contract Documents	2-20-2012
INITIAL DRAWING	12-15-2010
Revisions:	Date:

CONSULTANTS:

ARCHITECT/ENGINEERS:

NORTH:

APPROVED:
APPROVED:
APPROVED:
APPROVED:

Drawing Title: FLOOR PLAN LAYOUT
GROUND FLOOR
1/4" = 1'

Approved: Director , VAHVHCS:

Approved: Chief of Engineering

Project Title: PHYSICAL THERAPY OFFICES

Location: CASTLE POINT, NEW YORK

Date: 12-15-2010 | Checked | Drawn: JEF

Project Number: 620A4-11-224

Building(s) Number: 15H

Drawing Number: 15H-IF-1

SHEET 17 OF 28

Engineering Service

Department of Veterans Affairs

VA FORM 08-6231, OCT 1978