NOTES:

⚠1 PROVIDE AND INSTALL SINK AS SHOWN, USING PLUMBING FOR SINK REMOVED IN AD-1.

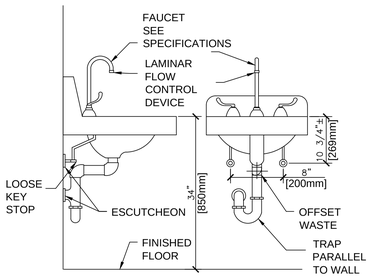


P1 PL-1 **LAVATORY DETAIL**
NTS

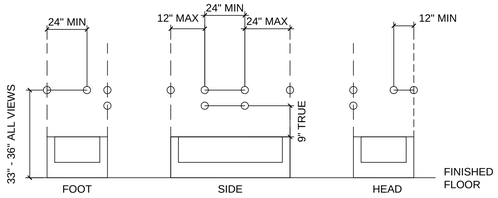


P2 PL-1 **SHOWER GRAB BARS**
NTS

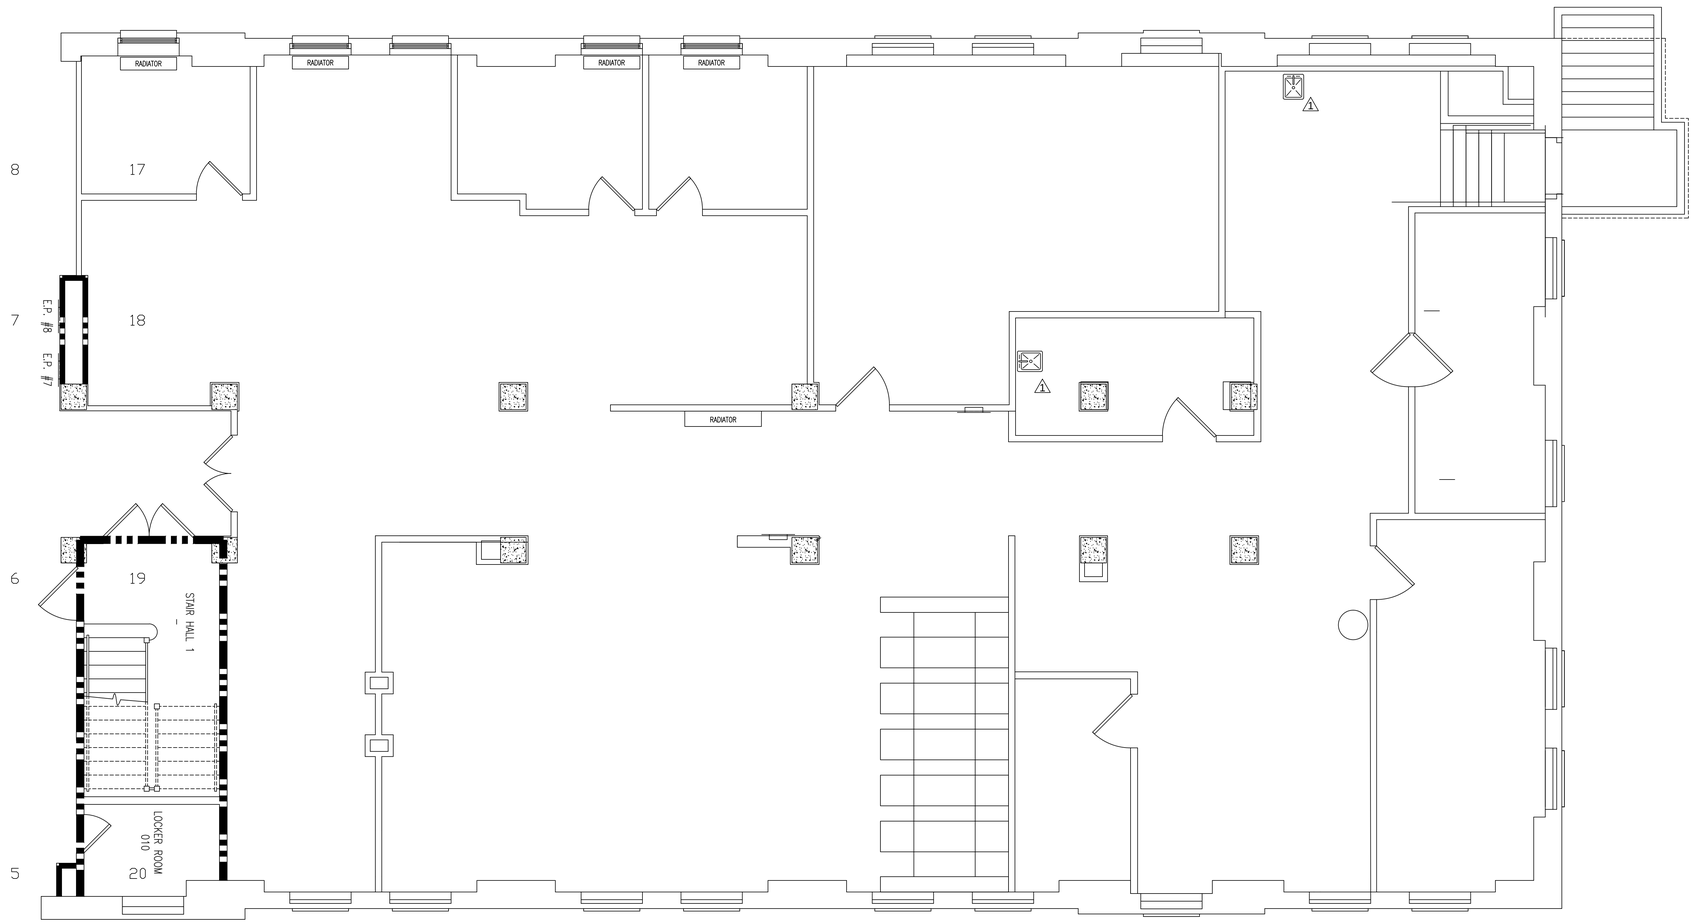


| | | | | | | | | | |
|---|---|---|---|---|---|---|---|---|---|
| | | CONSULTANTS: | ARCHITECT/ENGINEERS: | NORTH: | | APPROVED: | Drawing Title: PLUMBING PLAN GROUND FLOOR 1/4" = 1' | Project Title: PHYSICAL THERAPY PHASING | Project Number: 620A4-11-224 |
| | | | | | | APPROVED: | | | Building(s) Number: 18D |
| | | | | | | APPROVED: | Approved: Director , VAHVHCS: | Location: CASTLE POINT, NEW YORK | Drawing Number: 18-PL-1 |
| Contract Documents | 2-20-2012 | | | | APPROVED: | APPROVED: | Approved: Chief of Engineering | Date: 12-15-2010 / Checked / Drawn: JEF | SHEET 10 OF 28 |
| INITIAL DRAWING | 12-15-2010 | | | | | | | | Engineering Service |
| Revisions: | Date: | | | | | | | | Department of Veterans Affairs |

VA FORM 08-6231, OCT 1978