FINISH SCHEDULE

ROOM NUMBER	NAME	FLOOR FINISH	BASE FINISH	WALL FINISH				CEILING MATERIAL	COMMENTS
				NORTH	SOUTH	EAST	WEST		
602	OFFICE (SUPERVISOR)	ETR	ETR	PT-1	PT-1	PT-1	PT-1	ACT1	
603	GENERAL STORAGE	ETR	ETR	PT-1	PT-1	PT-1	PT-1	ACT1	
604	SHOWER ROOM	CT-1	CT-2	CT-3/4	CT-3/4	CT-3/4	CT-3/4	GWB	
605	LAUNDRY ROOM	VCT	RB-1	PT-1	PT-1	PT-1	PT-1	ACT1	
606	BEDROOM, ONE-BED	ETR	ETR	PT-1	PT-3	PT-3	PT-1	ACT2	PROVIDE HOLD DOWN CLIPS AT ALL CEILING TILES
606A	TOILET	ETR	ETR	PT-1	PT-1	PT-1	PT-1	ACT1	
607	BEDROOM, ONE-BED	ETR	ETR	PT-1	PT-1	PT-1	PT-3	ACT2	PROVIDE HOLD DOWN CLIPS AT ALL CEILING TILES
607A	TOILET	ETR	ETR	PT-1	PT-1	PT-1	PT-1	ACT1	
608	RESIDENT EDUCATION	ETR	ETR	PT-1	PT-1	PT-2	PT-1	ACT1	
609	BEDROOM, TWO-BED	ETR	ETR	PT-1	PT-1	PT-3	PT-3	ACT2	PROVIDE HOLD DOWN CLIPS AT ALL CEILING TILES
609A	TOILET	ETR	ETR	PT-1	PT-1	PT-1	PT-1	ACT1	
610	BEDROOM, TWO-BED	ETR	ETR	PT-1	PT-1	PT-3	PT-3	ACT2	PROVIDE HOLD DOWN CLIPS AT ALL CEILING TILES
610A	TOILET	ETR	ETR	PT-1	PT-1	PT-1	PT-1	ACT1	
611	BEDROOM, TWO-BED	ETR	ETR	PT-1	PT-1	PT-3	PT-3	ACT2	PROVIDE HOLD DOWN CLIPS AT ALL CEILING TILES
611A	TOILET	ETR	ETR	PT-1	PT-1	PT-1	PT-1	ACT1	
612	KITCHENETTE / MULTIPURPOSE ROOM	LVT	RB-1	PT-1	PT-1	PT-1	PT-2	ACT1	
613	OFFICE (SHARED STAFF)	ETR	ETR	PT-1	PT-1	PT-1	PT-1	ACT1	
649	CORRIDOR	ETR	ETR	PT-1	PT-1	PT-1	PT-1	ACT1	

DOOR SCHEDULE

DOOR NUMBER	ROOM NAME	NEW/EXIST	SIZE				DOOR				FRAME						HARDWARE SET	COMMENTS
			PAIR	WIDTH	HEIGHT	THICKNESS	TYPE	MATERIAL	FINISH	FIRE RATING	TYPE	MATERIAL	FINISH	HEAD	JAMB	SILL		
602-1	OFFICE (SUPERVISOR)	ETR		3' - 8"	7' - 0"	1 3/4"	D-1	WD.			F1	H.M.		ETR	ETR	ETR		
603-1	GENERAL STORAGE	ETR		3' - 8"	7' - 0"	1 3/4"	D-1	WD.			F1	H.M.		ETR	ETR	ETR		
604-1	SHOWER ROOM	ETR		3' - 10"	7' - 0"	1 3/4"	D-1	H.M.			F1	H.M.		ETR	ETR	T-1	MH-3	PROVIDE NEW HARDWARE
605-1	LAUNDRY ROOM	ETR		3' - 10"	7' - 0"	1 3/4"	D-1	ACROVYN			F1	H.M.		ETR	ETR	T-2	4D	PROVIDE NEW HARDWARE
605A-1	TOILET	ETR		3' - 0"	7' - 0"	1 3/4"	D-1	WD.			F1	H.M.		ETR	ETR	ETR	1.0	NEW HARDWARE WITH KEYED DEADBOLT ONLY - BOTH SIDES
606-1	BEDROOM, ONE-BED	NEW		3' - 10"	7' - 0"	1 3/4"	D-1	ACROVYN			F1	H.M.	PT-4	H-1	J-1	ETR	MH-1	EMERGENCY RESCUE HARDWARE / FRAME; WP-2 DOOR/FRAME PROTECTION
606A-1	TOILET	ETR		3' - 0"	7' - 0"	1 3/4"	D-1	WD.			F1	H.M.		ETR	ETR	ETR		
607-1	BEDROOM, ONE-BED	NEW		3' - 10"	7' - 0"	1 3/4"	D-1	ACROVYN			F1	H.M.	PT-4	H-1	J-1	ETR	MH-1	EMERGENCY RESCUE HARDWARE / FRAME; WP-2 DOOR/FRAME PROTECTION
607A-1	TOILET	ETR		3' - 0"	7' - 0"	1 3/4"	D-1	WD.			F1	H.M.		ETR	ETR	ETR		
608-1	RESIDENT EDUCATION	ETR		3' - 10"	7' - 0"	1 3/4"	D-1	ACROVYN			F1	H.M.		ETR	ETR	ETR		
608A-1	TOILET	ETR		3' - 0"	7' - 0"	1 3/4"	D-1	WD.			F1	H.M.		ETR	ETR	ETR	1.0	NEW HARDWARE WITH KEYED DEADBOLT ONLY - BOTH SIDES
609-1	BEDROOM, TWO-BED	NEW		3' - 10"	7' - 0"	1 3/4"	D-1	ACROVYN			F1	H.M.	PT-4	H-1	J-1	ETR	MH-1	EMERGENCY RESCUE HARDWARE / FRAME; WP-2 DOOR/FRAME PROTECTION
609A-1	TOILET	ETR		3' - 0"	7' - 0"	1 3/4"	D-1	WD.			F1	H.M.		ETR	ETR	ETR		
610-1	BEDROOM, TWO-BED	NEW		3' - 10"	7' - 0"	1 3/4"	D-1	ACROVYN			F1	H.M.	PT-4	H-1	J-1	ETR	MH-1	EMERGENCY RESCUE HARDWARE / FRAME; WP-2 DOOR/FRAME PROTECTION
610A-1	TOILET	ETR		3' - 0"	7' - 0"	1 3/4"	D-1	WD.			F1	H.M.		ETR	ETR	ETR		
611-1	BEDROOM, TWO-BED	NEW		3' - 10"	7' - 0"	1 3/4"	D-1	ACROVYN			F1	H.M.	PT-4	H-1	J-1	ETR	MH-1	EMERGENCY RESCUE HARDWARE / FRAME; WP-2 DOOR/FRAME PROTECTION
611A-1	TOILET	ETR		3' - 0"	7' - 0"	1 3/4"	D-1	WD.			F1	H.M.		ETR	ETR	ETR		
612-1	KITCHENETTE / MULTIPURPOSE ROOM	ETR		3' - 10"	7' - 0"	1 3/4"	D-1	ACROVYN			F1	H.M.		ETR	ETR	T-2		
613-1	OFFICE (SHARED STAFF)	ETR		3' - 6"	7' - 0"	1 3/4"	D-2	WD.			F1	H.M.		ETR	ETR	ETR		
649-1	CORRIDOR	ETR	PR.	3' - 6"	8' - 0"	1 3/4"	D-2	WD.			F1	H.M.		ETR	ETR	ETR	MH-4	
E6-16	STAIR 'A'	ETR		4' - 0"	7' - 0"	1 3/4"	D-2	H.M.			F1	H.M.		ETR	ETR	ETR		

FINISHES

FLOORING

CERAMIC TILE

CT-1
MANUFACTURER: CROSSVILLE, INC
COLOR: MAINSTREET - BISTRO BROWN AV213
SIZE: 6X18
LOCATION: RESTROOM FLOORS

CT-2
MANUFACTURER: CROSSVILLE, INC
COLOR: MAINSTREET - BISTRO BROWN AV213
SIZE: 6X12 COVE BASE
LOCATION: RESTROOM COVE BASE

CT-3
MANUFACTURER: CROSSVILLE, INC
COLOR: BUENOS AIRES MOOD - POLO VS150
FINISH: POLISHED
SIZE: 12X12
LOCATION: RESTROOM WALLS

CT-4
MANUFACTURER: CROSSVILLE, INC
COLOR: BUENOS AIRES MOOD - POLO VS150
FINISH: POLISHED
SIZE: 4X24 BULLNOSE
LOCATION: RESTROOM WALL TRIM

LUXURY VINYL TILE

LVT-1
MANUFACTURER: ARMSTRONG
COLLECTION: NATURAL CREATIONS W/ I-SET
COLOR: NC023 MEDIUM

VCT

VCT-1
MANUFACTURER: MANNINGTON
COLLECTION: SANDRIFT
COLOR: 137

RUBBER BASE

RB-1
MANUFACTURER: JOHNSONITE
COLOR: FAWN 80
SIZE: 4" INFLECTION PROFILE

WALL FINISHES

PAINT

PT-1
MANUFACTURER: SHERWIN WILLIAMS
COLOR: SW7036 ACCESSIBLE BEIGE

PT-2
MANUFACTURER: SHERWIN WILLIAMS
COLOR: SW2834 BIRDSEYE MAPLE

PT-3
MANUFACTURER: SHERWIN WILLIAMS
COLOR: SW6212 QUIETUDE

DOOR PROTECTION

WP-1
MANUFACTURER: ACROVYN
COLOR: PROVIDE STANDARD FINISHES TO MATCH EXISTING DOOR STAIN

WP-2
MANUFACTURER: ACROVYN
COLOR: PUMICE

COUNTER TOPS / CASEWORK

PLASTIC LAMINATE

PLAM1
MANUFACTURER: WILSONART LAMINATE
TYPE: 7040K-78
LOCATION: LAMINATE CASEWORKS (ALL EXPOSED SURFACES)

SOLID SURFACE

SS1
MANUFACTURER: HI MACS
TYPE: T002 COSMOS

TOILET PARTITIONS

MANUFACTURER: BRADLEY CORP.
TYPE: HDPE (SERIES 500)
INSTALLATION FLOOR MOUNTED - OVERHEAD BRACED
FINISH: TOFFEE (M227)

CEILING FINISHES

SUSPENDED CEILING GRID

MANUFACTURER: ARMSTRONG
TYPE: TEGULAR WITH SONATA 9/16"
COLOR: WHITE

ALTERNATE NO. 1:
MANUFACTURER: ARMSTRONG
TYPE: PRELUDE XL 15/16"
COLOR: WHITE

ACOUSTICAL CEILING TILE

ACT1
MANUFACTURER: ARMSTRONG
TYPE: ULTIMA
COLOR: WHITE
SIZE: 2X2

ACT2
MANUFACTURER: ARMSTRONG
TYPE: ULTIMA W/ HOLD-DOWN CLIPS
COLOR: WHITE
SIZE: 2X2

ACT3
MANUFACTURER: ARMSTRONG
TYPE: METALWORKS SECURELOCK
COLOR: WHITE
SIZE: 2X2

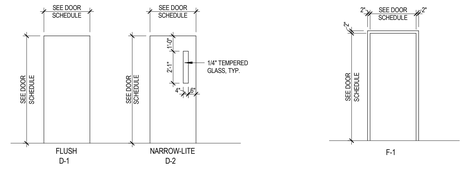

1 DOOR TYPES
1/4" = 1'-0"

2 FRAME TYPES
1/4" = 1'-0"

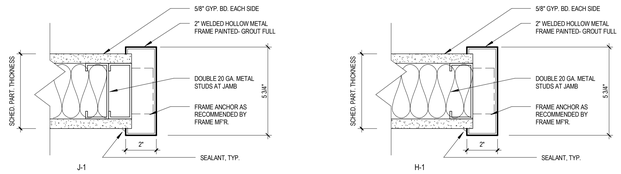

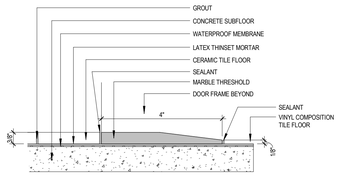

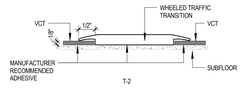

3 NEW DOOR FRAME DETAILS
3" = 1'-0"

PROJECT NORTH

FULLY SPRINKLERED CONSTRUCTION DOCUMENTS

#	Revision	Date
1	TILE SUBSTITUTION AND PATTERN REVISIONS	05/04/17

CONSULTANTS:

SEAL

ARCHITECTS/ENGINEERS:

AE WORKS

6587 Hamilton Avenue
Pittsburgh, Pennsylvania 15206
Ph: 412.287.7333 Fax: 412.287.7334
www.ae-works.com

AE Works Project Number: 15023

Drawing Title
DOOR AND FINISH SCHEDULE, DETAILS

Approved: Project Director

Project Title:
RENOVATE 6TH FLOOR EAST FOR DOMICILIARY

Location:
135 East 38th Street, Erie, PA 16504

Date: 03/03/2017 | **Checked:** JDB | **Drawn:** REC

Project Number
562-16-202

Building Number
1

Drawing Number
A601

Office of Construction and Facilities Management
Department of Veterans Affairs

5/4/2017 2:46:47 PM

VA FORM 08-6231