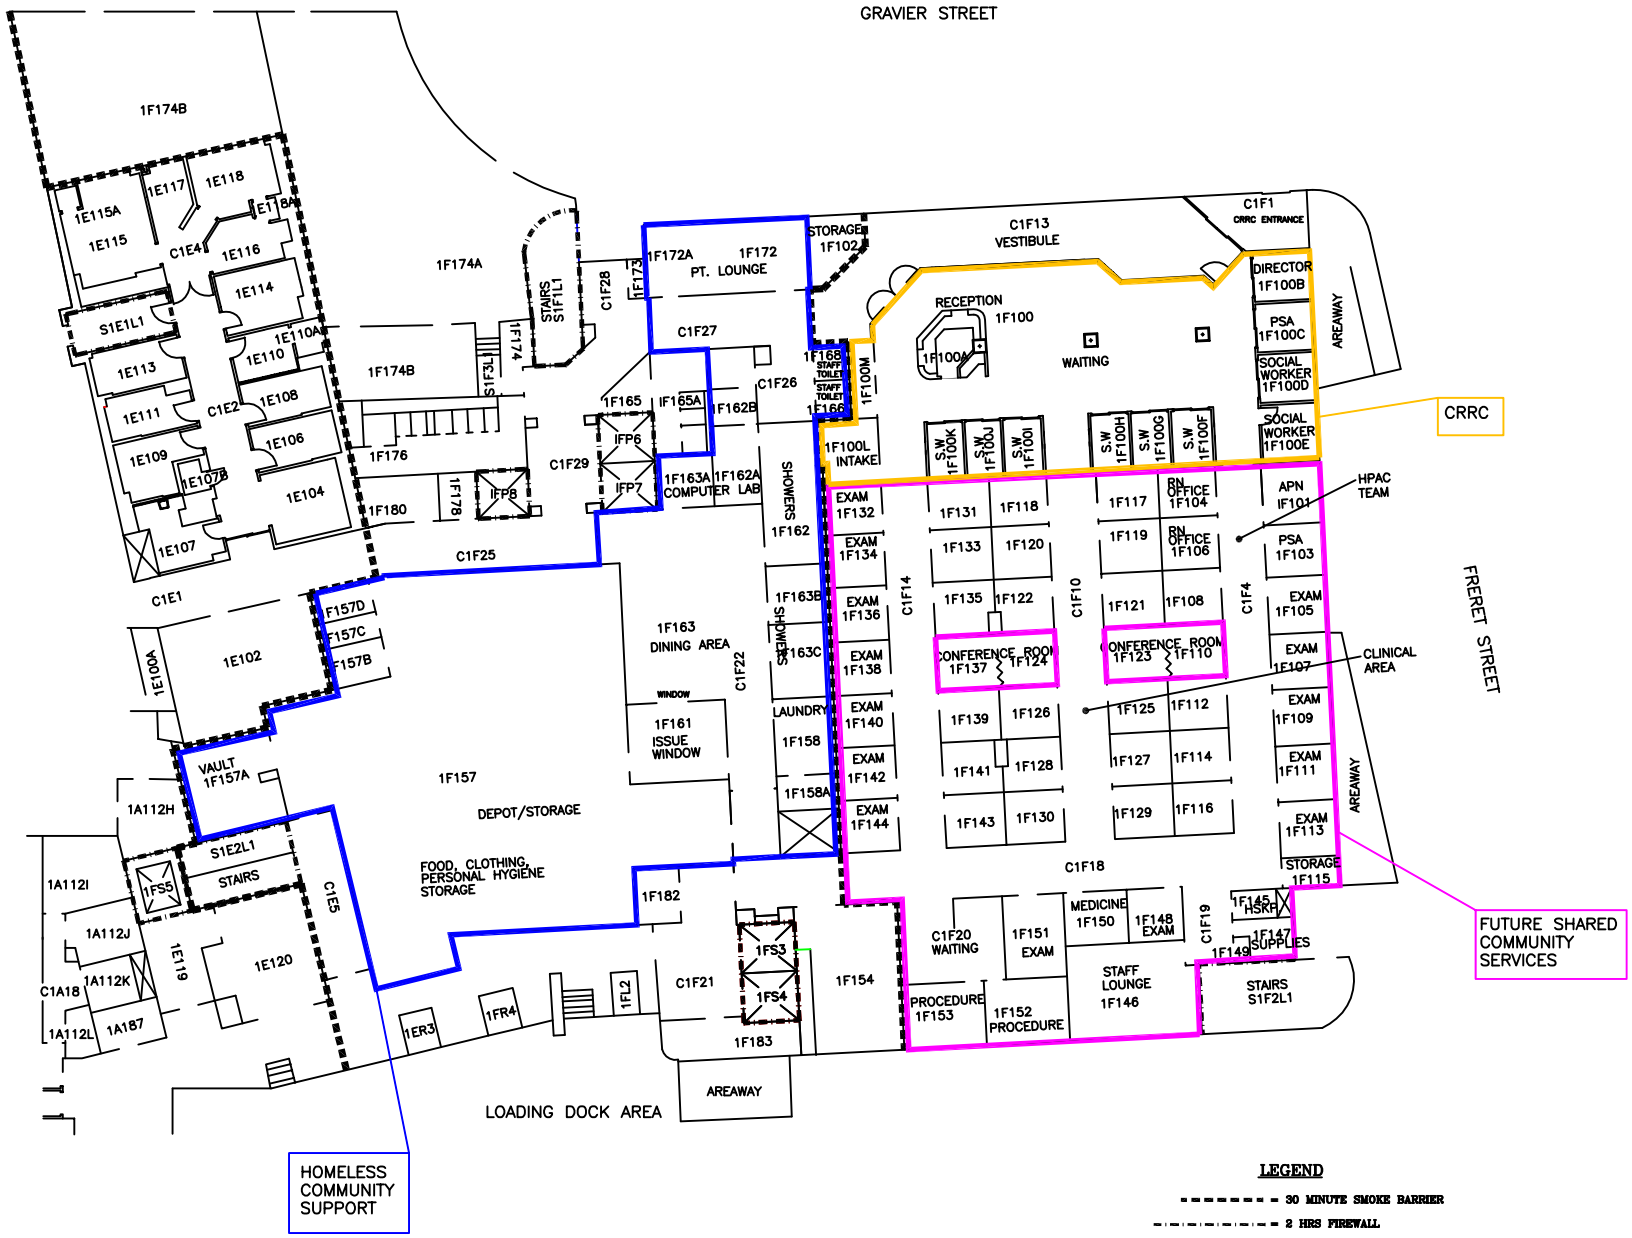

1F CRRC PROPOSED LAYOUT

SCALE: 1/16"=1'-0"