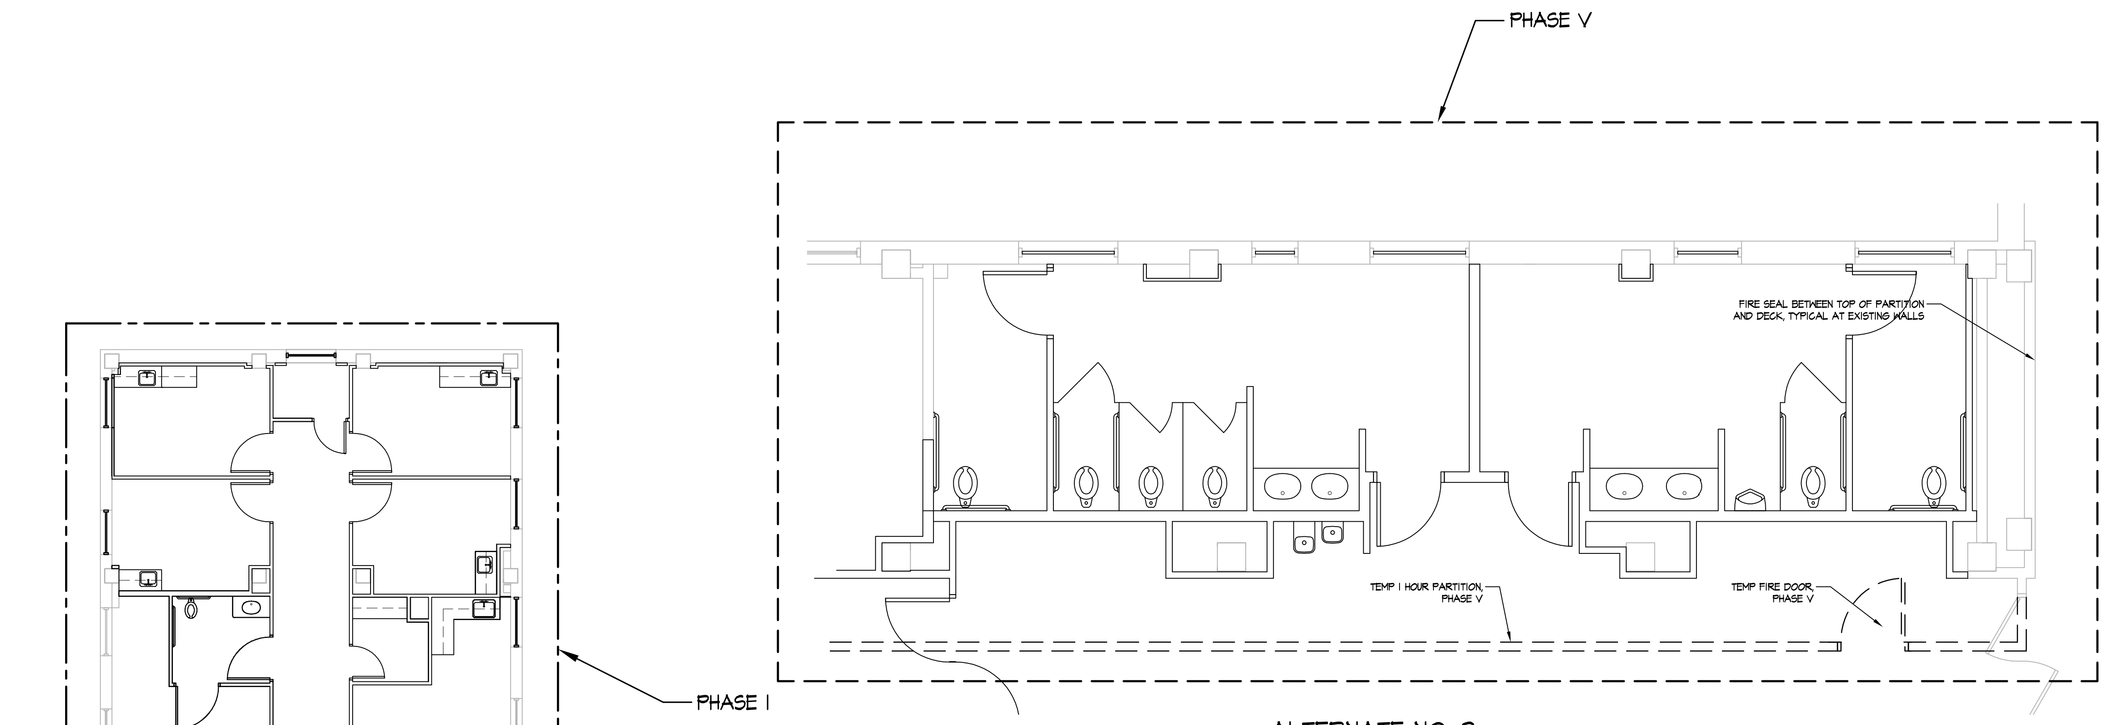

4 A2.0 ALTERNATE NO. 2
PHASING PLAN - 2nd FLOOR
SCALE: 1/4" = 1'-0"

PLAN NORTH

TEMP 1 HOUR FIRE RATED PARTITION, TYPE I

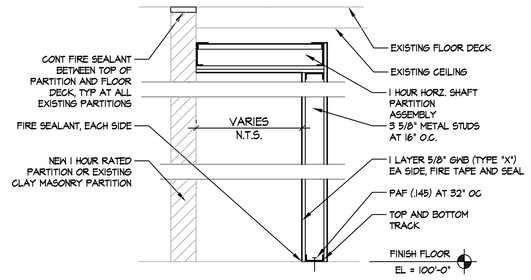

TEMP 1 HOUR FIRE RATED PARTITION, TYPE II

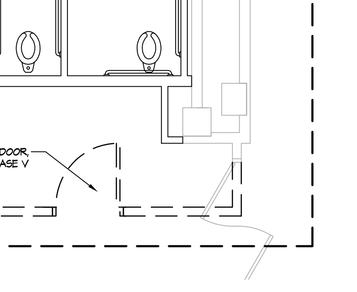

TEMP PARTITION, TYPE III

PARTITION TYPE NOTES:

1. PROVIDE 20 MIN FIRE RATED DOOR AT ALL TEMPORARY (TEMP) 1 HOUR RATED PARTITIONS WITH RATED HARDWARE AND FRAME.
2. ALL TEMPORARY (TEMP) PARTITIONS TO RECEIVE LEVEL 1 FINISH.

TEMPORARY PARTITION TYPES

NTS

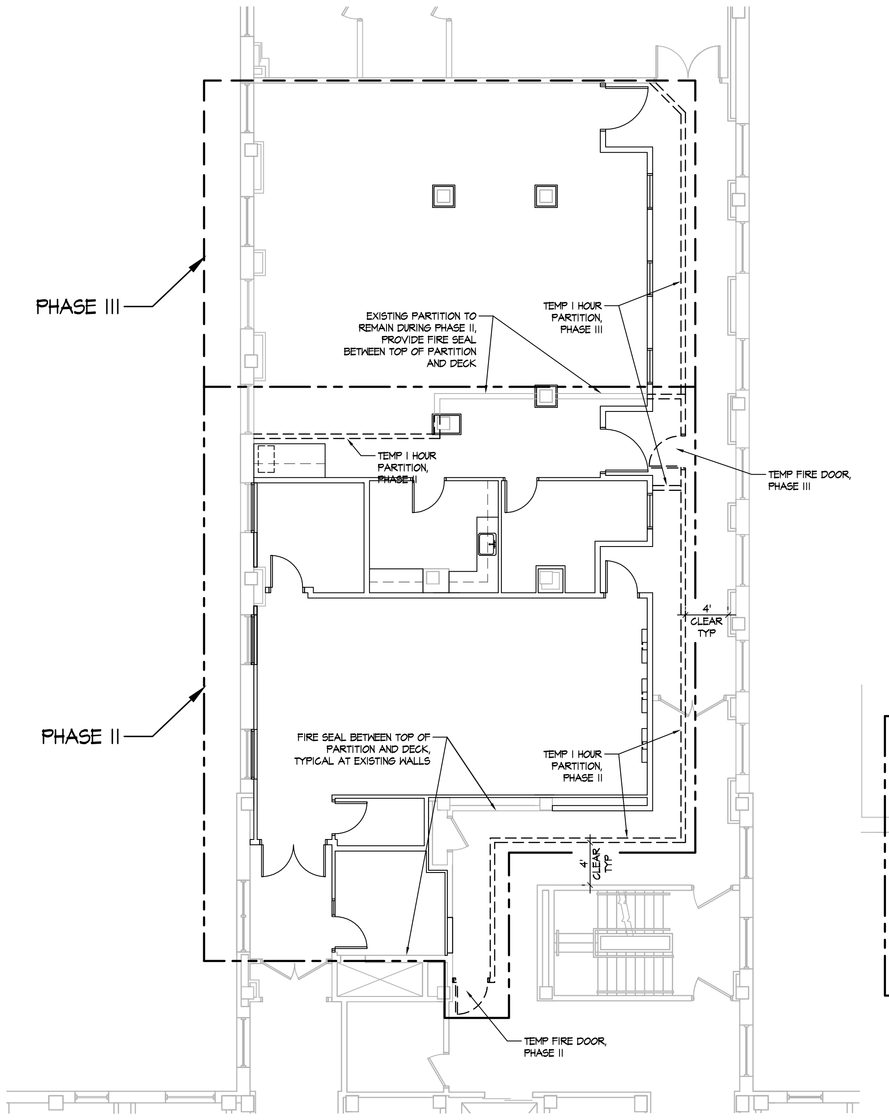

3 A2.0 ALTERNATE NO. 1
PHASING PLAN - 2nd FLOOR
SCALE: 1/8" = 1'-0"

PLAN NORTH

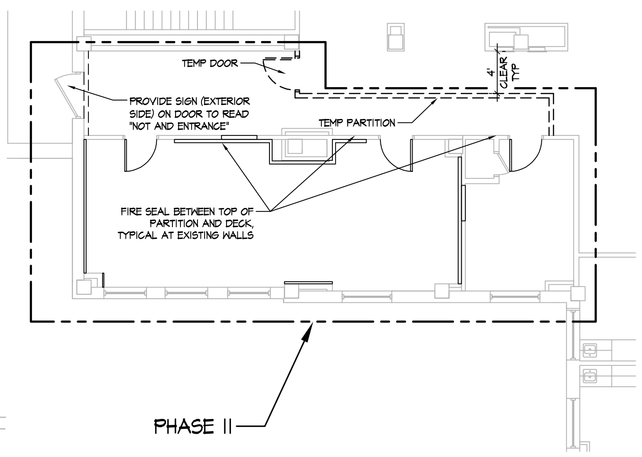

1 A2.0 BASE BID
PHASING PLAN - 1st FLOOR
SCALE: 1/8" = 1'-0"

PLAN NORTH

2 A2.0 BASE BID
PHASING PLAN - 2nd FLOOR
SCALE: 1/8" = 1'-0"

PLAN NORTH

Revisions	Date

© 2012 Calvin L. Hinz Architects P.C.

These plans are specifically designed for construction by Calvin L. Hinz Architects and are intended for no other purposes. Permission for use of this document in part or whole without written consent of Calvin L. Hinz Architects is prohibited.

IMPORTANT CONTRACTOR'S NOTE

1. ALL CONTRACTORS ARE RESPONSIBLE FOR REVIEWING ENTIRE SET OF DOCUMENTS TO DETERMINE THEIR FULL SCOPE OF WORK. CONTRACTOR SHALL NOT BE ALLOWED EXTRA COSTS DUE TO FAILURE TO REVIEW ENTIRE SET OF DOCUMENTS.
2. ANY USE OF THESE ELECTRONIC DRAWINGS OR SCALING OF THE PRINTED DOCUMENTS ARE DONE SO AT THE CONTRACTORS RISK.

REGISTERED PROFESSIONAL ARCHITECT — CALVIN L. HINZ A-1793 — STATE OF NEBRASKA

ARCHITECT/ENGINEERS:

Calvin L. Hinz Architects, P.C.
3705 North 200th Street
Elkhorn, Nebraska 68022
Phone:402.291.6941 Fax: 402.291.9193

KRS ENGINEERING
11600 ARBOR STREET SUITE 100
OMAHA, NEBRASKA 68144
PHONE : 402 . 932 . 0100
FAX: 402 . 932 . 1001
www.krsengineering.com KRS #

COPYRIGHT 2011
This document and the information contained may not be reproduced without the express written permission of KRS Engineering, LLC. Unauthorized copying, disclosure or construction use are prohibited by the copyright law.

Drawing Title	PHASING PLANS
ISSUED: 05-21-2012	
Approved Project Director	KEVIN HUTSELL
CONSTRUCTION DOCUMENT (CD-3) SUBMITTAL (100%) April 13, 2012	
Project Title	RENOVATE BACKFILL CANTEEN SPACE NWIHCS
Location	VAMC Grand Island, NE
Date	APRIL 13, 2012
Checked	CH
Drawn	
Project Number	636-12-103
Building Number	ONE
Drawing Number	A2.0
Dwg.	41 of 41

Office of Construction and Facilities Management
Department of Veterans Affairs

VA FORM 08-6231

P:\Projects - Active\2012-02 VA GI Specialty Clinic- Canteen Backfill\CDs\12-02 A2.0.dwg 5-21-12 02:06:51 PM mkearney