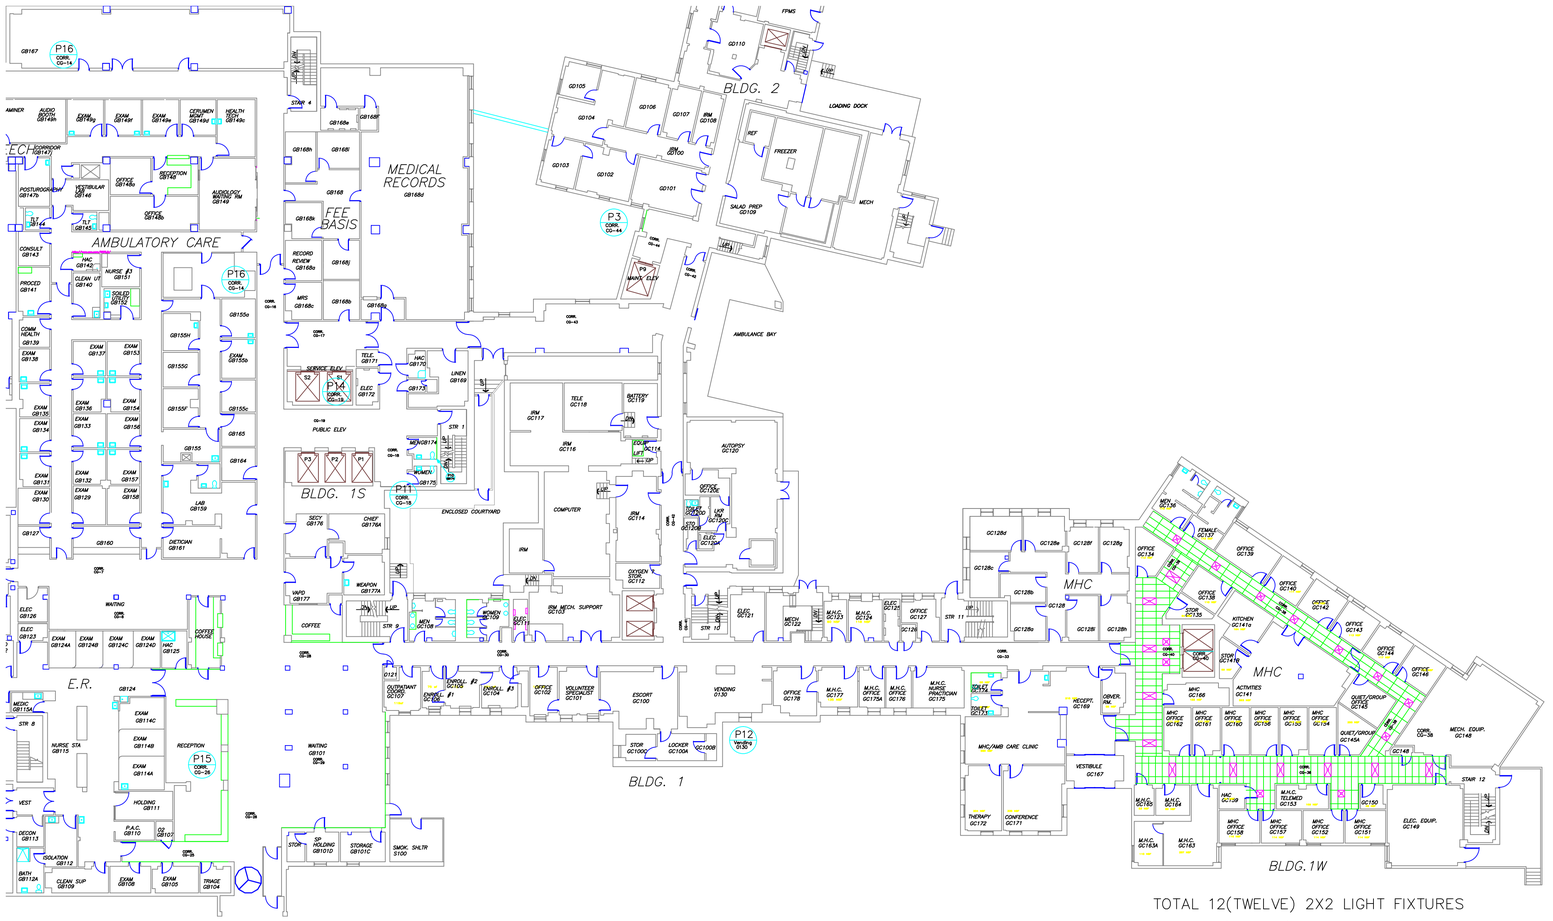

TOTAL 12(TWELVE) 2X2 LIGHT FIXTURES
TOTAL 11(ELEVEN) 2X4 LIGHT FIXTURES

GROUND FLOOR LIGHTING PLAN
SCALE: 1/16" = 1' - 0"

GENERAL NOTES

1. Coordinate all replacement work with Contracting Officer's Representative
2. Contractor shall remove and dispose of all existing fixtures and lamps identified
3. Contractor shall install new fixture in same location and in same mounting method as existing fixture except where noted.
4. All existing 2'x2' fixtures shown shall be replaced with fixture LF1
5. All existing 2'x4' fixtures shown shall be replaced with fixture LF2

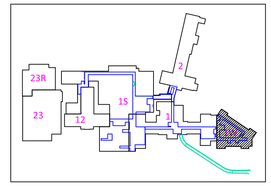

KEY PLAN
SCALE: NTS

UNITED STATES DEPARTMENT OF VETERANS AFFAIRS
VA MEDICAL CENTER - 1540 SPRING VALLEY DRIVE - HUNTINGTON WV 25704

DRAWING TITLE: GROUND FLOOR LIGHTING	PROJECT TITLE: REPLACE LIGHTING PHASE 2			
APPROVED: CHRISTOPHER ECKLES, ASS'T CHIEF, ENGINEERING SERVICE	BUILDING: 1W	PROJECT NUMBER: 581-12-109	DRAWING NUMBER: E1	
APPROVED: JOHN KLIM, CHIEF, ENGINEERING SERVICE	DRAWN: KAZI HOSSAIN	DATE: MAY '12	DWG. 2 OF 8	