James A. Lovell FHCC
3001 Green Bay Road
North Chicago, IL. 60064

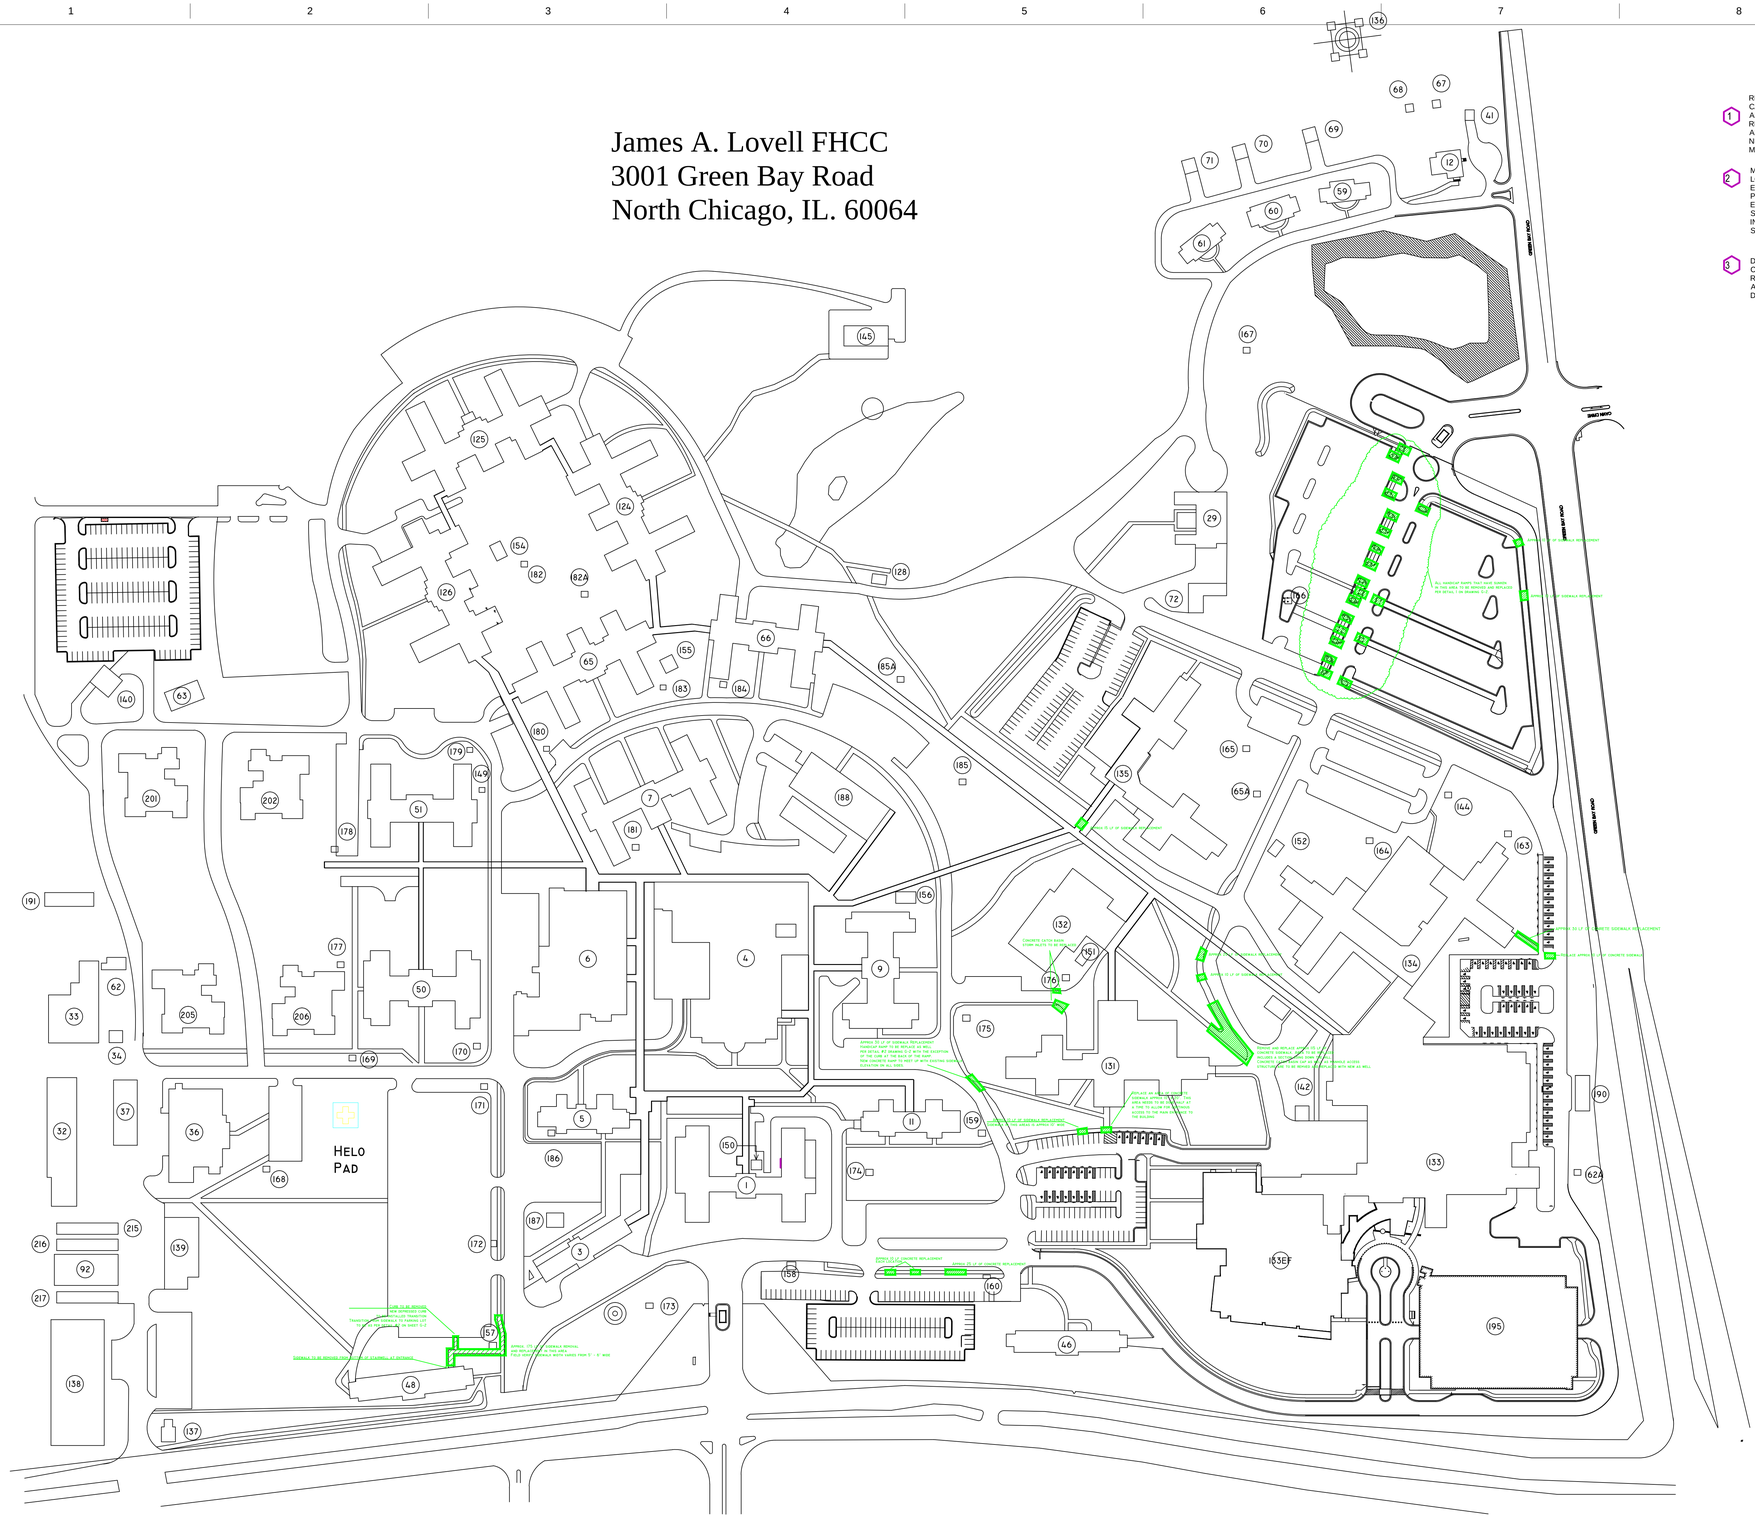
HELO PAD
GREEN BAY ROAD
APPROX 50 LF OF CONCRETE SIDEWALK REPLACEMENT
APPROX 50 LF OF CONCRETE SIDEWALK REPLACEMENT
APPROX 50 LF OF CONCRETE SIDEWALK REPLACEMENT
APPROX 50 LF OF CONCRETE SIDEWALK REPLACEMENT
APPROX 25 LF OF CONCRETE REPLACEMENT
APPROX 25 LF OF CONCRETE REPLACEMENT
APPROX 25 LF OF CONCRETE REPLACEMENT
APPROX 25 LF OF CONCRETE REPLACEMENT
APPROX. 175 SF OF SIDEWALK REMOVAL AND REPLACEMENT IN THIS AREA. FIELD VERIFY AS WIDTH VARIES FROM 5' - 8' WIDE
CURB TO BE REMOVED AND REPLACED FOR SIDEWALK RAMP TRANSITION. SEE DETAIL 1 ON SHEET C-2
SIDEWALK TO BE REMOVED FOR NEW STAIRWELL AT ENTRANCE
REMOVE AND REPLACE APPROX 50 LF OF CONCRETE SIDEWALK AS NEEDED TO ACCOMMODATE NEW ACCESS RAMP. SEE DETAIL 1 ON SHEET C-2
REPLACE APPROX 50 LF OF CONCRETE SIDEWALK AS NEEDED TO ACCOMMODATE NEW ACCESS RAMP. SEE DETAIL 1 ON SHEET C-2
REMOVE AND REPLACE APPROX 50 LF OF CONCRETE SIDEWALK AS NEEDED TO ACCOMMODATE NEW ACCESS RAMP. SEE DETAIL 1 ON SHEET C-2
REPLACE 50 LF OF CONCRETE SIDEWALK AS NEEDED TO ACCOMMODATE NEW ACCESS RAMP. SEE DETAIL 1 ON SHEET C-2
REMOVE AND REPLACE APPROX