James A. Lovell FHCC
3001 Green Bay Road
North Chicago, IL. 60064

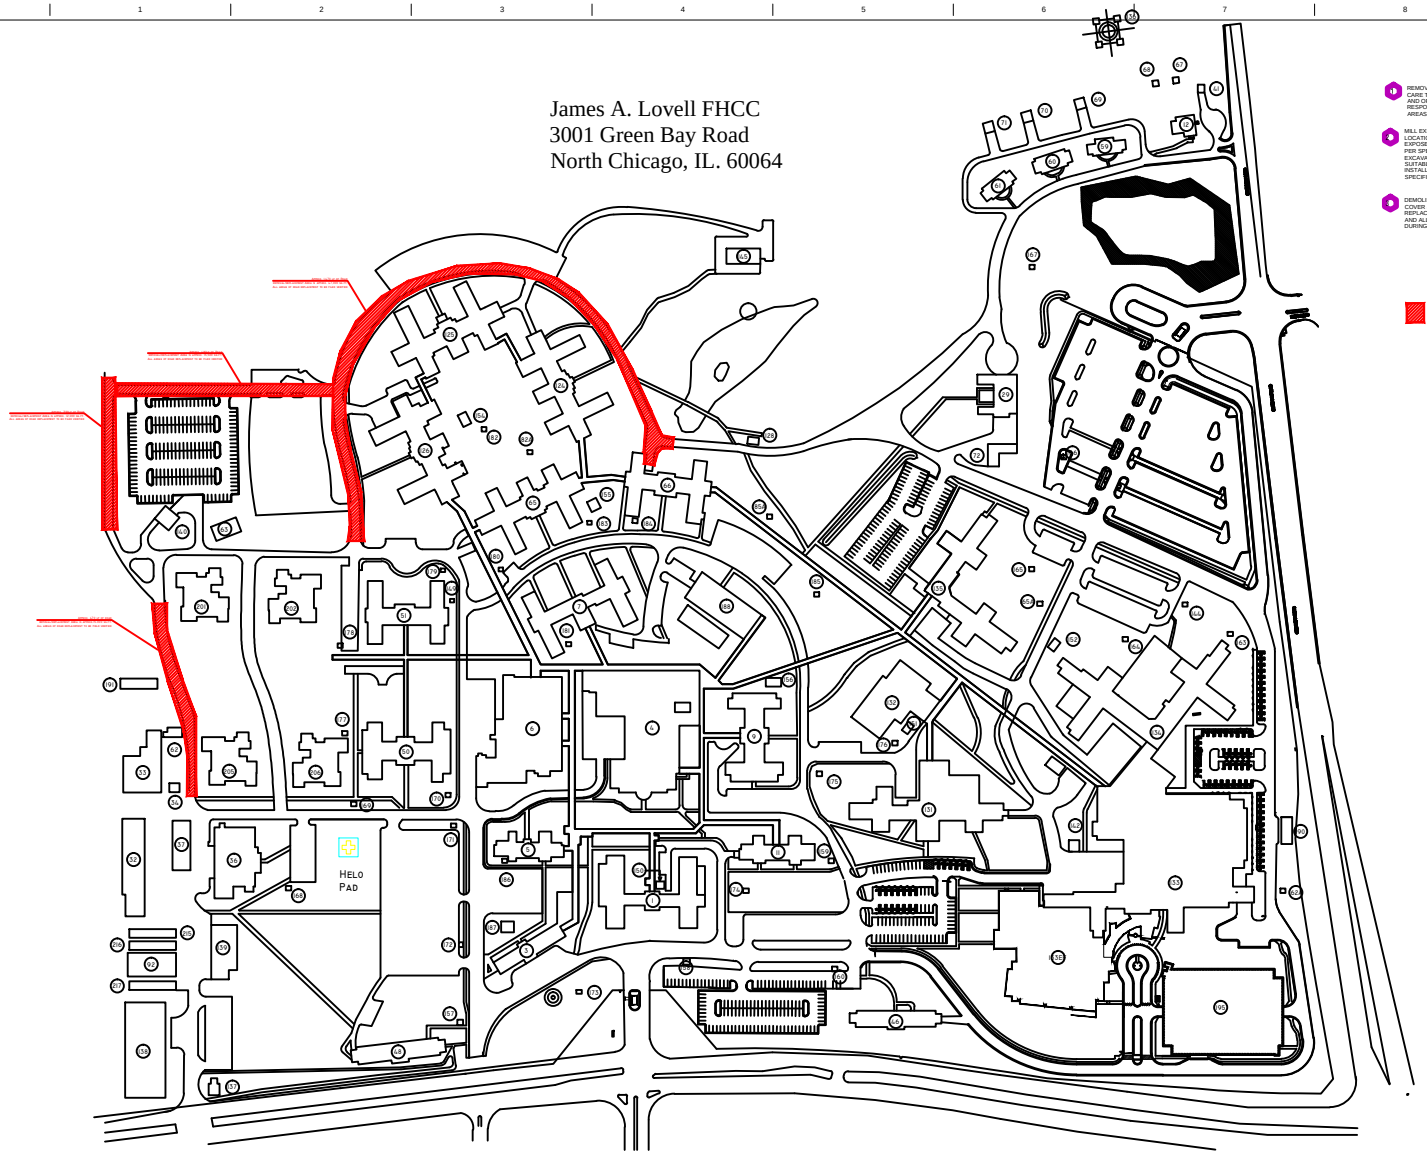

REMOVE AREA OF CONCRETE SIDEWALK AS SHOWN ON DRAWINGS. CARE TO BE TAKEN TO NOT DAMAGE SURROUNDING VEGETATION AND OR GRASSY AREAS. ANY DAMAGE TO THESE AREAS IS THE RESPONSIBILITY OF CONTRACTOR TO REPAIR/REPLACE TO BRING AREAS BACK TO ORIGINAL CONDITION.

MILL EXISTING ASPHALT TO REMOVE MINIMUM 3-1/2" AT ALL LOCATIONS AS SHOWN ON DRAWINGS. WHERE BASE IS EXPOSED AFTER MILLING VERIFY IT IS SOLID AND COMPACTED PER SPECIFICATIONS TO EXCEPT NEW ASPHALT. IF ADDITIONAL EXCAVATION OF UNSUITABLE BASE IS REQUIRED REMOVE TO SUITABLE MATERIAL AS PER SPECIFICATIONS. PROVIDE, INSTALL AND COMPACT NEW BASE AS REQUIRED PER SPECIFICATIONS.

DEMOLISH DAMAGED CONCRETE STORM SEWER INLET COVER & ADJACENT DAMAGED CURBS / SIDEWALK IF REQUIRED. REPLACE AS REQUIRED PER SPECIFICATIONS. REPLACE ANY AND ALL CURB, SIDEWALK, or ASPHALT DAMAGED OR REMOVED DURING DEMO OF INLET.

AREAS TO BE MILLED TO REMOVE EXISTING ASPHALT

Revisions:

ARCHITECT/ENGINEERS:

Approved: Assistant Director	Approved: Chief of Staff	Approved: Chief, Engineering
Approved: Service Chief	Approved: Service Chief	Approved: Service Chief
Approved: Chief, Env+Med	Approved: Chief, EMS	Approved: Chief, Infection Control
Approved: Chief, IT	Approved: Chief, M&O	Approved: Chief, Police
Approved: Chief, Safety	Approved: Chief	Approved: Chief

Drawing Title: ASPHALT REPAIR REPLACEMENT LOCATIONS

Location: CAPTAIN JAMES A. LOVELL F.H.C.C. NORTH CHICAGO, ILLINOIS

Project Name: NRM 556-17-013 REPAIR ROADS and CURBS

Building Number | Checked | Drawn

Project Number: 556-17-013

Date: 1/23/17

Drawing Number: G-1

Dwg. of

Office of Construction and Facilities Management

VA FORM 08-6231