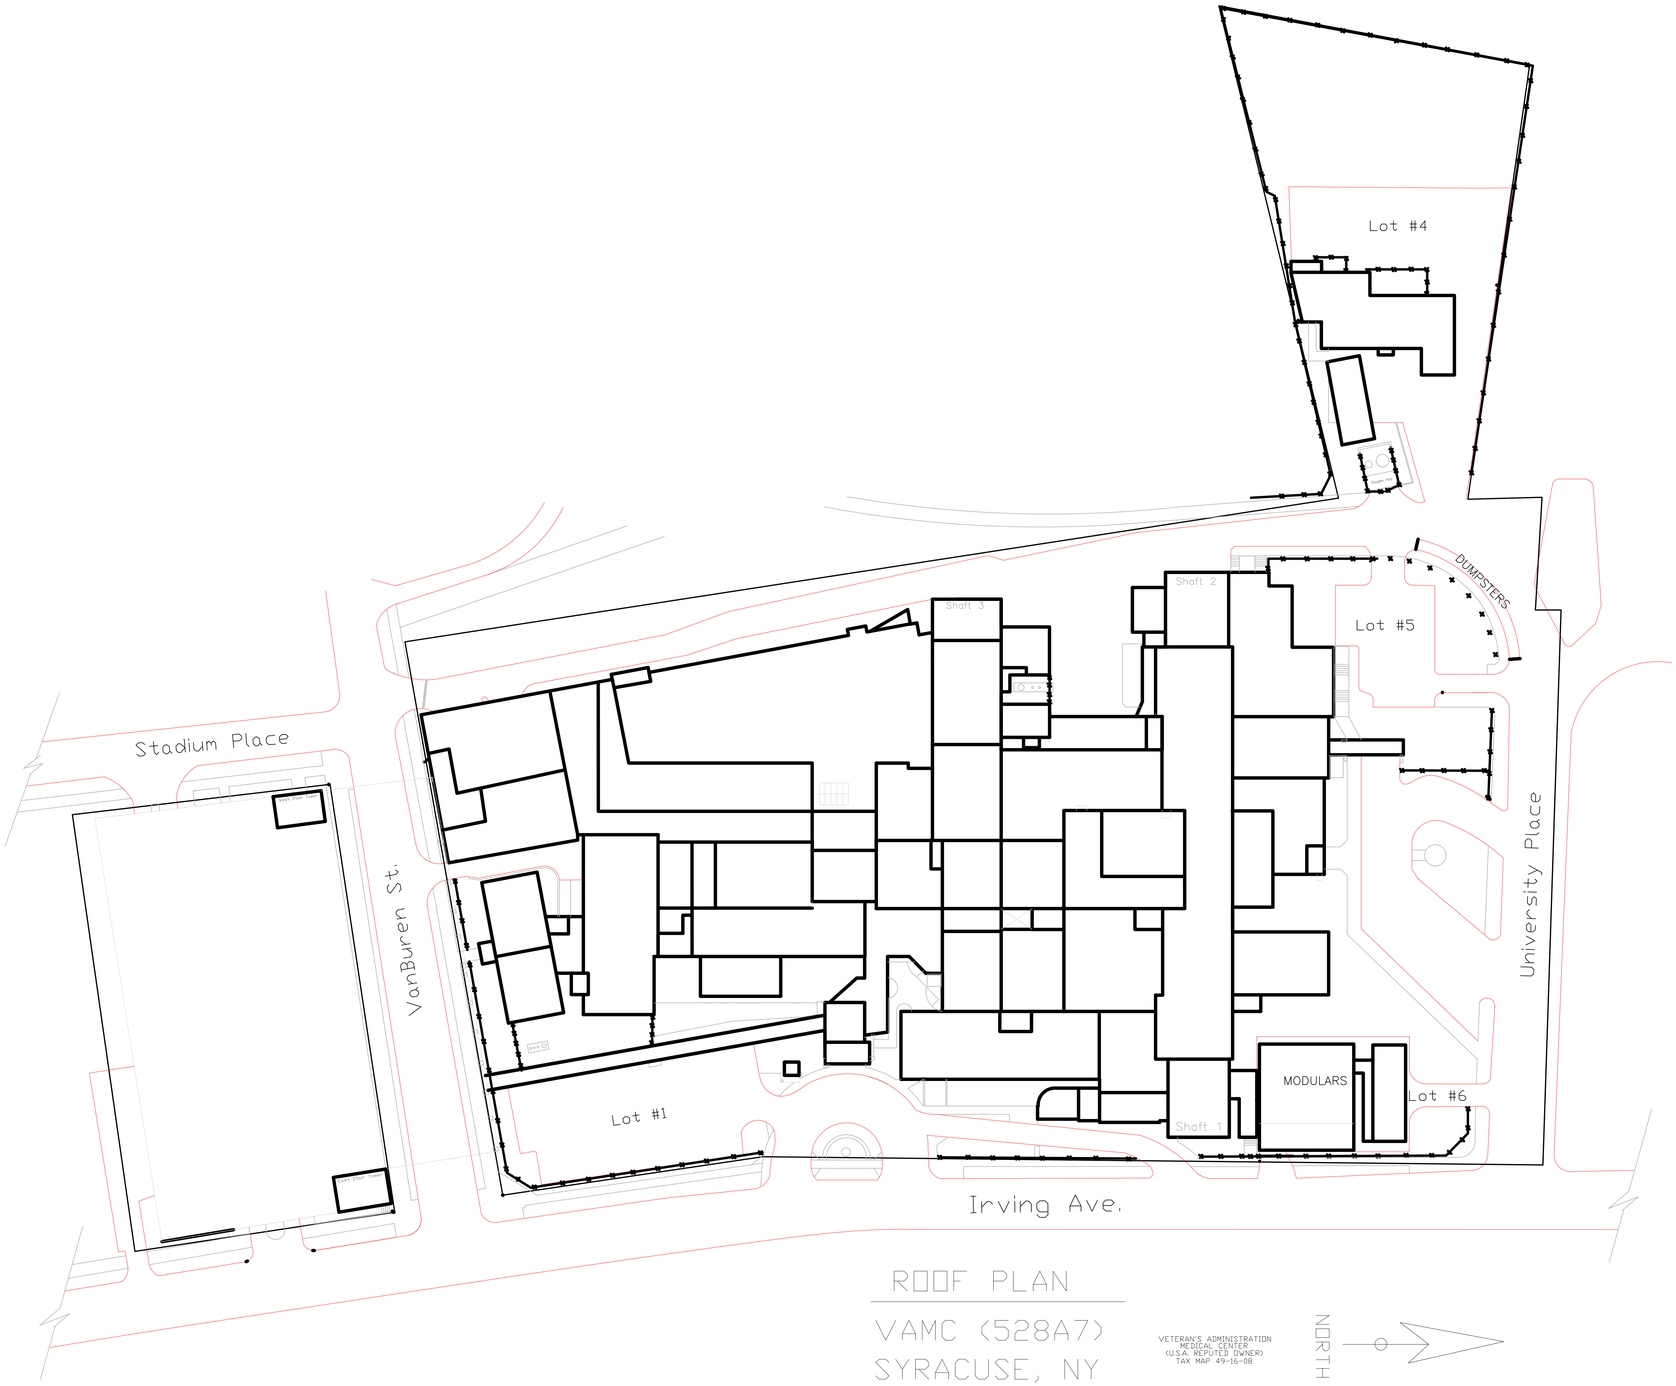

ROOF PLAN

VAMC (528A7)
SYRACUSE, NY

VETERAN'S ADMINISTRATION MEDICAL CENTER
(U.S.A. REPUTED OWNER)
TAX MAP 49-16-08

NORTH

1 ROOF ASSESSMENT
1"= 40'-0"

Revisions	Date

CONSULTANTS:

ARCHITECT/ENGINEERS:

Drawing Title

Approved Project Director

Project Title

Location

Date | Checked | Drawn

Project Number

Building Number

Drawing Number

Dwg. of

Office of Construction and Facilities Management

Department of Veterans Affairs

VA FORM 08-6231