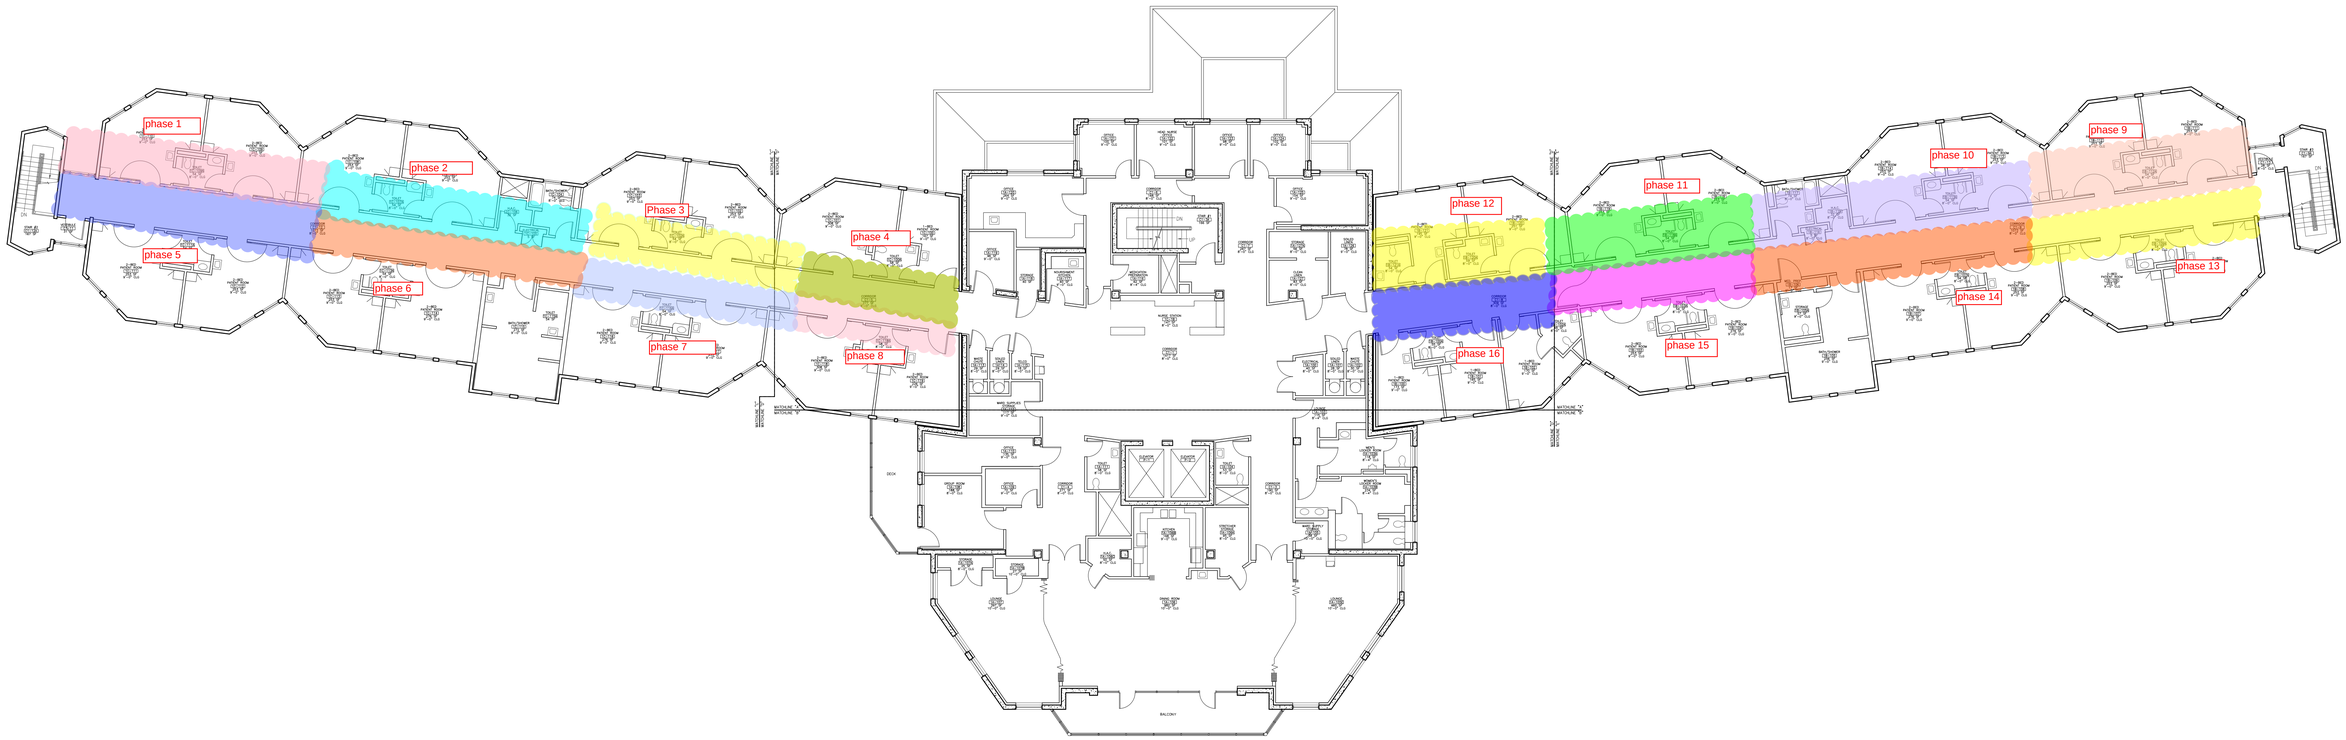

1 FIRST FLOOR PLAN

N.T.S.

0 4' 8' 16' 32'

N TRUE NORTH W E S

Scale: As Noted

Revisions	Date

CONSULTANTS:

KEY PLAN

ARCHITECT/ENGINEERS:

POLYTECH ASSOCIATES INC
ARCHITECTURE PLANNING INTERIOR DESIGN
235 PINE STREET 12TH FLOOR SAN FRANCISCO CALIFORNIA 94104
TEL 415.397.3117 FAX 415.397.1517 WWW.POLYTECHAG.COM

Drawing Title: FIRST FLOOR PLAN - EAST WING	Project Title: UPDATE OF AUTOCAD FLOOR PLANS AND SPACE FILES		Project Number: 662-14-207
Approved: Project Director: - - VAPAHCS PLANNING AND ENGINEERING	Location: VMAC SAN FRANCISCO CA 94121		Building Number: 208
	Date: 3-31-2015	Checked: AK	Drawn: JM
			Drawing Number: — Dwg.9 of 14

Office of Construction and Facilities Management

Department of Veterans Affairs

VA FORM 08-6231