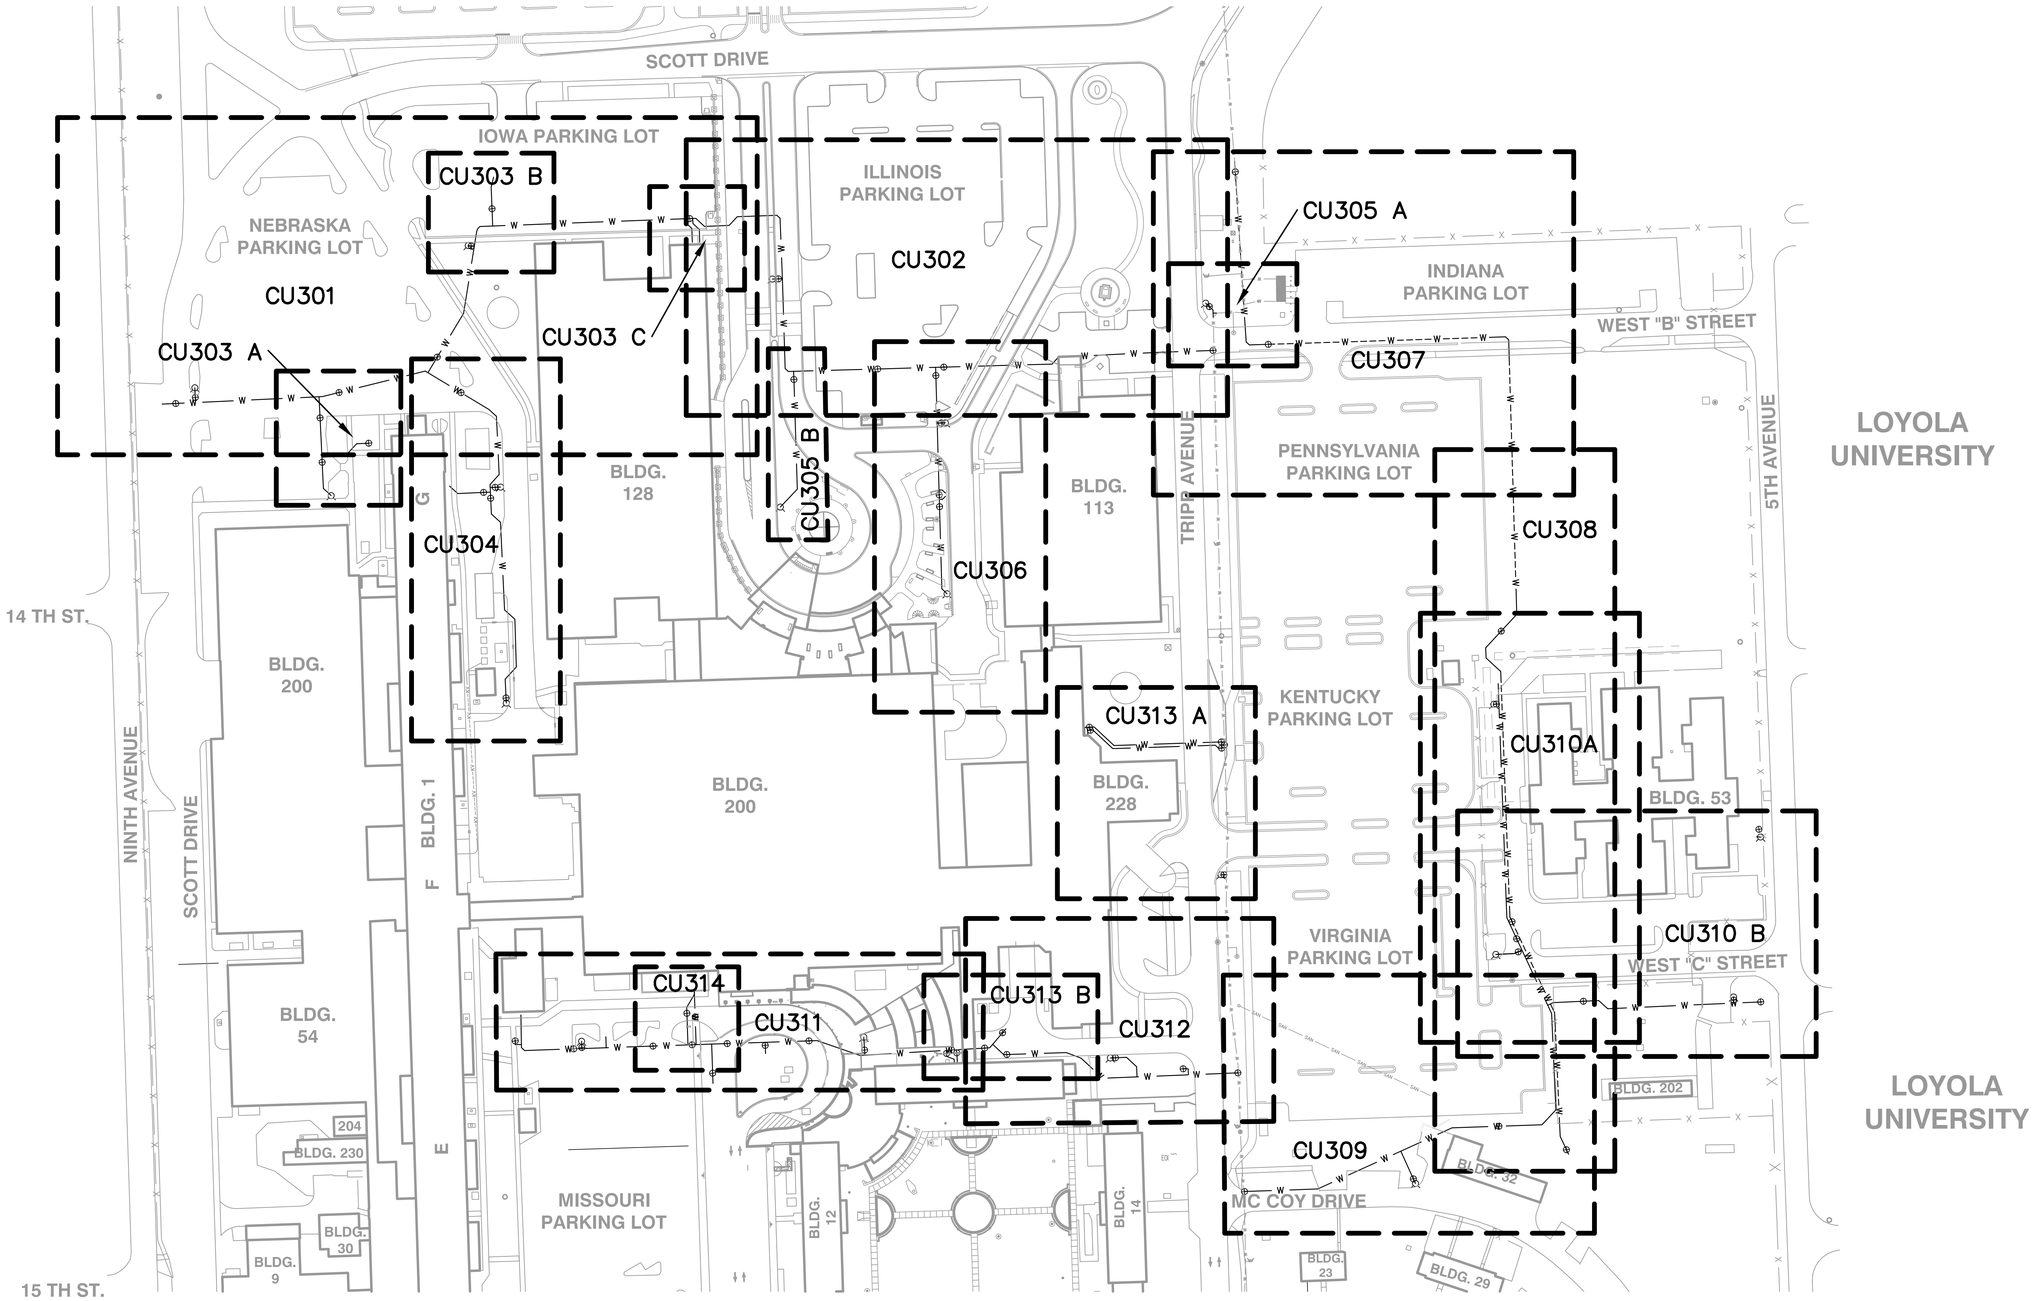

GRAPHIC SCALE

0 60' 120'

Revisions	Date

THE SIGMA GROUP
Single Source. Sound Solutions.
www.thesigmagroup.com
1300 West Canal Street
Milwaukee, WI 53233
Phone: 414-643-4200
Fax: 414-643-4210

HGA
Architecture | Engineering | Planning
Hammel, Green and Abrahamson, Inc.
333 East Erie Street
Milwaukee, Wisconsin USA 53202
Telephone 414.278.8200 Facsimile 414.278.7734

PHASE 2 - CONSTRUCTION DOCUMENTS: MAY 22, 2012

Drawing Title: PHASE 2 - WATER MAIN PLAN & PROFILE DRAWING INDEX

Project Title: VA MEDICAL CENTER REPLACE EXISTING WATER MAINS PROJECT

Date: MAY 22, 2012

Project No.: VA#69PD-RA-1465 HGA#2606-008-00

Approved: Division Chief

Approved: Service Director

Building Number

Checked: JBL

Drawn: TPM

Location: HINES, ILLINOIS

DRAWING NO.: CU300

Dwg. __ Of __

Office of Facilities Management

Department of Veterans Affairs