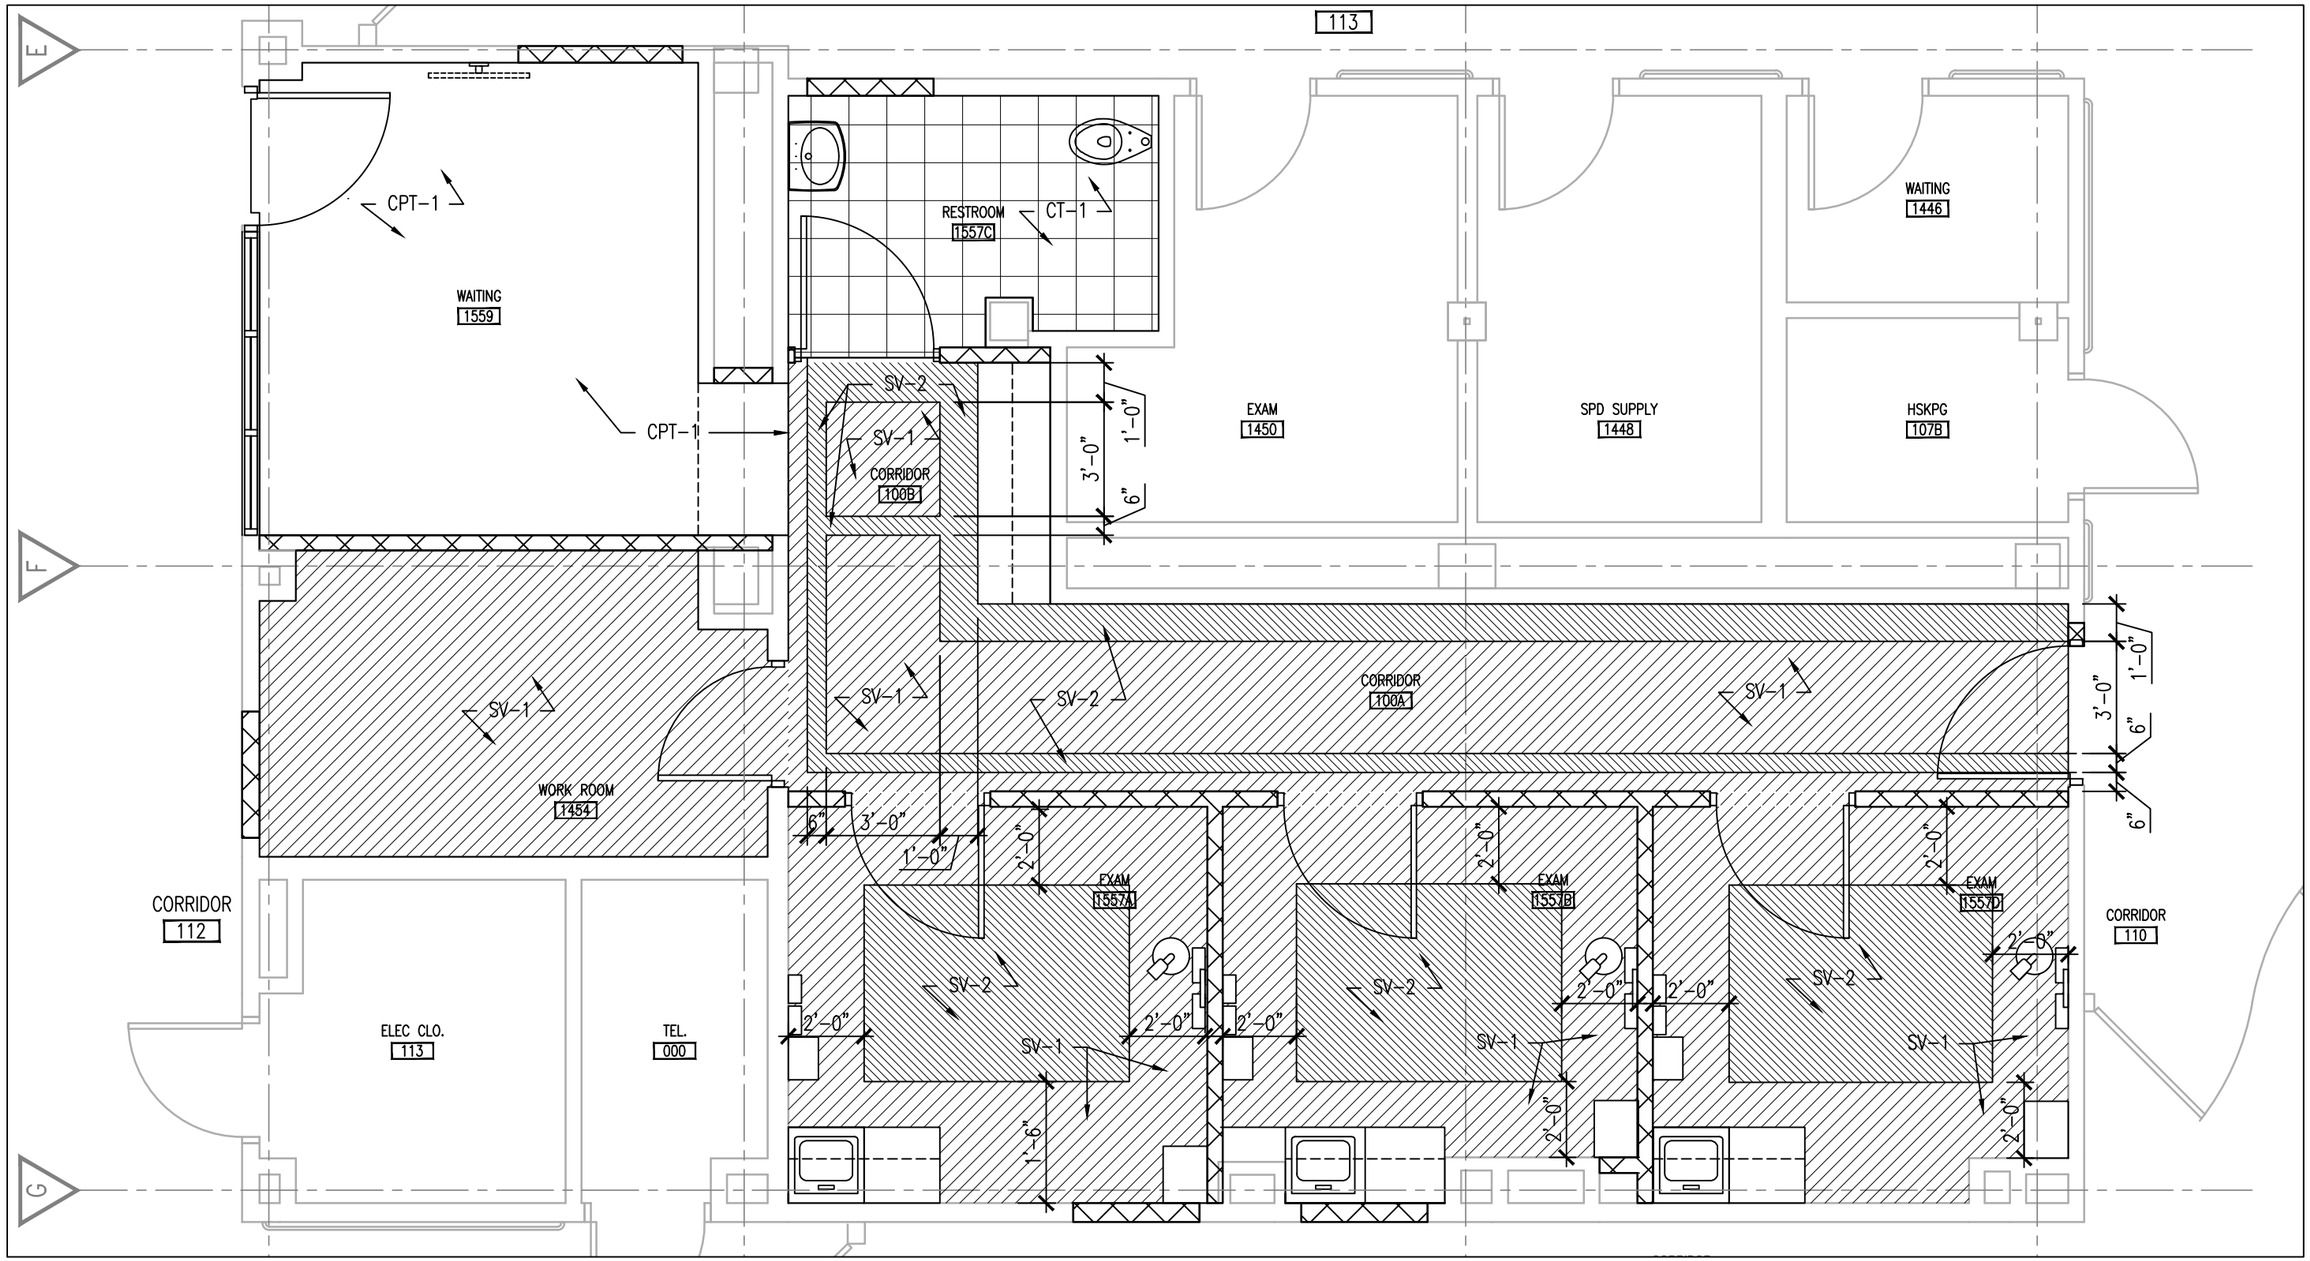SCHEMMER ARCHITECTS | ENGINEERS | PLANNERS	PROJECT: WOMEN'S CLINIC WITHIN EXISTING HOSPITAL JOB NO: 636A6-11-308		
SUPPLEMENTAL DRAWING			
DATE: 5/7/12	DRAWN: KAH	SCALE: 1/4"=1'-0"	SHEET NO: DA-3
SHEET TITLE: PARTIAL FIRST FLOOR – FLOOR FINISH PLAN			REF: 3/AE103