NOTES:

1. SEE SHEET 1–M–001 FOR LEGEND, ABBREVIATIONS AND GENERAL NOTES.
2. RECONNECT FTR TO EXISTING THERMOSTATS UNLESS OTHERWISE NOTED.

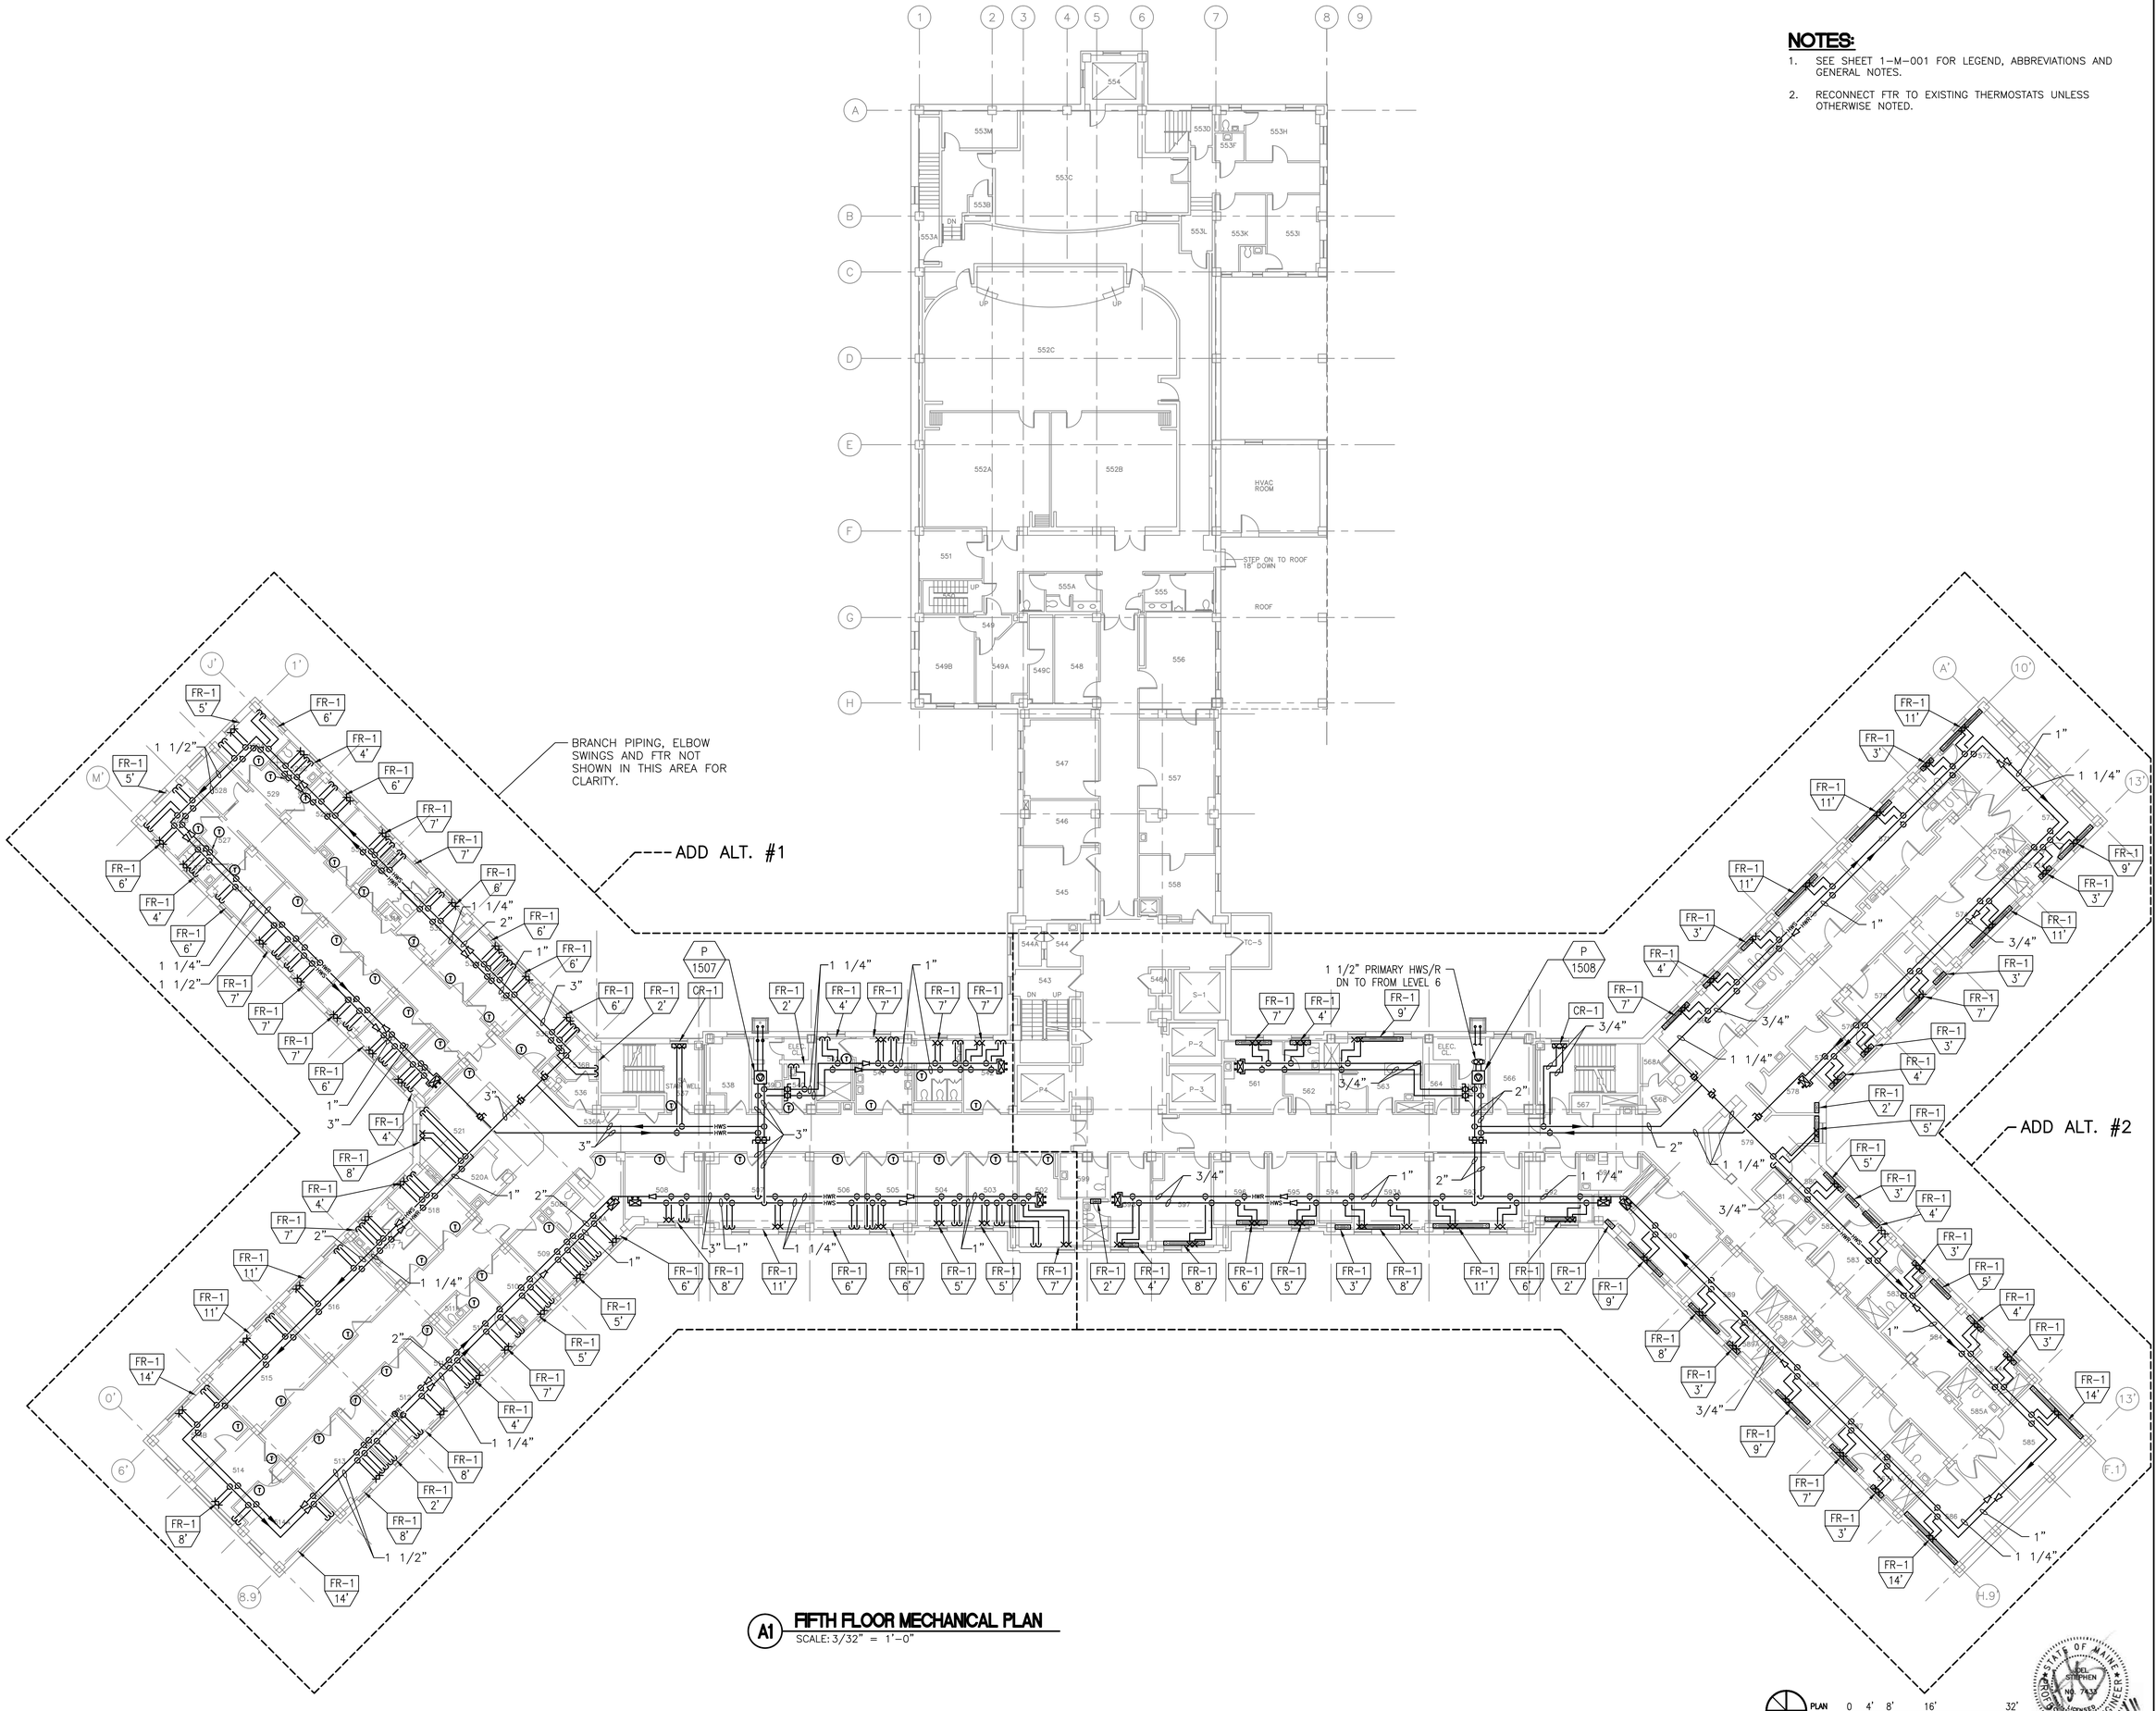

A1 FIFTH FLOOR MECHANICAL PLAN

SCALE: 3/32" = 1'-0"

PLAN NORTH

0 4' 8' 16' 32'

3/32" = 1'-0"

STATE OF MAINE — JOEL STEPHEN — No. 7433 — LICENSED PROFESSIONAL ENGINEER — 12/19/11

US Army Corps of Engineers

DEPARTMENT OF VETERANS AFFAIRS

amec — 343 Forbes Blvd, South Portland, ME 04106 — p: (207)775-1121 f: (207)879-0896 — www.amec.com

MARK	DESCRIPTION	DATE	APPD
1			
2			
3			

DESIGNED BY: T. LACKEY
DRAWN BY: DWB
CHECKED BY: JOEL
SUBMITTED BY: PCB
DATE: 12-19-2011
SOLICITATION NO.:
CONTRACT NO.:
FILE NUMBER
PLOT DATE: 12-19-2011
PLOT SCALE: 1:1
FILE NAME: A1-M1
SIZE: ANSI E

U. S. ARMY CORPS OF ENGINEERS
NEW ENGLAND DISTRICT
CONCORD, MASSACHUSETTS

Watermark

CONVERT STEAM HEATING - PHASE III
VETERANS AFFAIRS MEDICAL CENTER
PROVIDENCE, RI

FIFTH FLOOR MECHANICAL PLAN

SHEET IDENTIFICATION
1-M-107
SHEET 32 OF 38