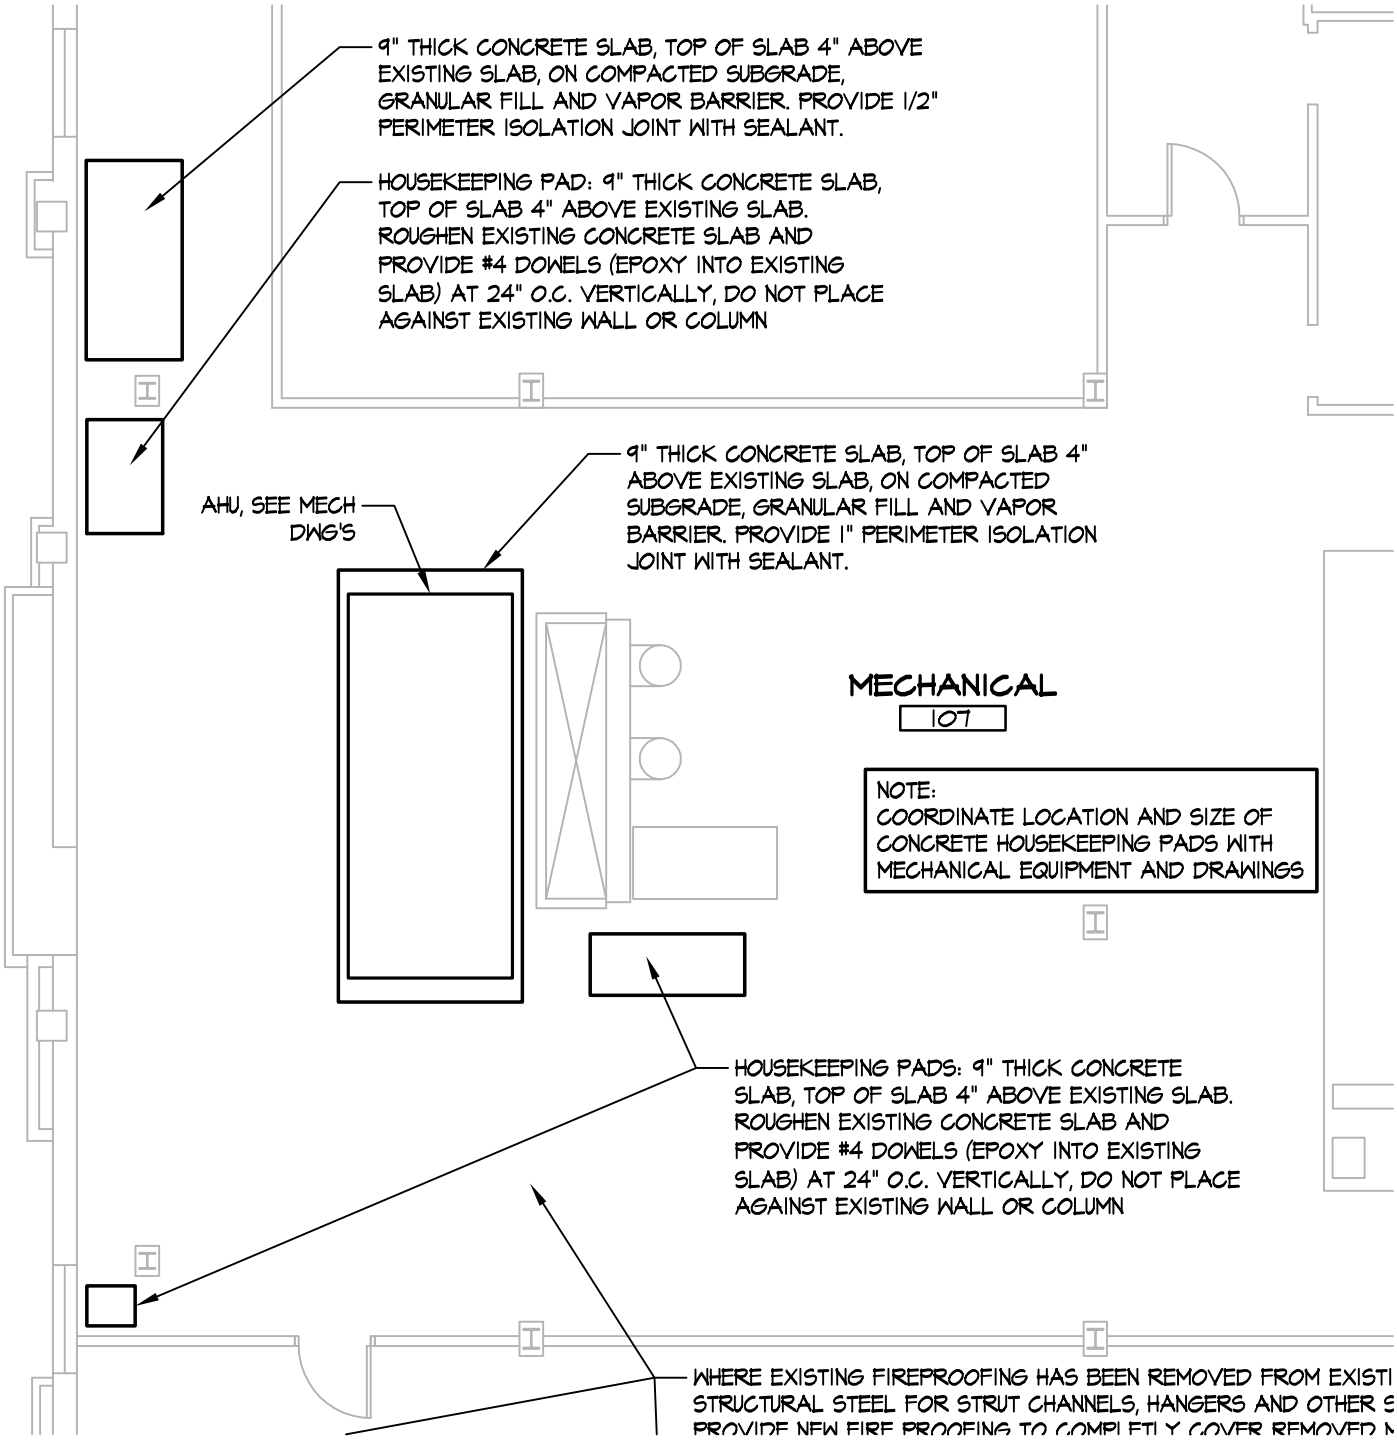

1
A2.2

PARTIAL GROUND FLOOR - FLOOR PLAN

SCALE: 1/8" = 1'-0"

PLAN NORTH

VA Medical Center

Correct NWIHCS SPD Deficiencies

VA Project Number 636-12-105
2201 Broadwell Avenue
Grand Island, Nebraska 68803

Addendum No. 1

Attachment D
June 1, 2012

CLH Architects

CLH Project Number 2010-08
3705 North 200th Street
Elkhorn, Nebraska 68022-2922