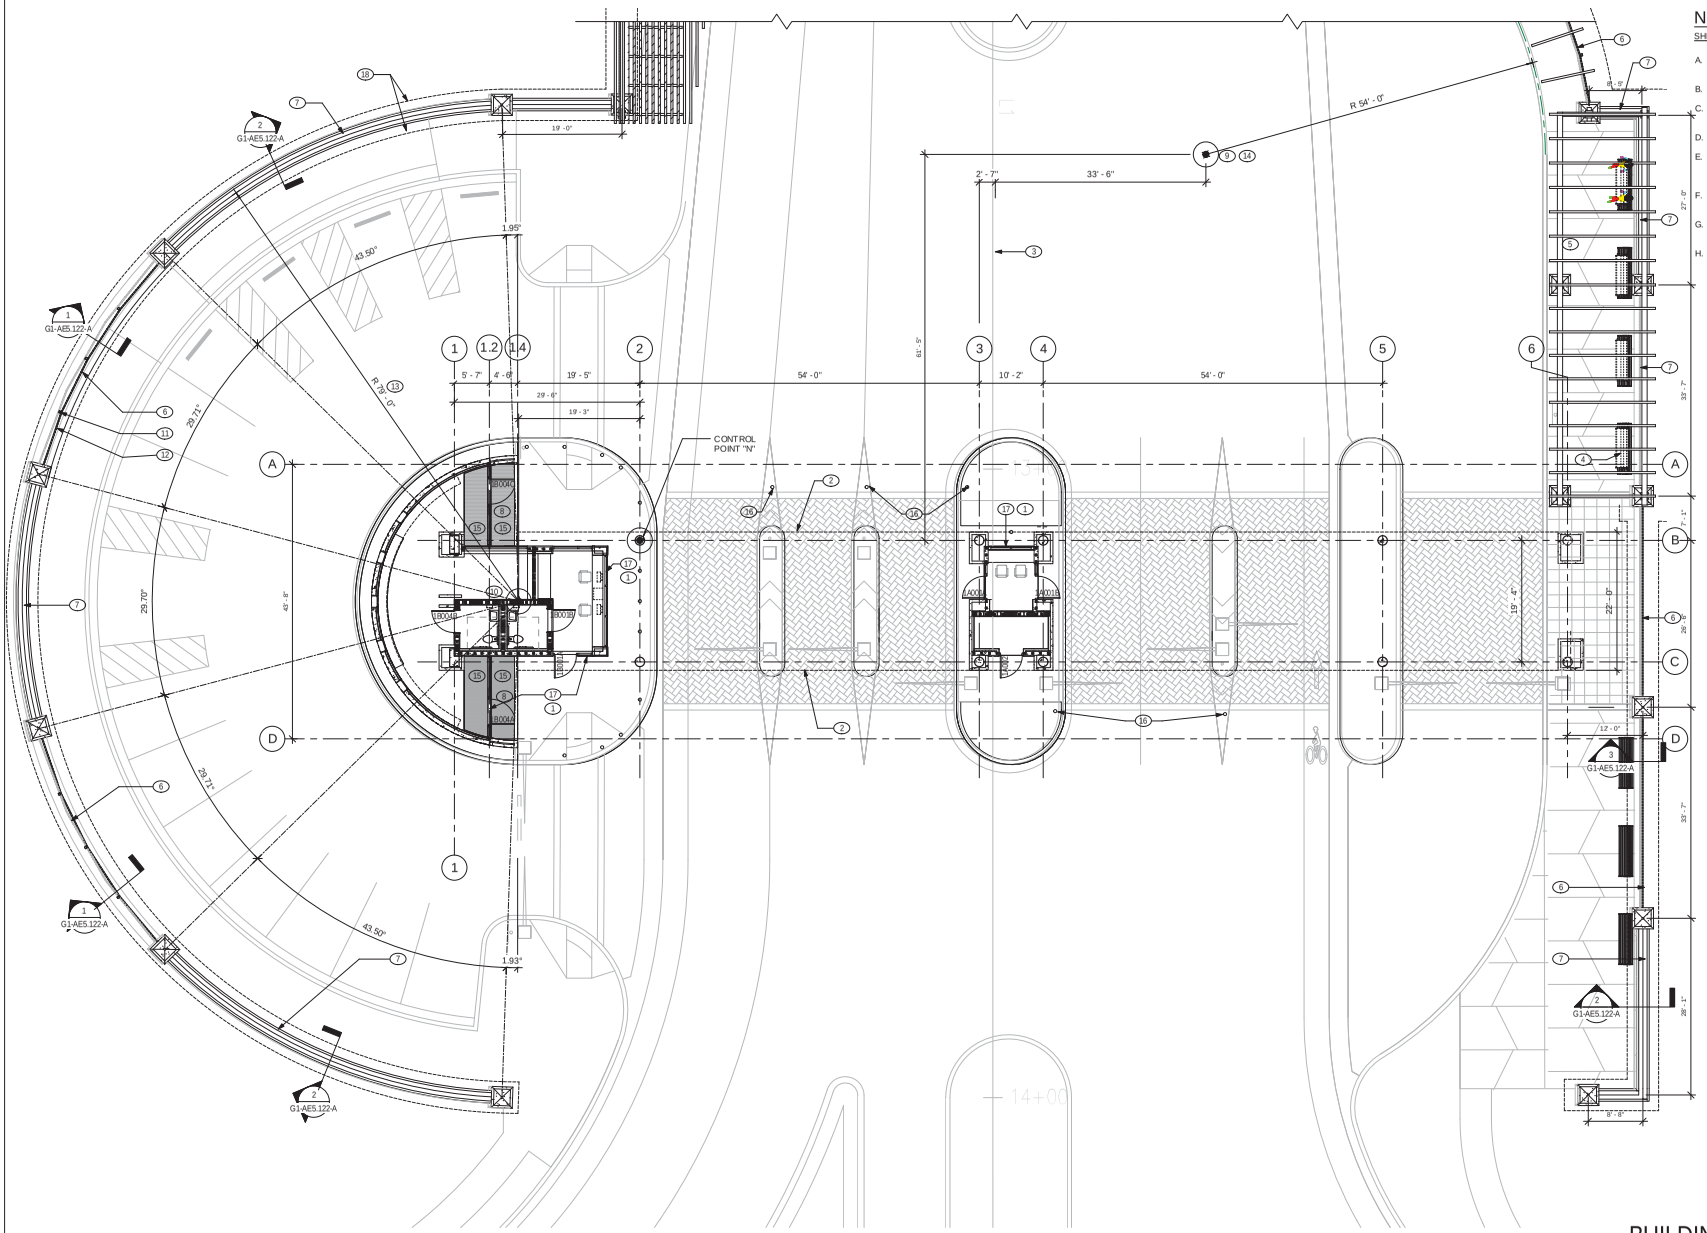

NOTES:

SHEET NOTES:

A. REFER TO SHEET G-011 FOR STANDARD SYMBOLS AND ABBREVIATIONS.

B. REFER TO G1-AE5.201-A FOR PARTITION TYPES.

C. REFER TO SHEET H-AG1.006-A SIGNAGE RELATED TO NORTH GUARDHOUSE.

D. REFER TO SHEET H-AG5.110 FOR SIGNAGE DETAILS.

E. DIMENSIONS ARE TO COLUMN GRID, FACE OF MASONRY OR CONCRETE, OR INSIDE FACE TO SHAFT WALL OR FACE OF METAL STUD U.N.O.

F. REFER TO SHEET G-QH4.102-A FOR EQUIPMENT INFORMATION.

G. REFER TO SHEET H-QH6.102-A FOR TYP MOUNTING HEIGHTS.

H. REFER CIVIL DRAWINGS SHEET H-CS1.45-A FOR SITE BID ALTERNATES.

KEYNOTES ⓪

1 BALLISTIC LEVEL 3 STOREFRONT BLAST RESISTANCE
2 CANOPY ABOVE
3 LAYOUT LINE "A" REFER CIVIL SHEET H-CDO.03 & H-CG1.02
4 BENCHES REFER SHEET LF101 FOR FURNISHING
5 BUS STOP SEE SHEET LF 103 FOR FURNISHING
6 FENCE TYPE I (PILASTERS AND METAL PICKETS)
7 FENCE TYPE II (PILASTERS AND SOLID WALL)
8 WALK-OFF MAT, FM-6
9 CURVE TRELLIS COLUMNS WILL HAVE DIMENSIONS OFFSET FROM CURB RADIUS WALL RADII, SEE G1-AE4.102-A
10 CENTERPOINT OF PRE-CAST WALL, REFER TO CIVIL DRAWINGS SHEET H-CS1.47-A
11 STEEL TUBE PER METAL PICKET MANUFACTURER
12 FENCE MANUFACTURER MUST SPLIT RADIUS OF THE CURVE IN 4 EQUAL SEGMENTS
13 DIMENSION @ CENTER LINE OF WALL
14 REFER CIVIL SHEET CS102 ON PACKAGE 1A
15 RECESS SLAB 3/4" FOR WALK OFF MAT.
16 VEHICLE IMPACT RATED BOLLARD WITH ARCHITECTURAL SLEEVE & CONDUIT FOR SECURITY CAMERA, TYP. WHERE SHOWN. SEE DETAIL 4 / H-AE3.322.
17 BALLISTIC/ BLAST RATED ALUM. STOREFRONT SYSTEM, COORDINATE SPECIFICATIONS
18 FOUNDATION SEE G1-AE5.123-A FOR DETAIL

FIREWALL SYMBOLS

2 HR FIRERATED WALL

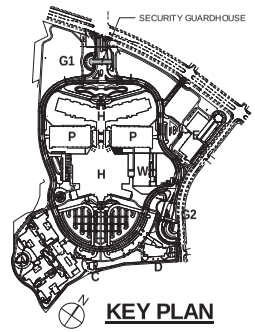

KEY PLAN

0 4' 8' 24'

1/8" = 1'-0" GRAPHIC SCALE

BUILDING IS NOT SPRINKLERED

⚠No.	Description	Date

CONSULTANTS:

Professional Seals:

ARCHITECT/ENGINEERS:

RLF A JOINT VENTURE — ELLERBE BECKET

145 Lincoln Avenue, Winter Park, Florida 32789, 407 647 1039
1001 G Street,NW, Suite 1000, Washington, D.C. 20001, 202 654 9300

Drawing Title: SECURITY GUARDHOUSE LEVEL ONE CONSTRUCTION PLAN BID ALTERNATE NO.6

Approved: Project Director: Milan Grskic

Project Title: A NEW HOSPITAL FOR VAMC ORLANDO, FLORIDA

Location: Orlando, Florida

Date: 4 JUNE, 2010 | Checked: BKH | Drawn: EB /RLF

Project Number: 673-950

Building Number: 06 AND 08

Drawing Number: G1-AE1.101-A

Dwg.246 of 4322

OFFICE OF FACILITIES MANAGEMENT

Department of Veterans Affairs

VA FORM 08-6231, OCT 1978