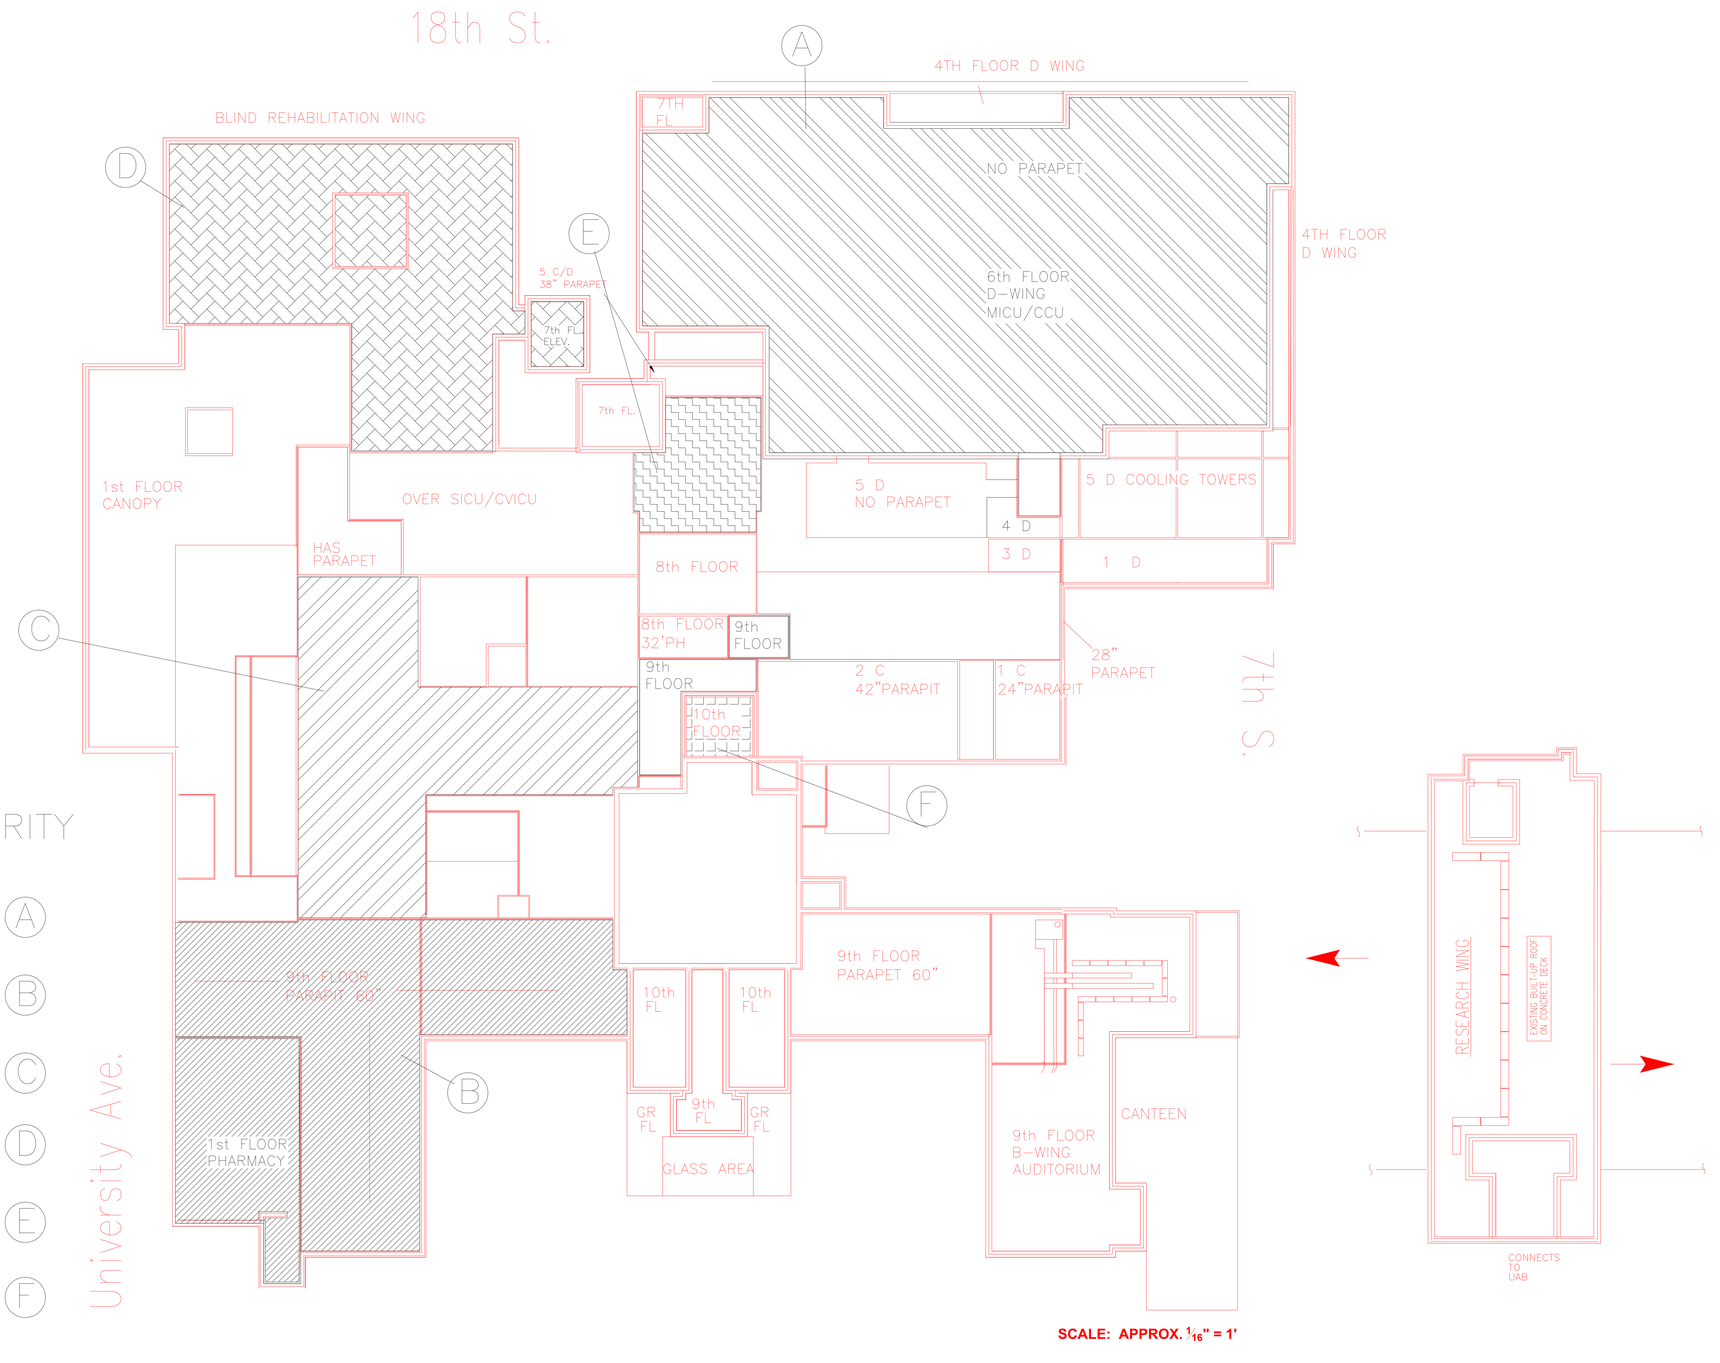

SCALE: APPROX. 1/16" = 1'

ENGINEERING SERVICE (138)
PROJECTS MANAGEMENT

Date

DEPARTMENT OF VETERANS AFFAIRS
MEDICAL CENTER
BIRMINGHAM,ALABAMA

DRAWING NAME	PROJECT NAME: INSTALL ROOF REFLECTIVE COATING		DATE: 03/08/2011
SCALE: NTS	Building Number 1	CHECKED BY: RB / DRAWN BY: LL	PROJECT NUMBER: 521-10-106
Approved: Service Director	Location: VAMC-BIRMINGHAM, ALABAMA 700 SOUTH 19th STREET 35233		DRAWING NUMBER: A
			FILE: D:\ACAD\CURRENT\ROOF ALTERNATE

Department of Veterans Affairs