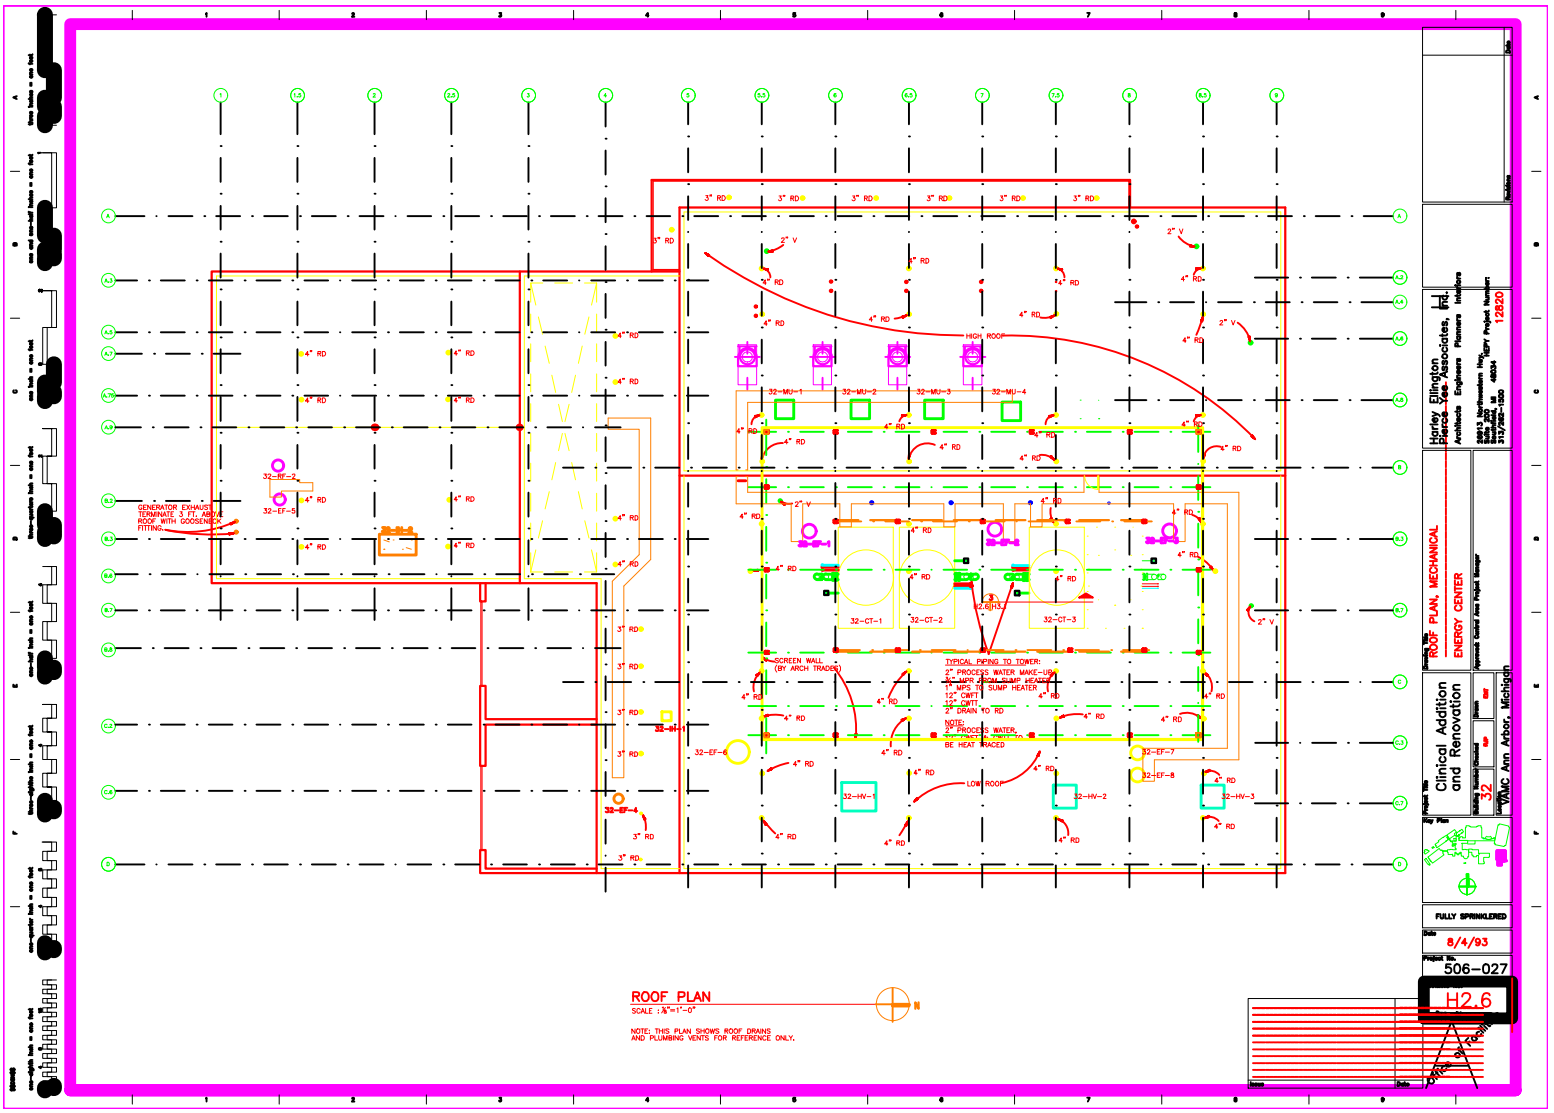

ROOF PLAN

SCALE : 1/8"=1'-0"

NOTE: THIS PLAN SHOWS ROOF DRAINS AND PLUMBING VENTS FOR REFERENCE ONLY.

Harley Ellington Pierce Yee Associates, Inc.
Architects Engineers Planners Interiors
25913 Northwestern Hwy.
Suite 200
Southfield, MI 48034
313/262-1500
REPY Project Number: 12820

Drawing Title: ROOF PLAN, MECHANICAL
ENERGY CENTER

Approved: Central Area Project Manager

Project Title: Clinical Addition and Renovation

Building Number: 32

Drawn: DLP

Checked: DLP

Project Name: VAMC Ann Arbor, Michigan

Key Plan

FULLY SPRINKLERED

Date: 8/4/93

Project No. 506-027

H2.6

Office of Facility