GENERAL DEMOLITION NOTES:

1. THE EXTENT OF DEMOLITION IS NOT SHOWN HERE, CONTRACTOR IS RESPONSIBLE FOR DEMOLITION AS REQUIRED BY NEW WORK.

2. ALL ELECTRICAL CONDUIT, WIRING, DEVICES, FIXTURES, ETC. REQUIRED TO BE REMOVED TO ALLOW FOR NEW CONSTRUCTION, ABANDONED AS A RESULT OF NEW CONSTRUCTION, OR CURRENTLY NOT IN SERVICE SHALL BE REMOVED AS PART OF THIS CONTRACT. EXPOSED CONDUITS & CONDUITS IN ACCESSIBLE AREAS SHALL BE REMOVED COMPLETELY, CONDUITS CONCEALED IN FLOORS, WALLS & ABOVE NON-ACCESSIBLE CEILINGS MAY BE CAPPED AND ABANDONED AFTER REMOVAL OF ALL CONDUCTORS.

3. EXISTING ELECTRICAL EQUIPMENT AND CIRCUITRY NOT BEING REMOVED OR REWORKED UNDER THIS CONTRACT, BUT LOCATED SO AS TO BE AFFECTED BY THE WORK UNDER THIS CONTRACT, SHALL REMAIN IN SERVICE. SUCH CIRCUITS EQUIPMENT, ETC., SHALL BE EXTENDED, RELOCATED OR REMOVED & REINSTALLED AS REQUIRED TO ACCOMMODATE NEW CONSTRUCTION.

4. DUE TO THE DEMOLITION OF CEILINGS, CONTRACTOR SHALL RELOCATE AND/OR SUPPORT EXISTING ITEMS AT OR ABOVE CEILING THAT WILL REMAIN IN SERVICE.

NOTES:
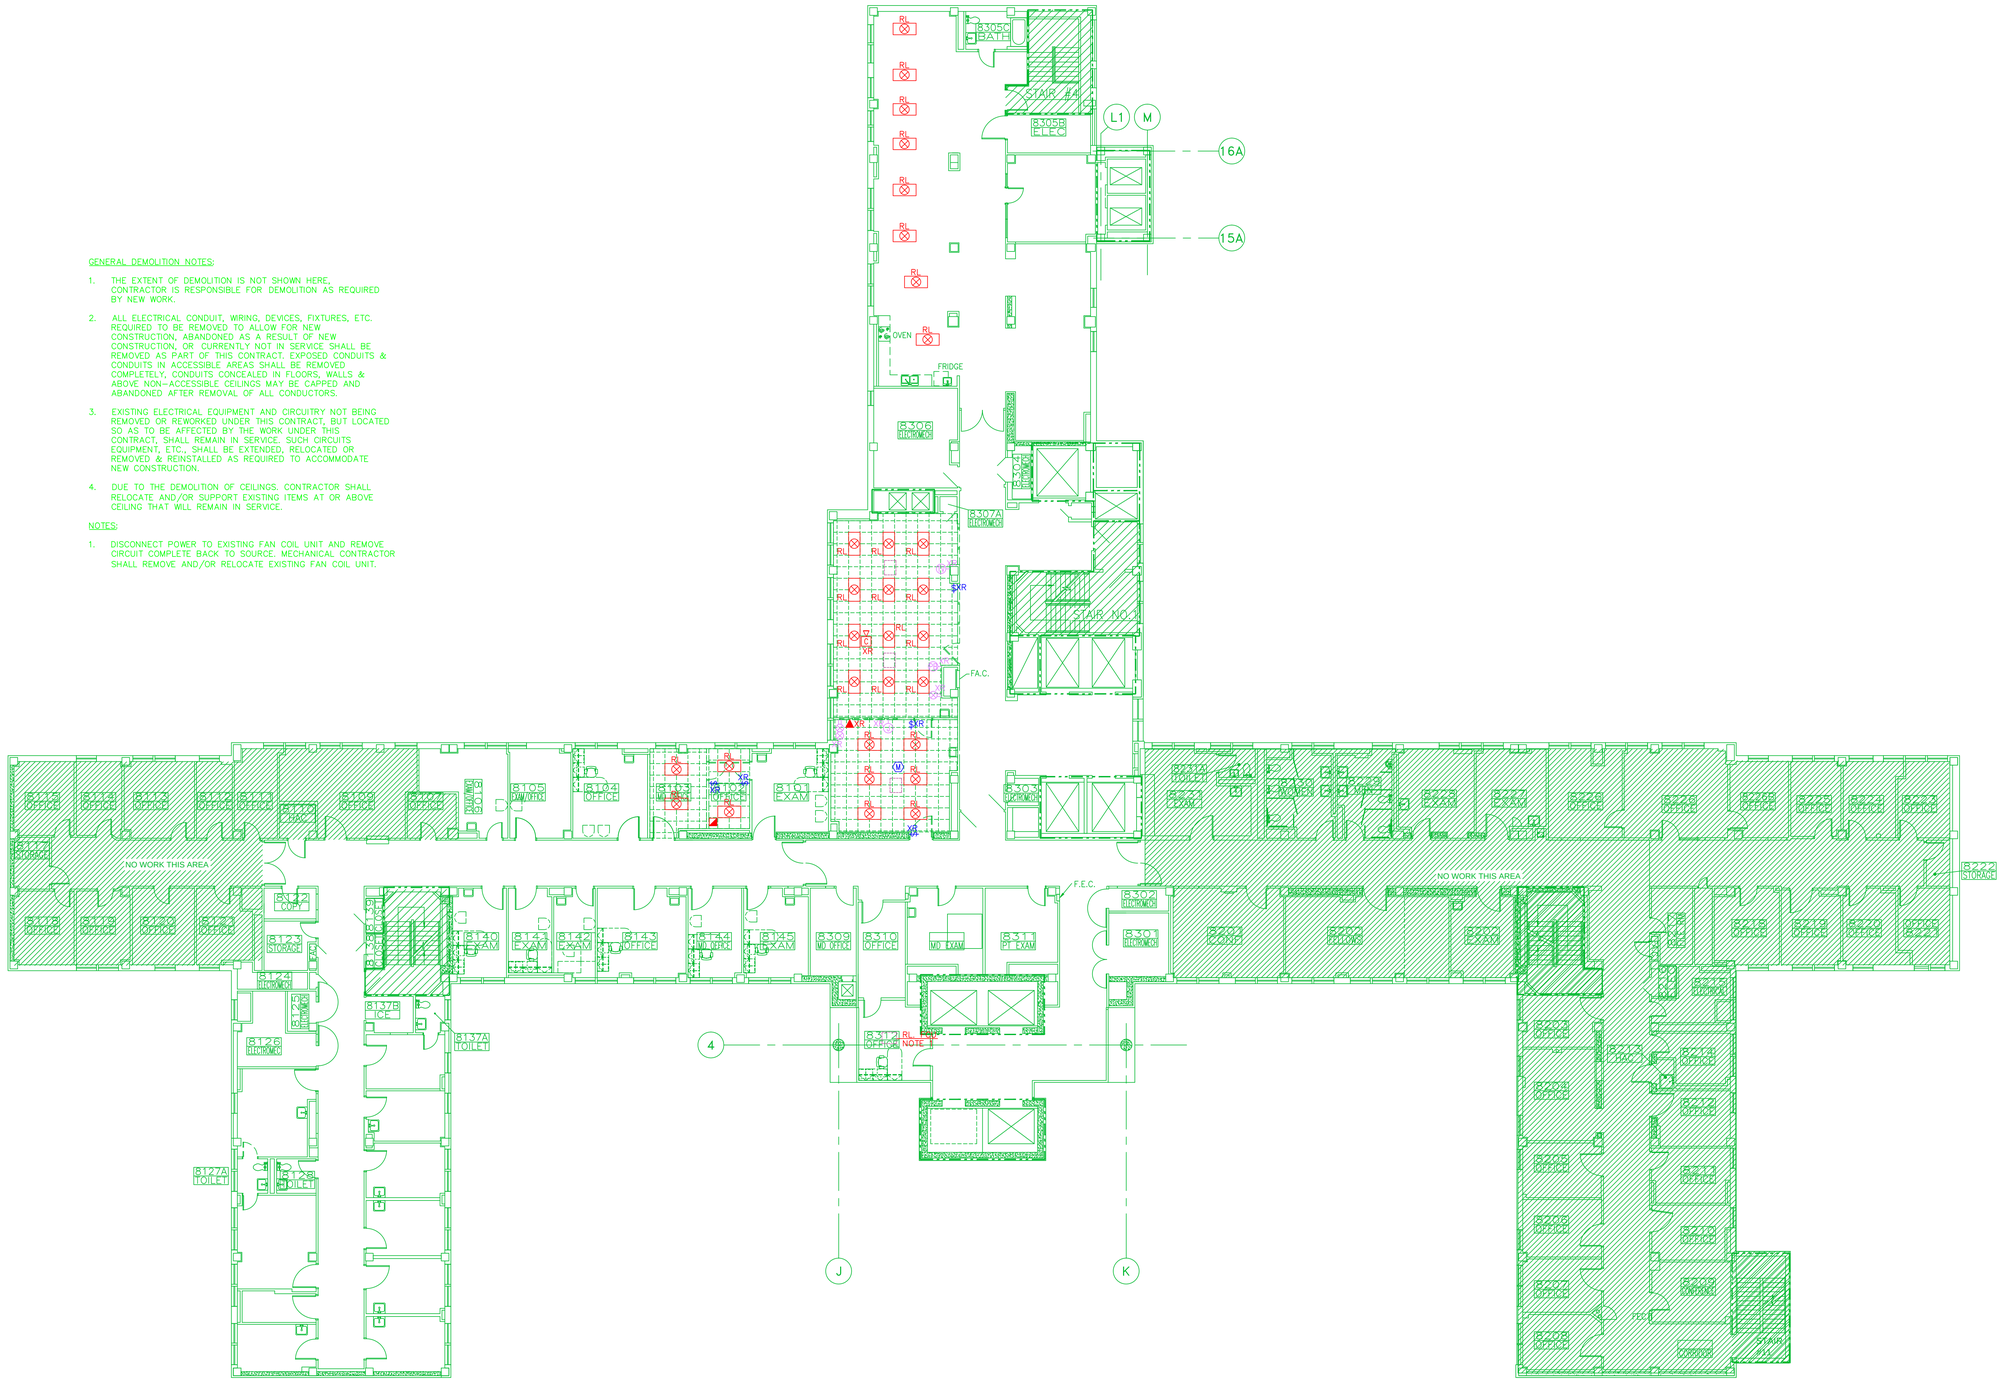
1. DISCONNECT POWER TO EXISTING FAN COIL UNIT AND REMOVE CIRCUIT COMPLETE BACK TO SOURCE. MECHANICAL CONTRACTOR SHALL REMOVE AND/OR RELOCATE EXISTING FAN COIL UNIT.